
Site Layout Proposed Plan, 52 Postland Road PE60JB

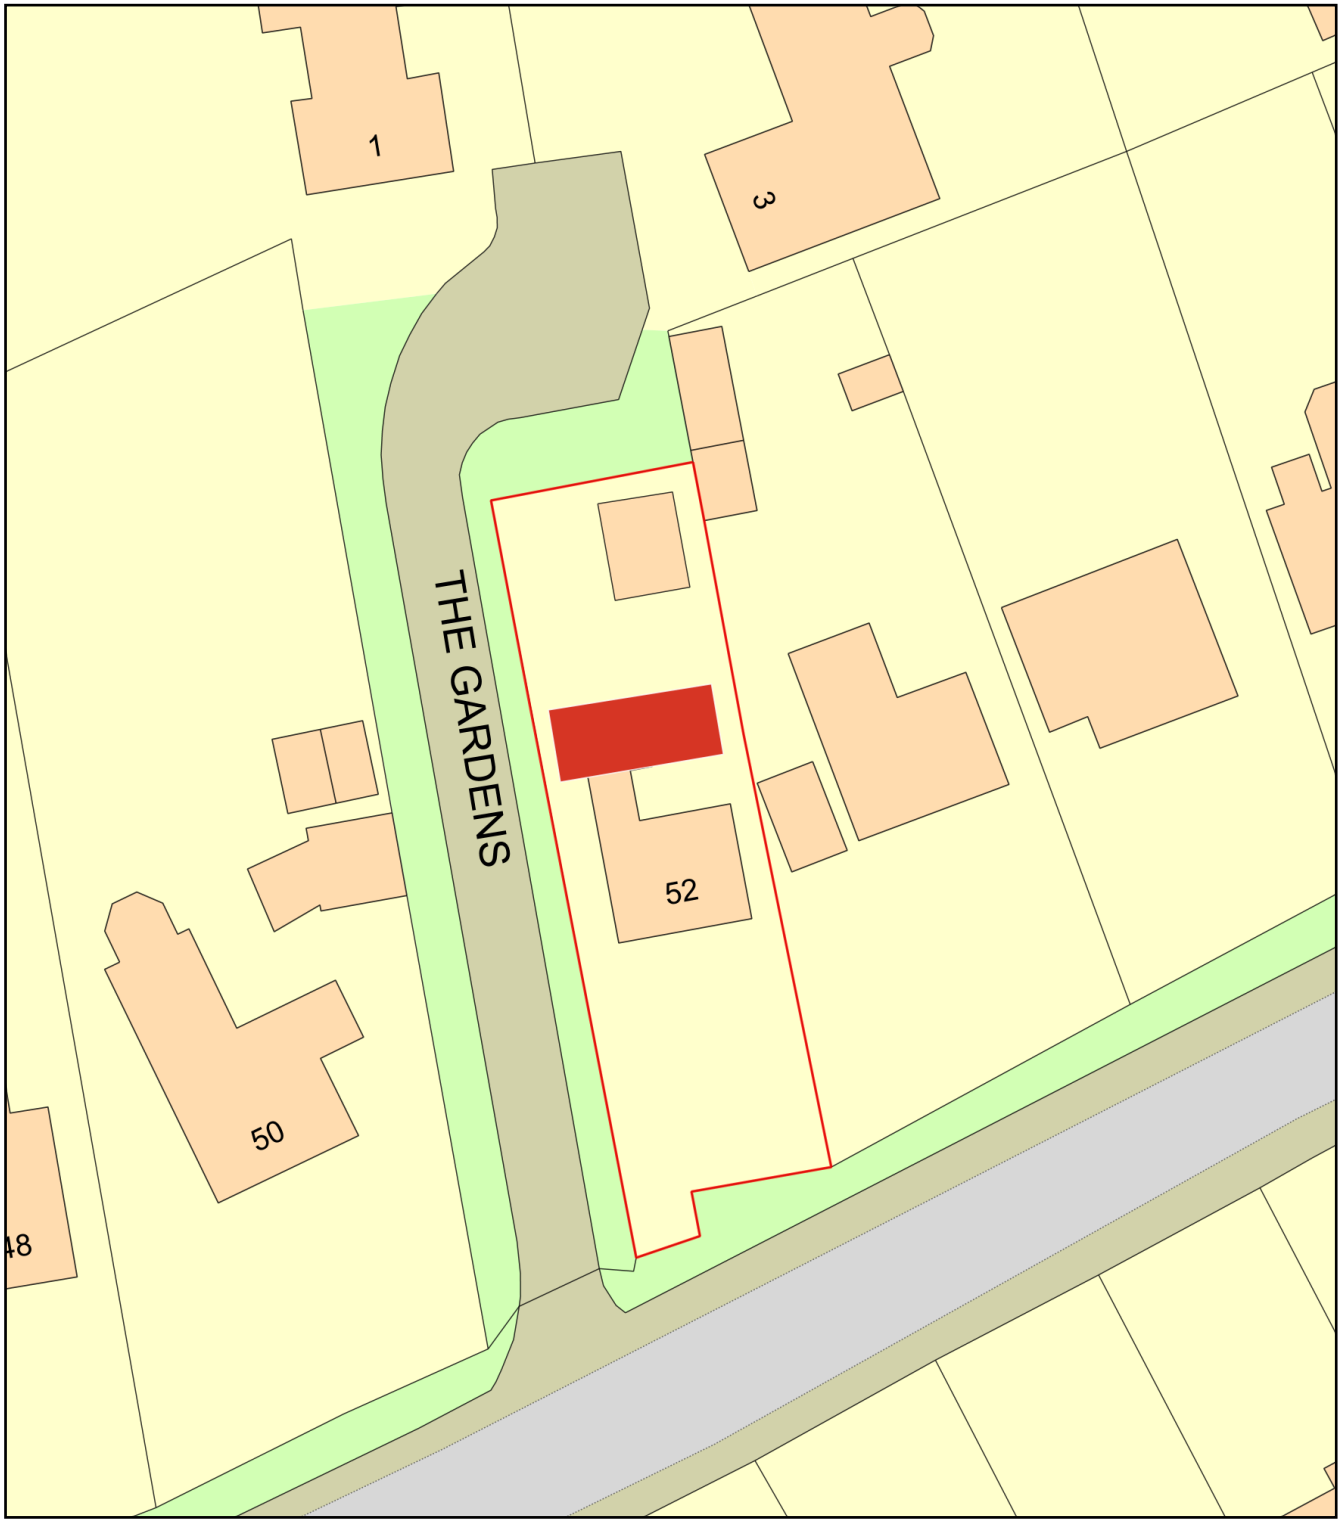

0 20
Metres

N

ReQuestaPlan

Plan Produced for:	Bobby Harrison
Date Produced:	24 Jan 2021
Plan Reference Number:	TQRQM21024213445473
Scale:	1:500 @ A4

© Crown copyright and database rights 2019 OS 100042766