



SHOP AT NO 6 SOUTH STREET CROWLAND
PROPOSED INTERNAL ALTERATIONS AND ACCESS DETAILS.

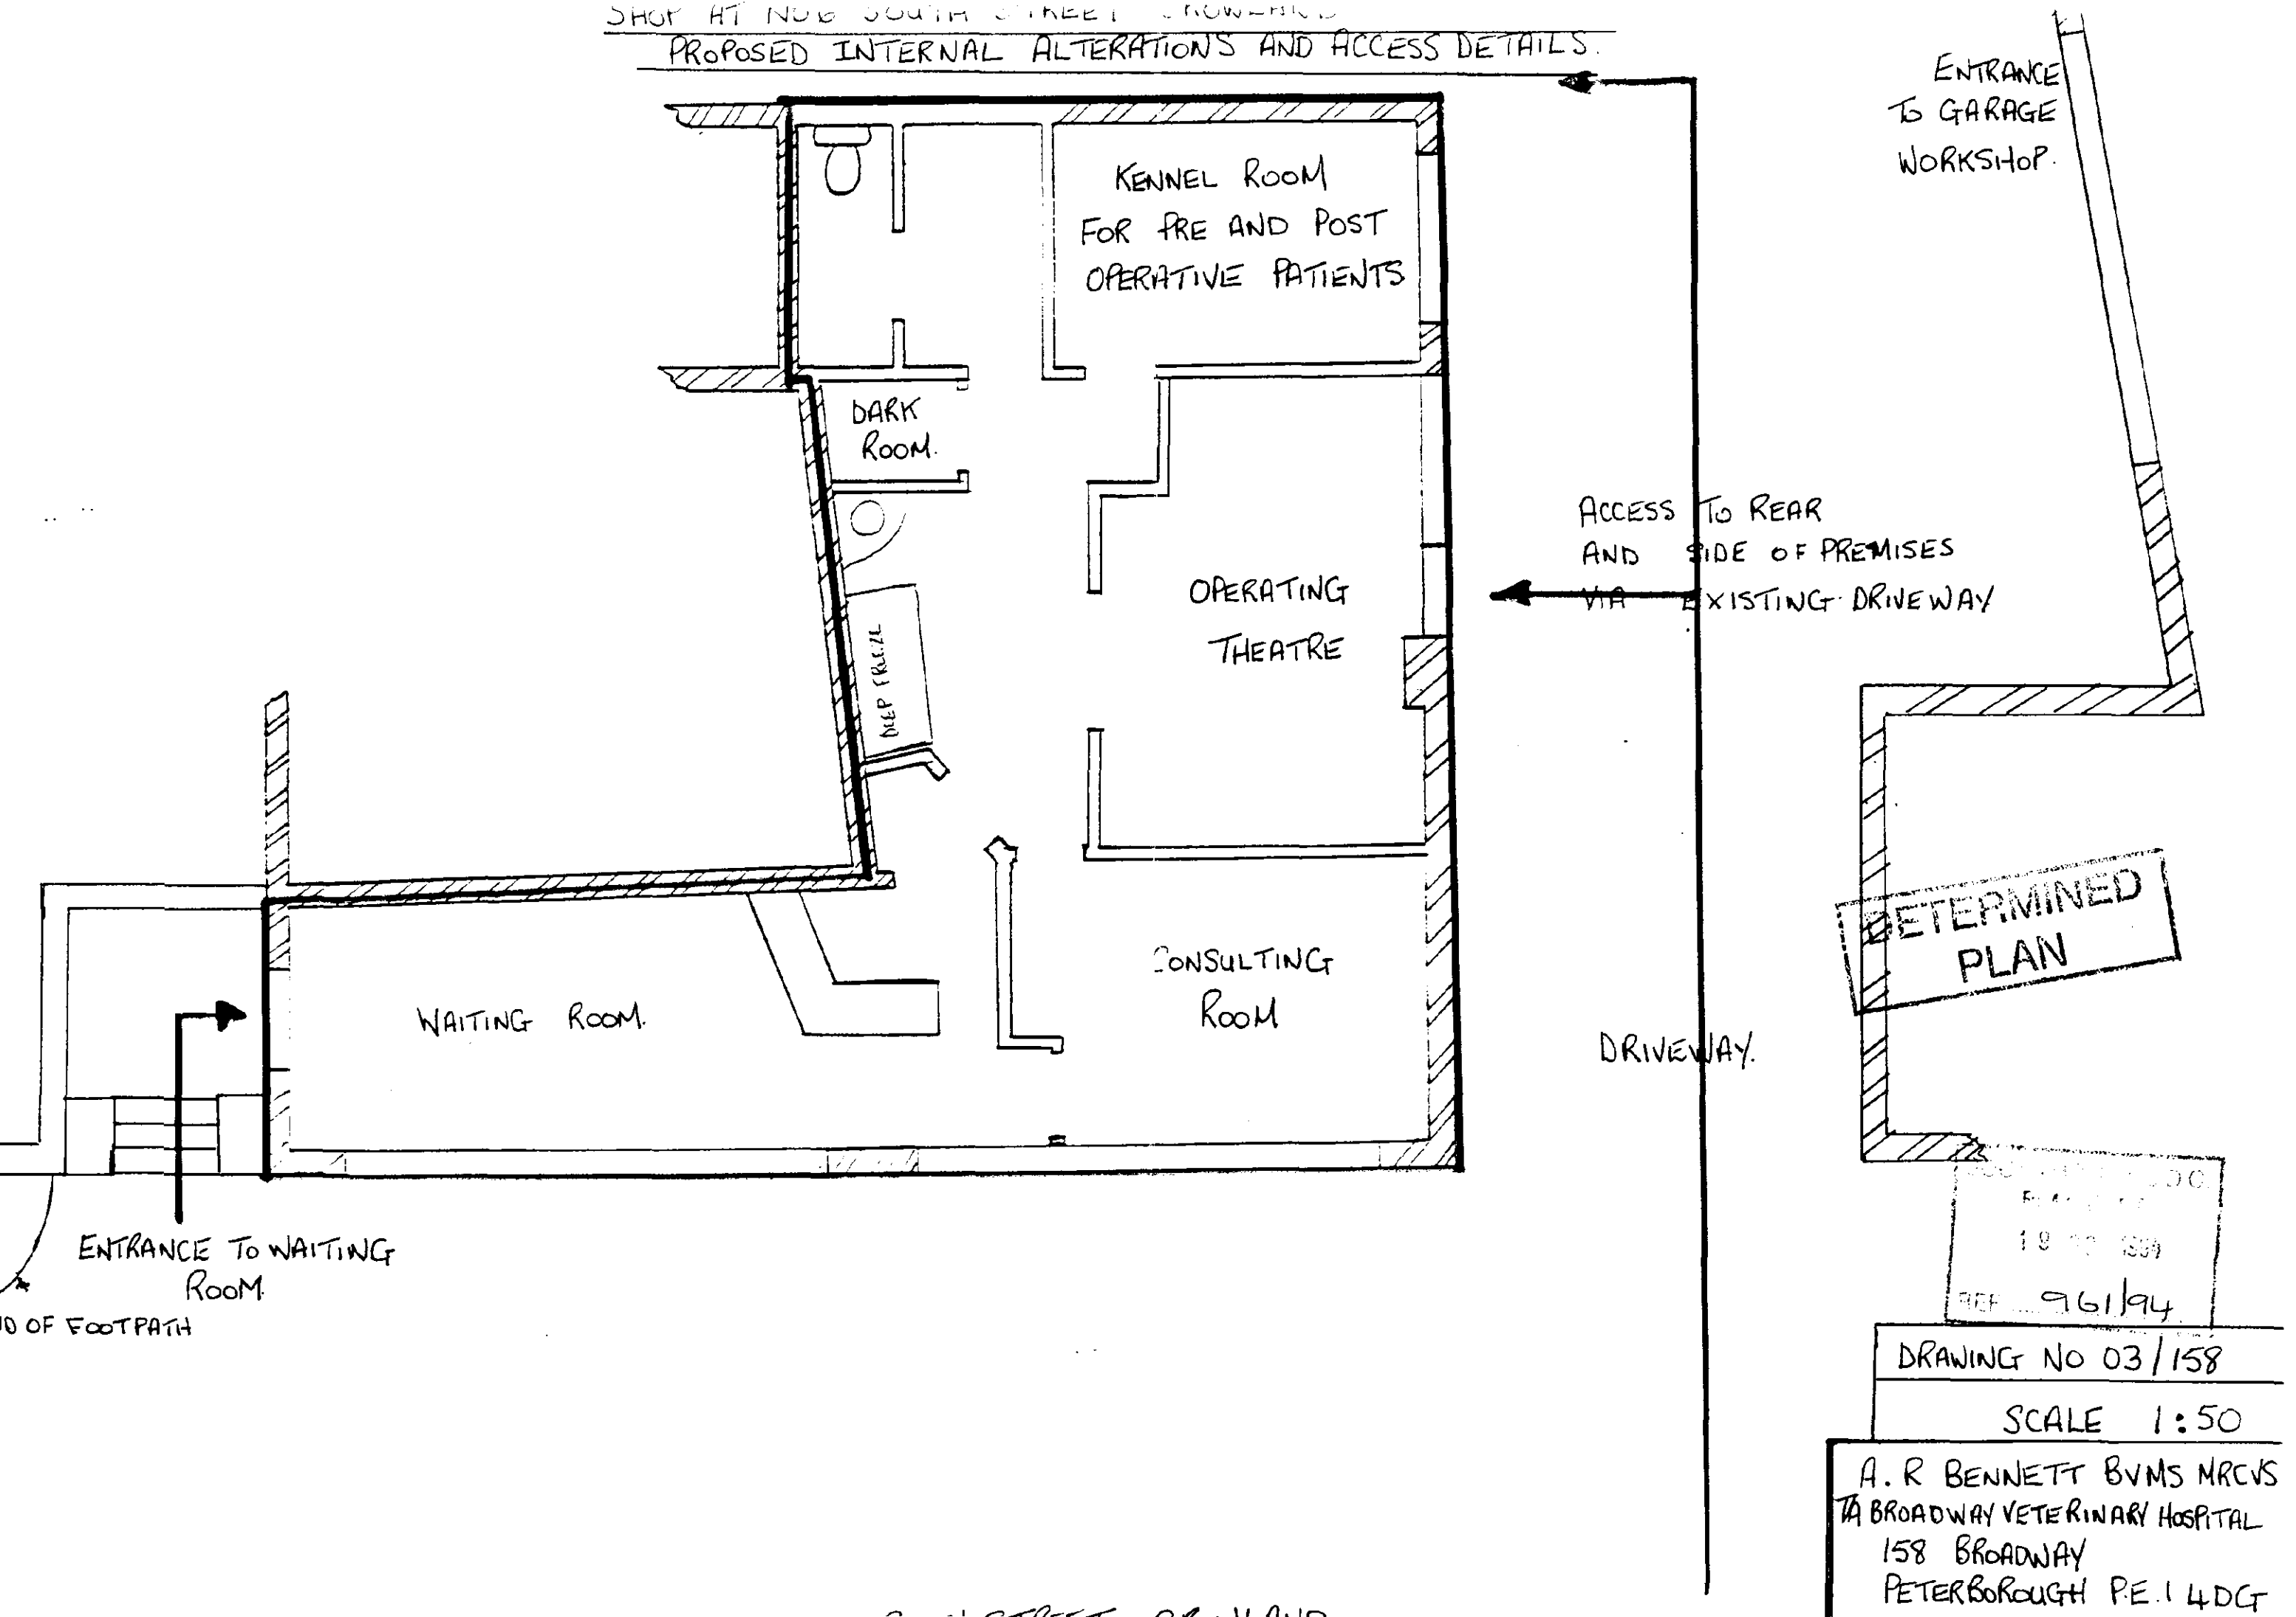

SHOP AT NO 6 SOUTH STEET, CROWLAND
PROPOSED INTERNAL ALTERATIONS.

REF 0961/94

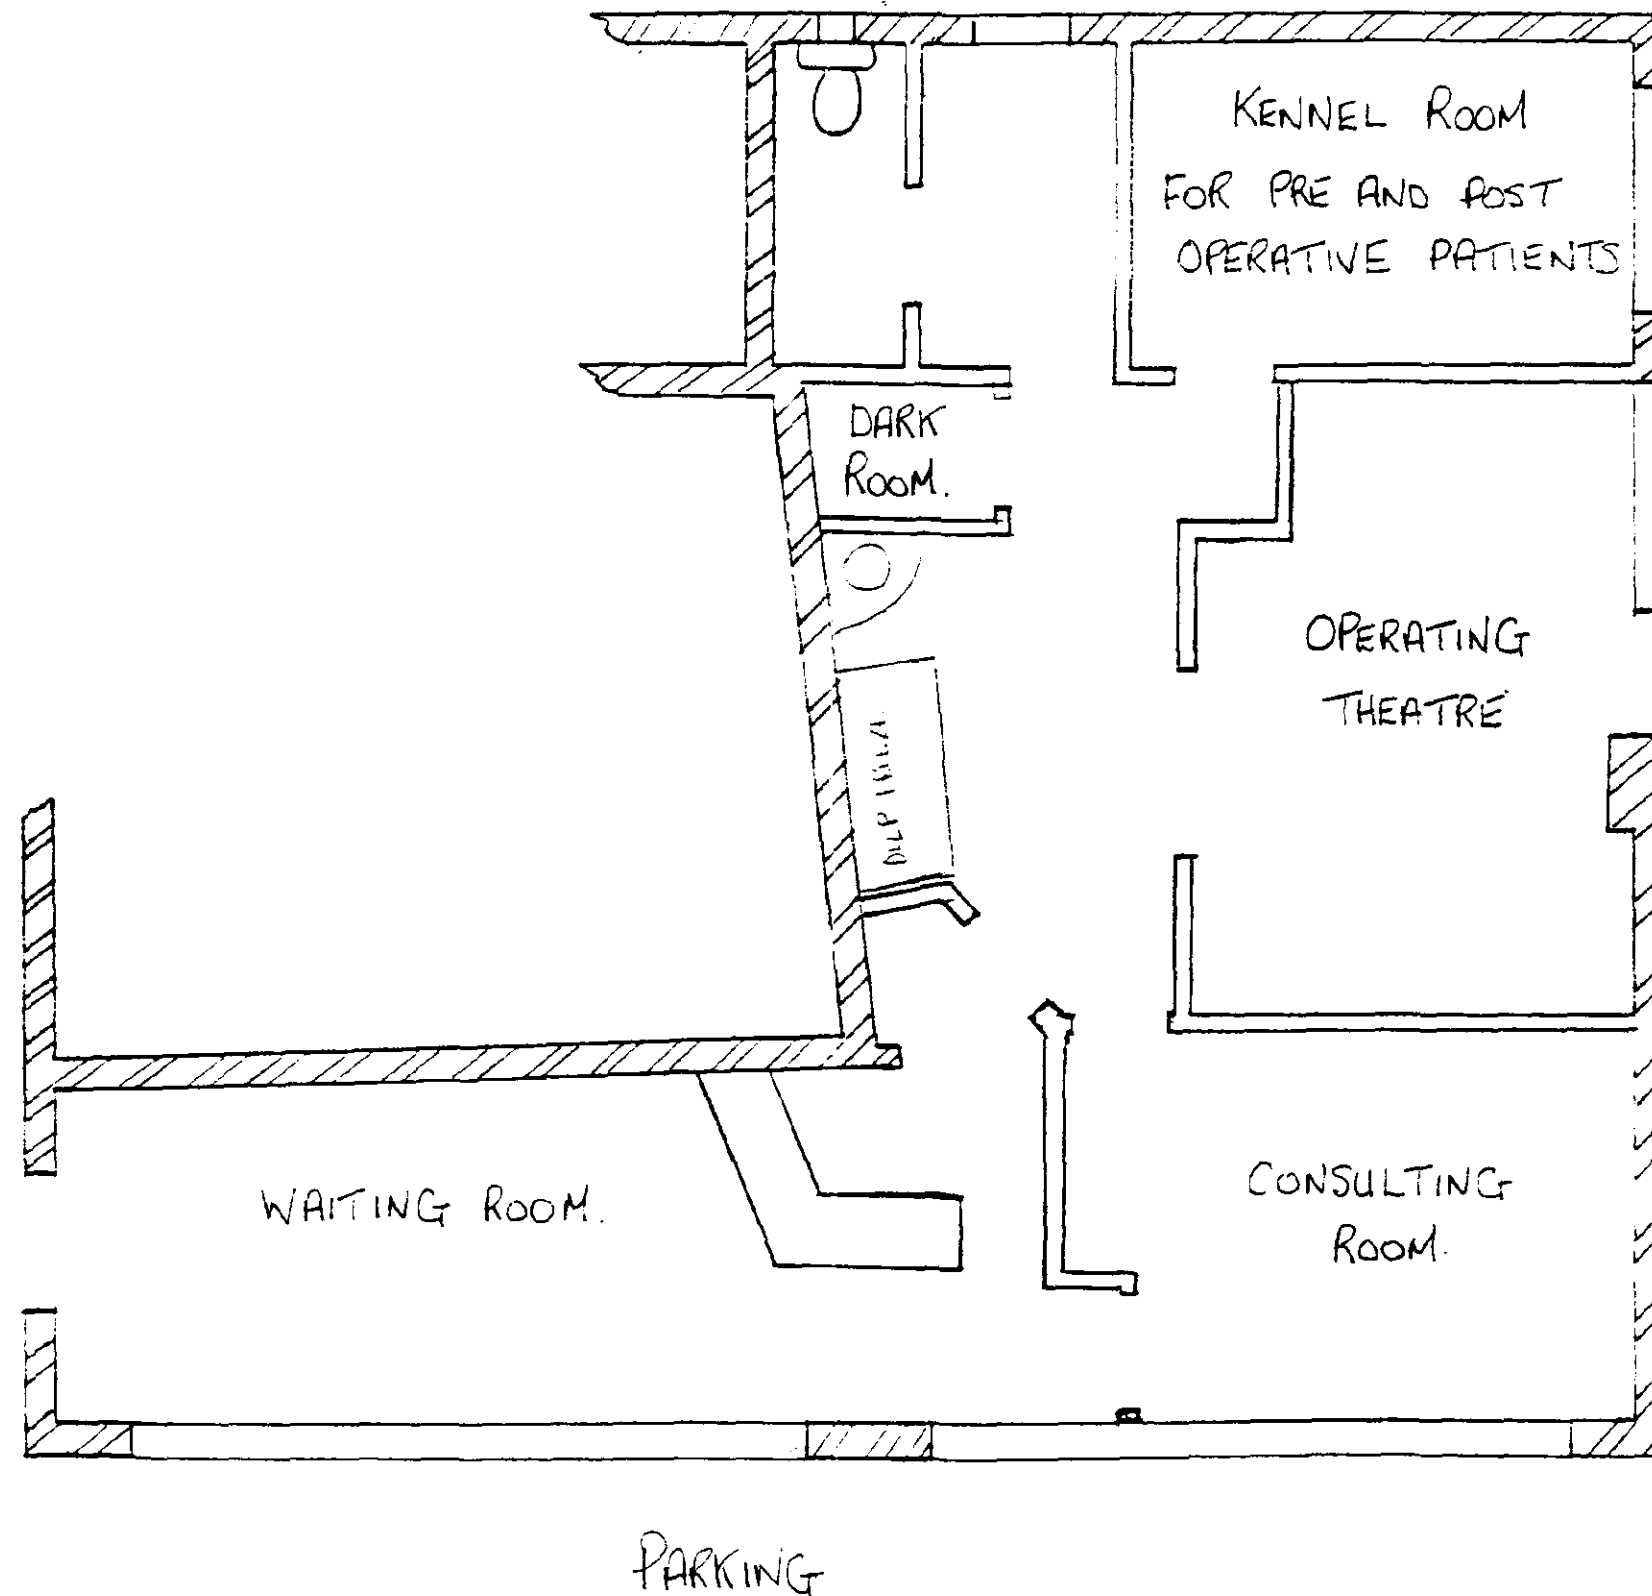

ACCESS TO REAR
AND SIDE OF PREMISES
VIA EXISTING DRIVEWAY.


DRAWING No:- 02/158

SCALE 1:50

A. R. BENNETT B.V.M.S. MRCVS
T/A BROADWAY VETERINARY HOSPITAL
158 BROADWAY
PETERBOROUGH PE1 1NG

SHOP AT NO 6 SOUTH STREET, CROWLAND. AS EXISTING

05 OCT 1994
REF. 0961/94

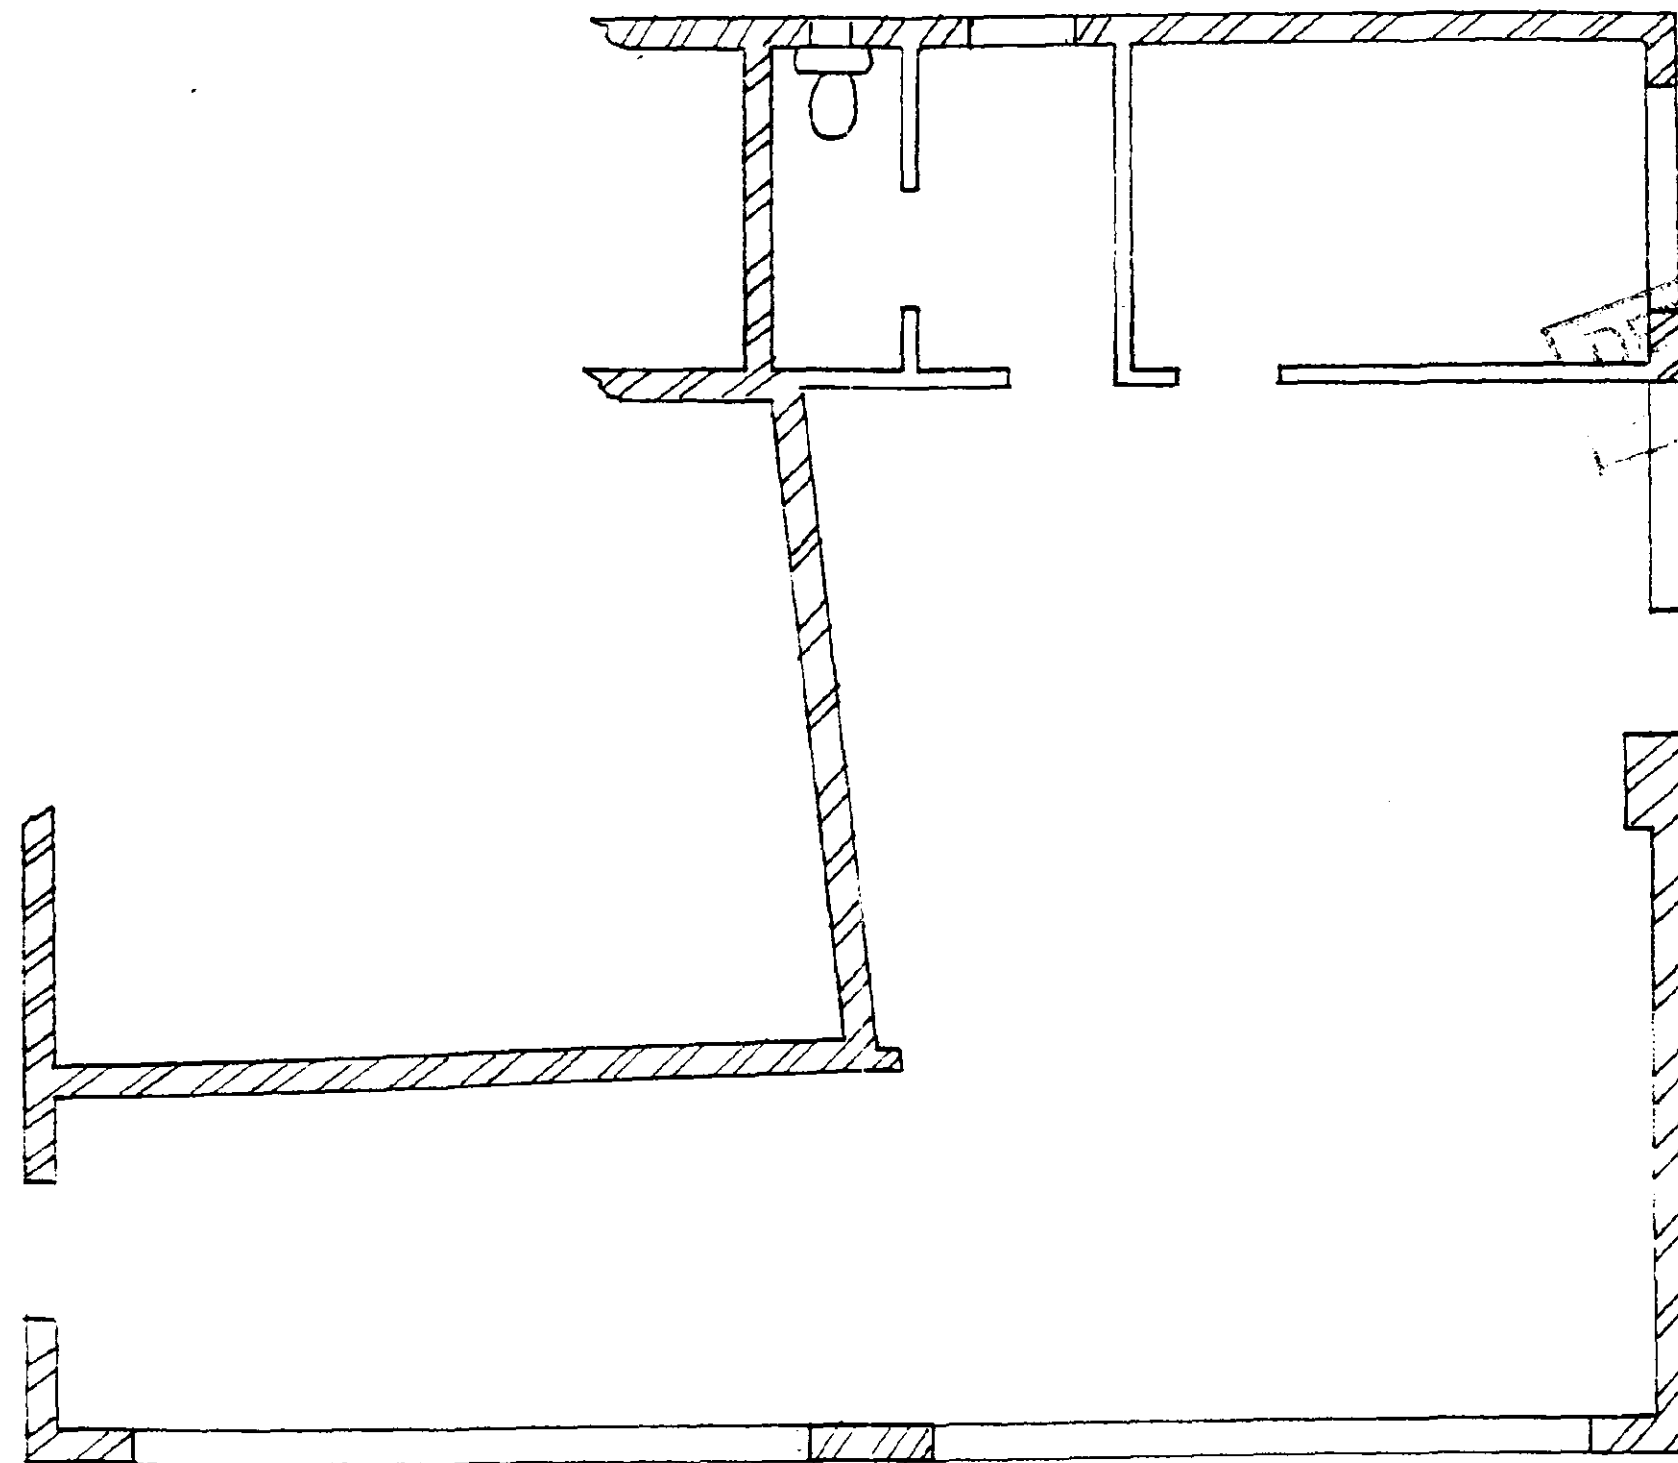

ACCESS TO REAR
AND SIDE OF PREMISES
VIA EXISTING DRIVEWAY.

PARKING

DRAWING NO :- 01 / 158

SCALE 1:50

A.R BENNETT B.V.M.S MRCVS
T/A BROADWAY VETERINARY HOSPITAL
158 BROADWAY
DET. 22.2.94