
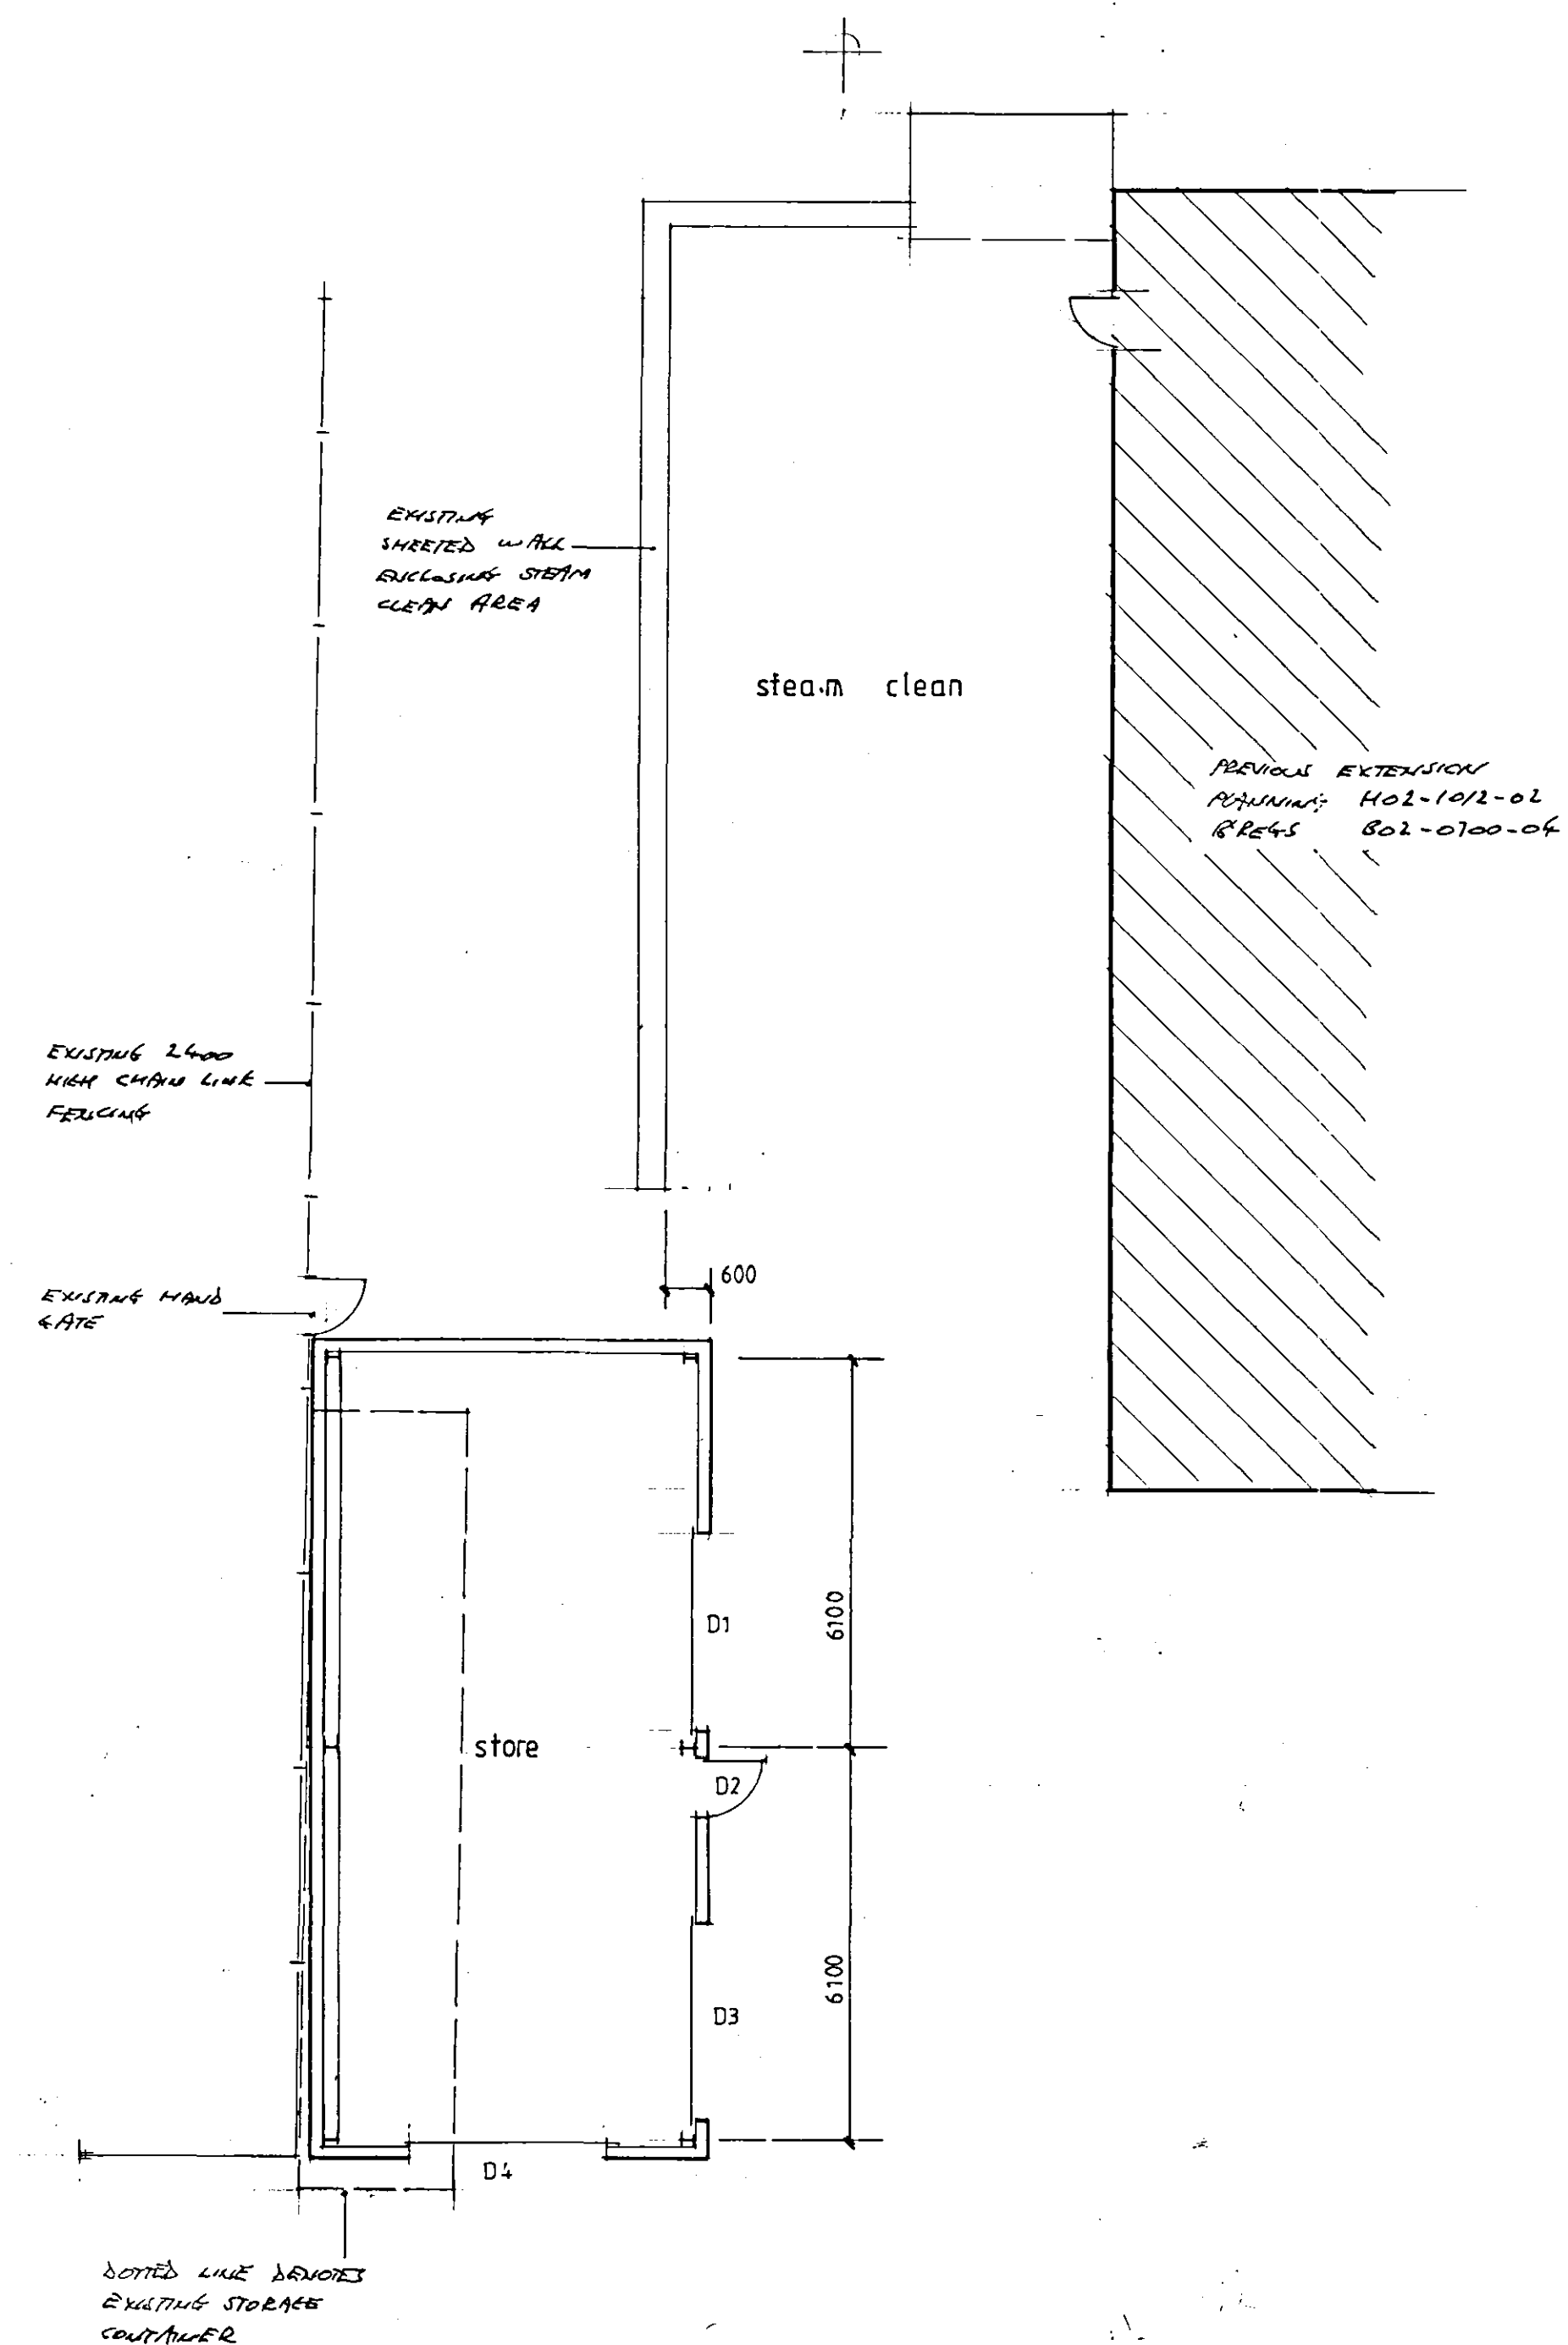
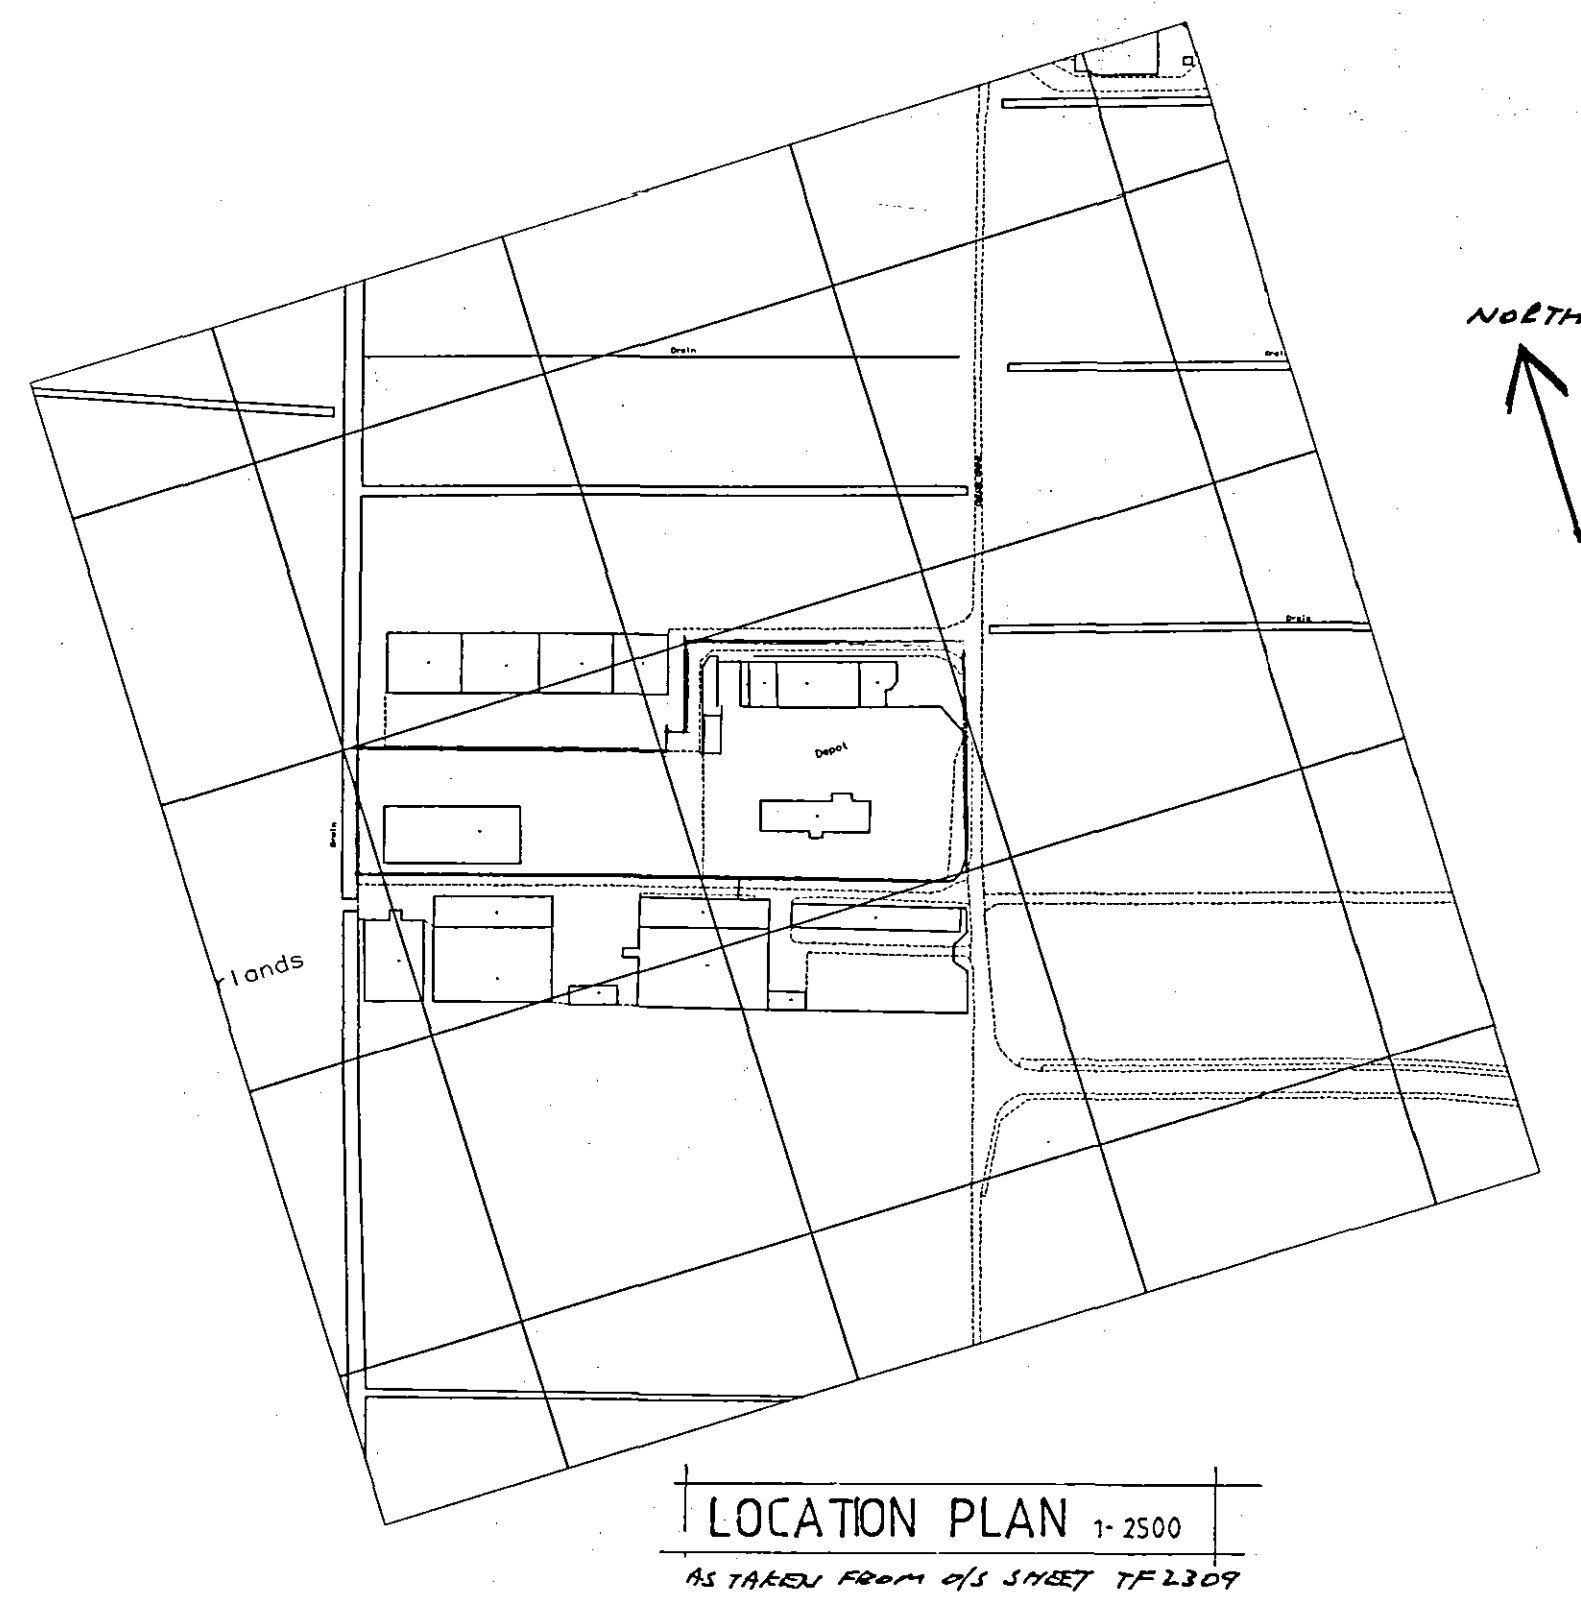
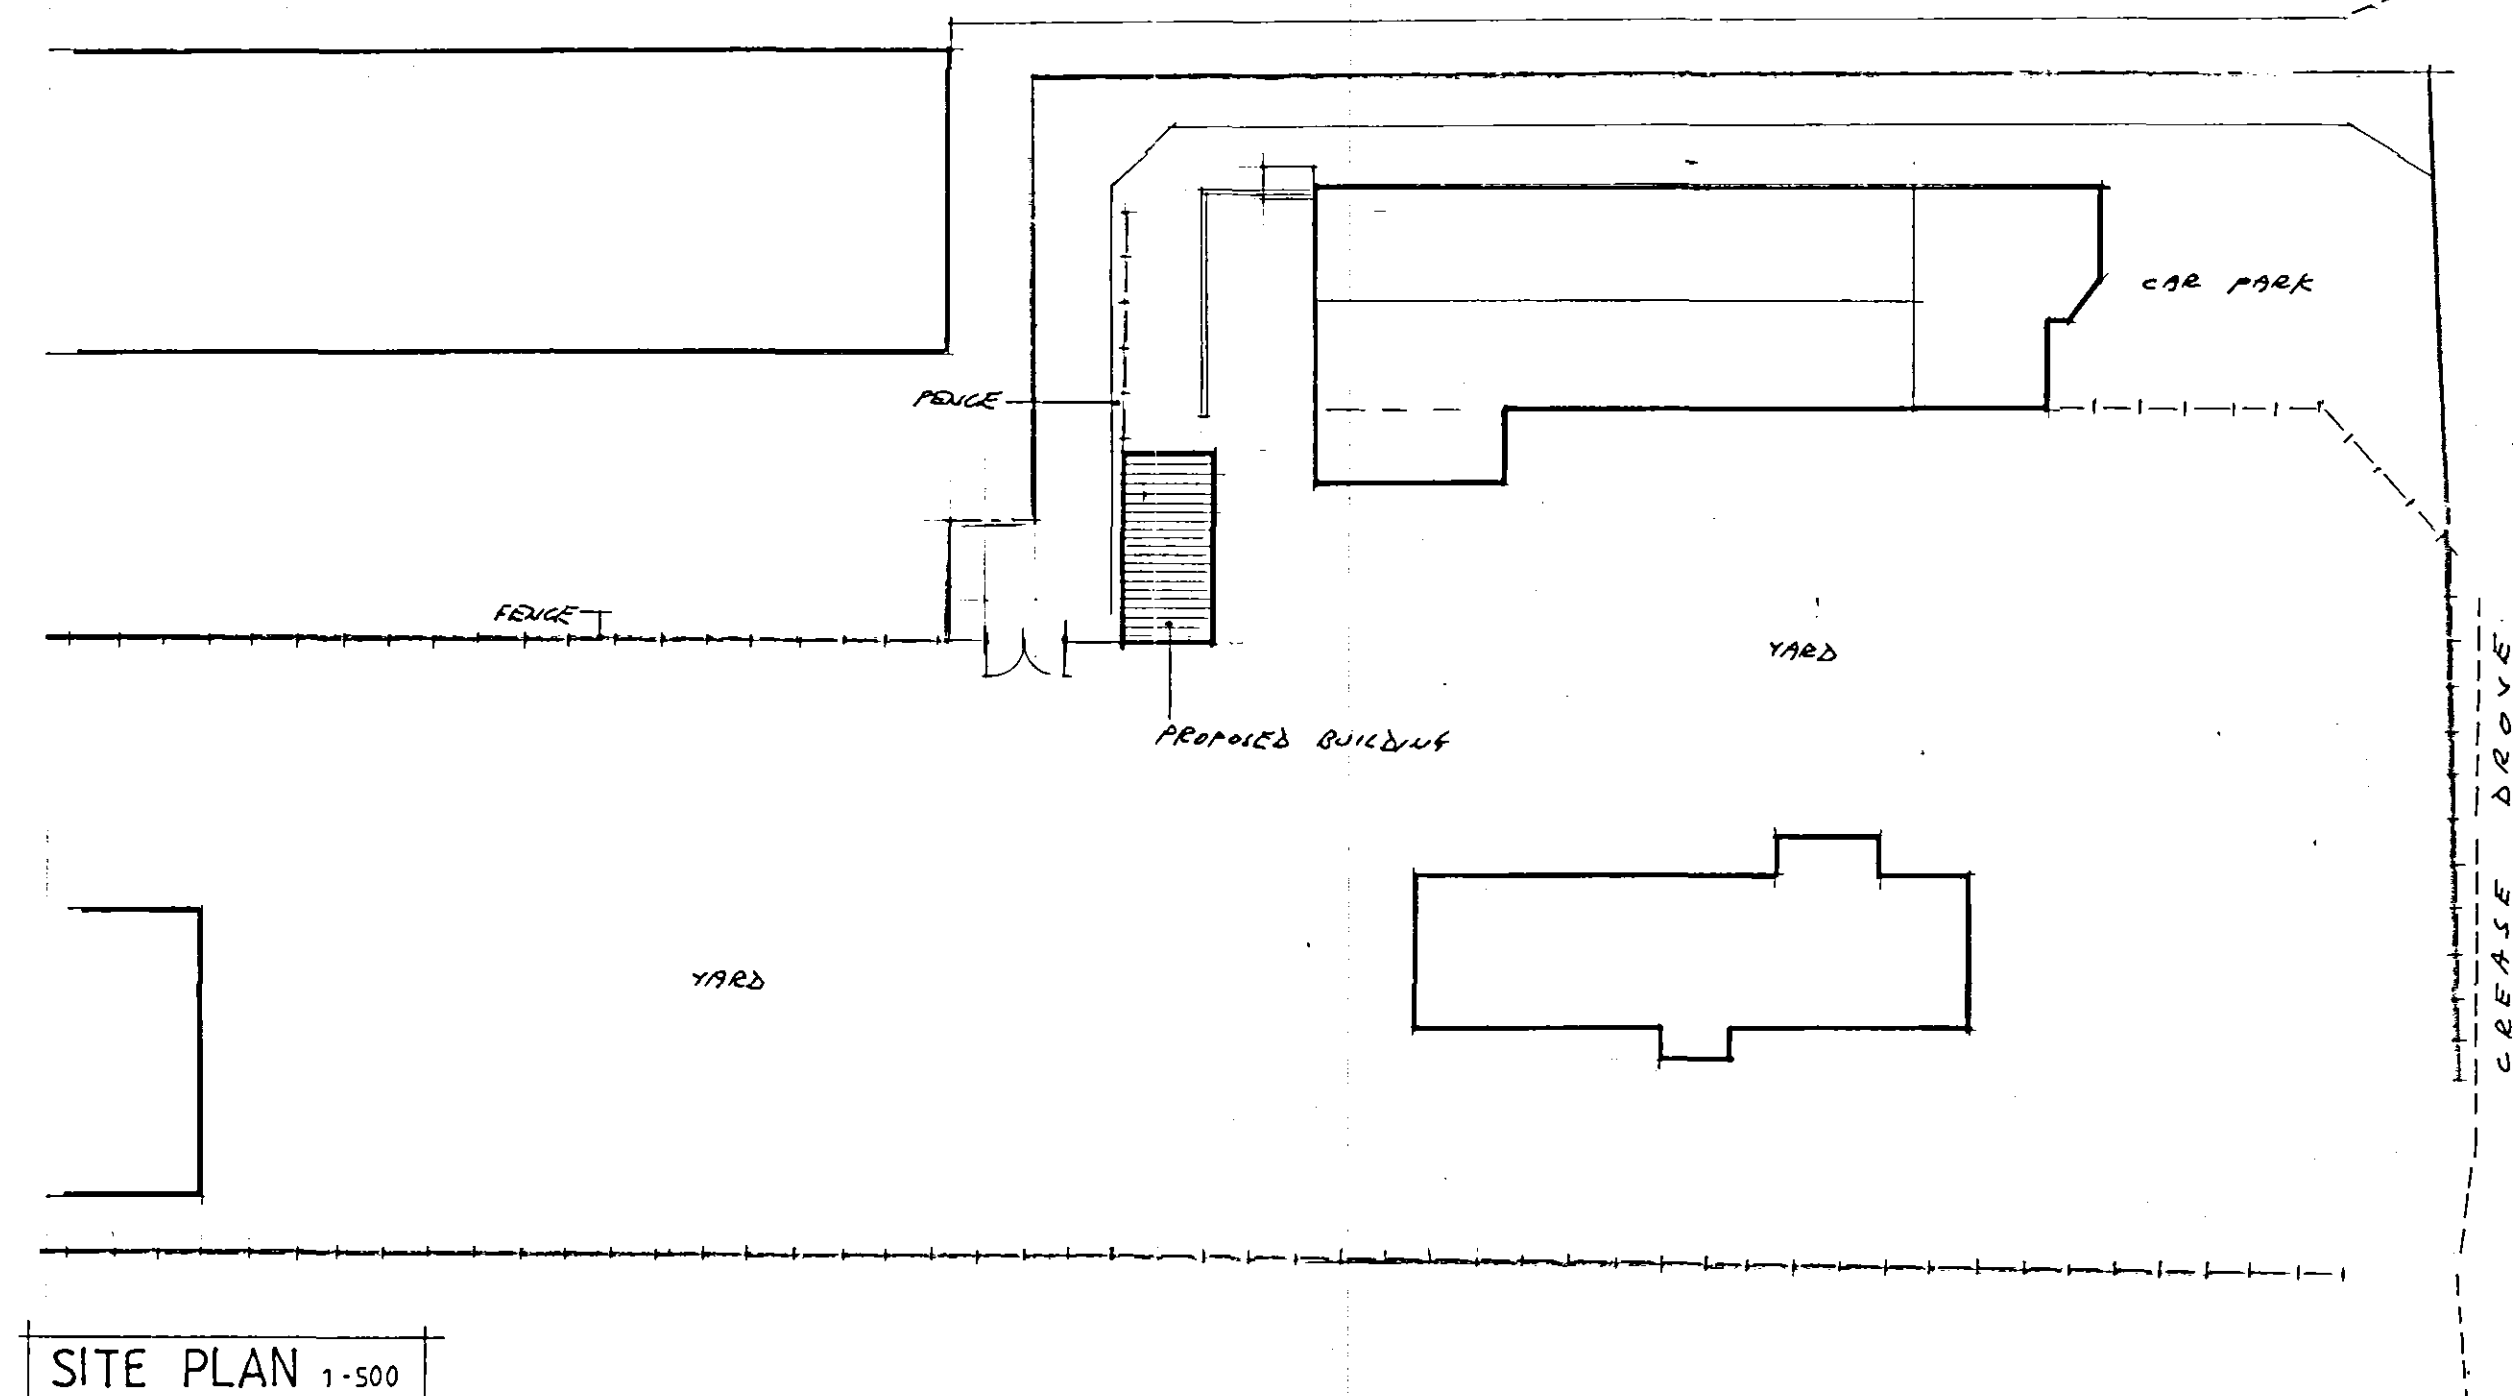
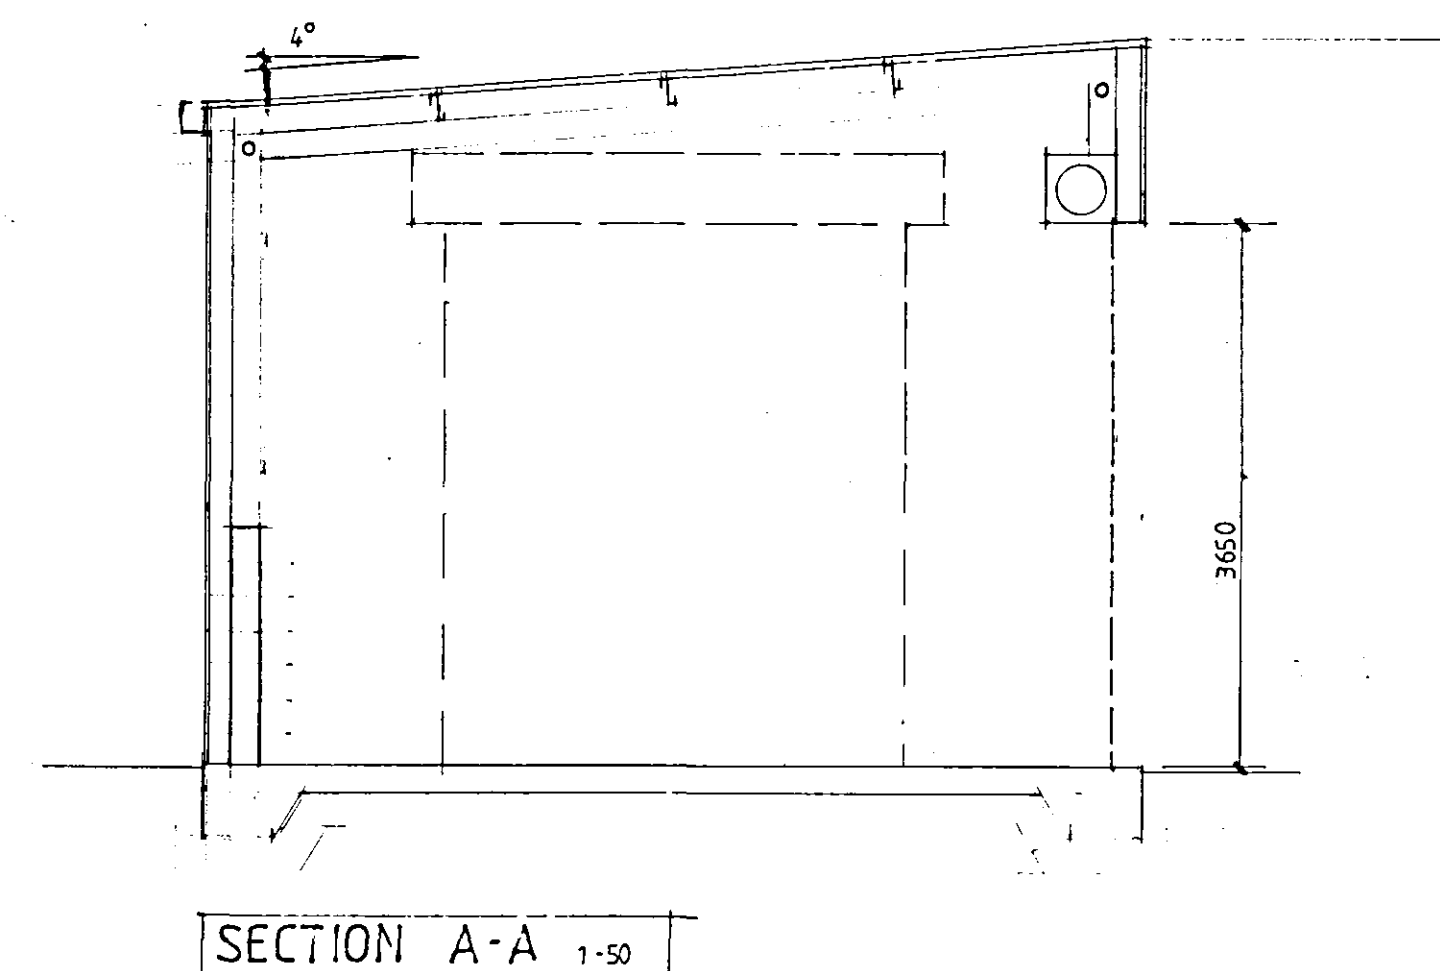


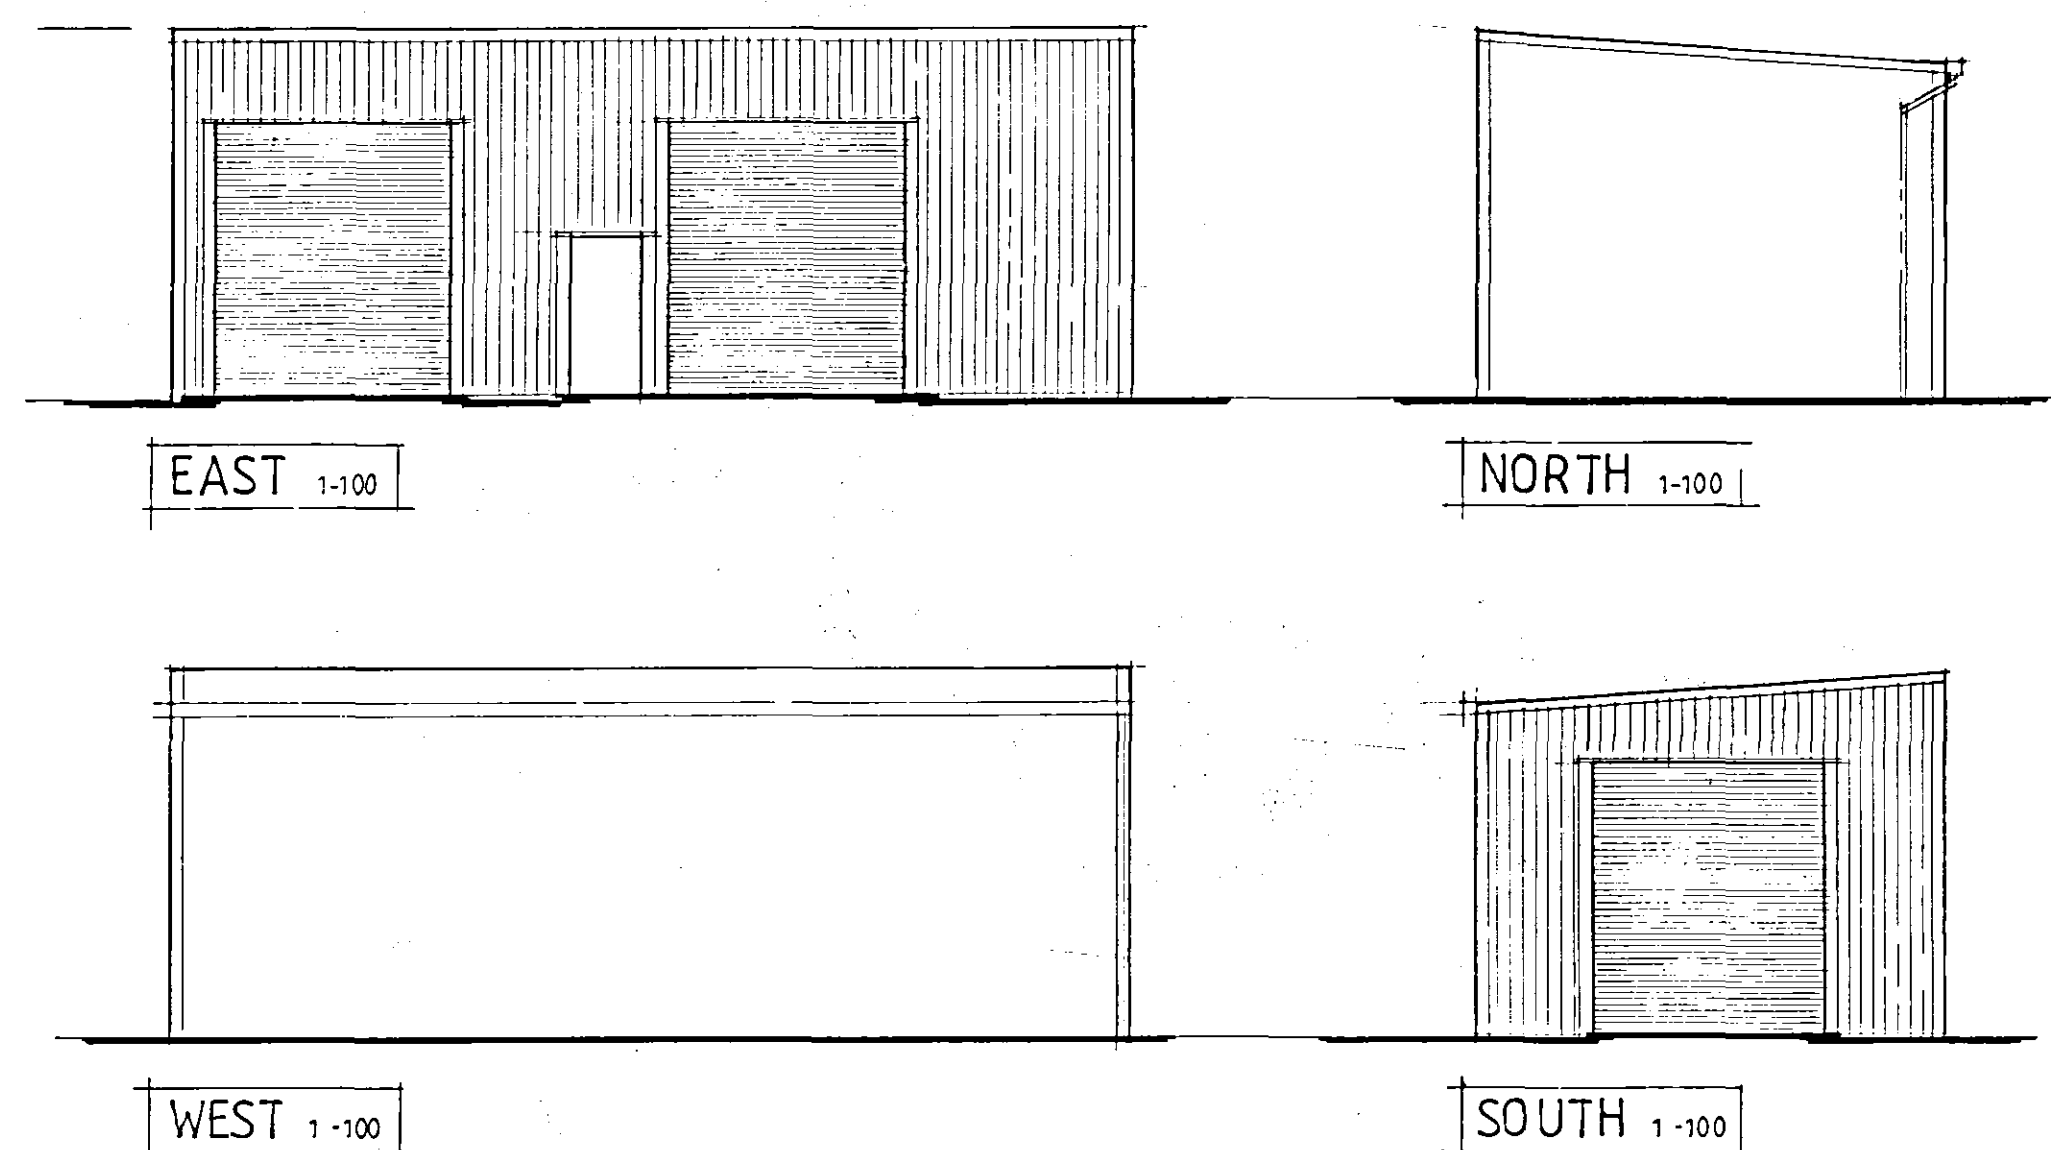

ROOF CLADDING LIGHT GREY
P.C.S. PROFILED METAL SHEETING
VERTICAL CLADDING OLIVE GREEN
P.C.S. PROFILED METAL SHEETING
WITH MOORLAND GREEN TREATMENT
ALL TO MATCH EXISTING
CALCULATED ROLLER SHUTTER
DOORS

0963/05
DETERMINED
PLAN

Contractor To Check All Dimensions On Site Before Work Commences.			
Rev.	Date.	Init.	Revision Details.
PODDINGTONS Architectural Design Consultants Unit 7, The Flaxmill, Flaxmill Lane, Pinchbeck, Spalding, Lincs. PE11 3XQ. Tel: 01775 720866 Fax: 01775 720877			
Project: CROWLAND CRANES LTD. CREASE DROVE, CROWLAND. PROPOSED SECURE STORE.			
Drawing: PLAN AS PROPOSED			
Scale: AS SHOWN		Drawing No. 3225-1	
Drawn: Date: JUNE 2005		Rev.	