
# BARKER STOREY MATTHEWS
## 37 Priestgate , Peterborough

SHDC
Planning & Development
14 JUL 2004
Ref: 0967/04

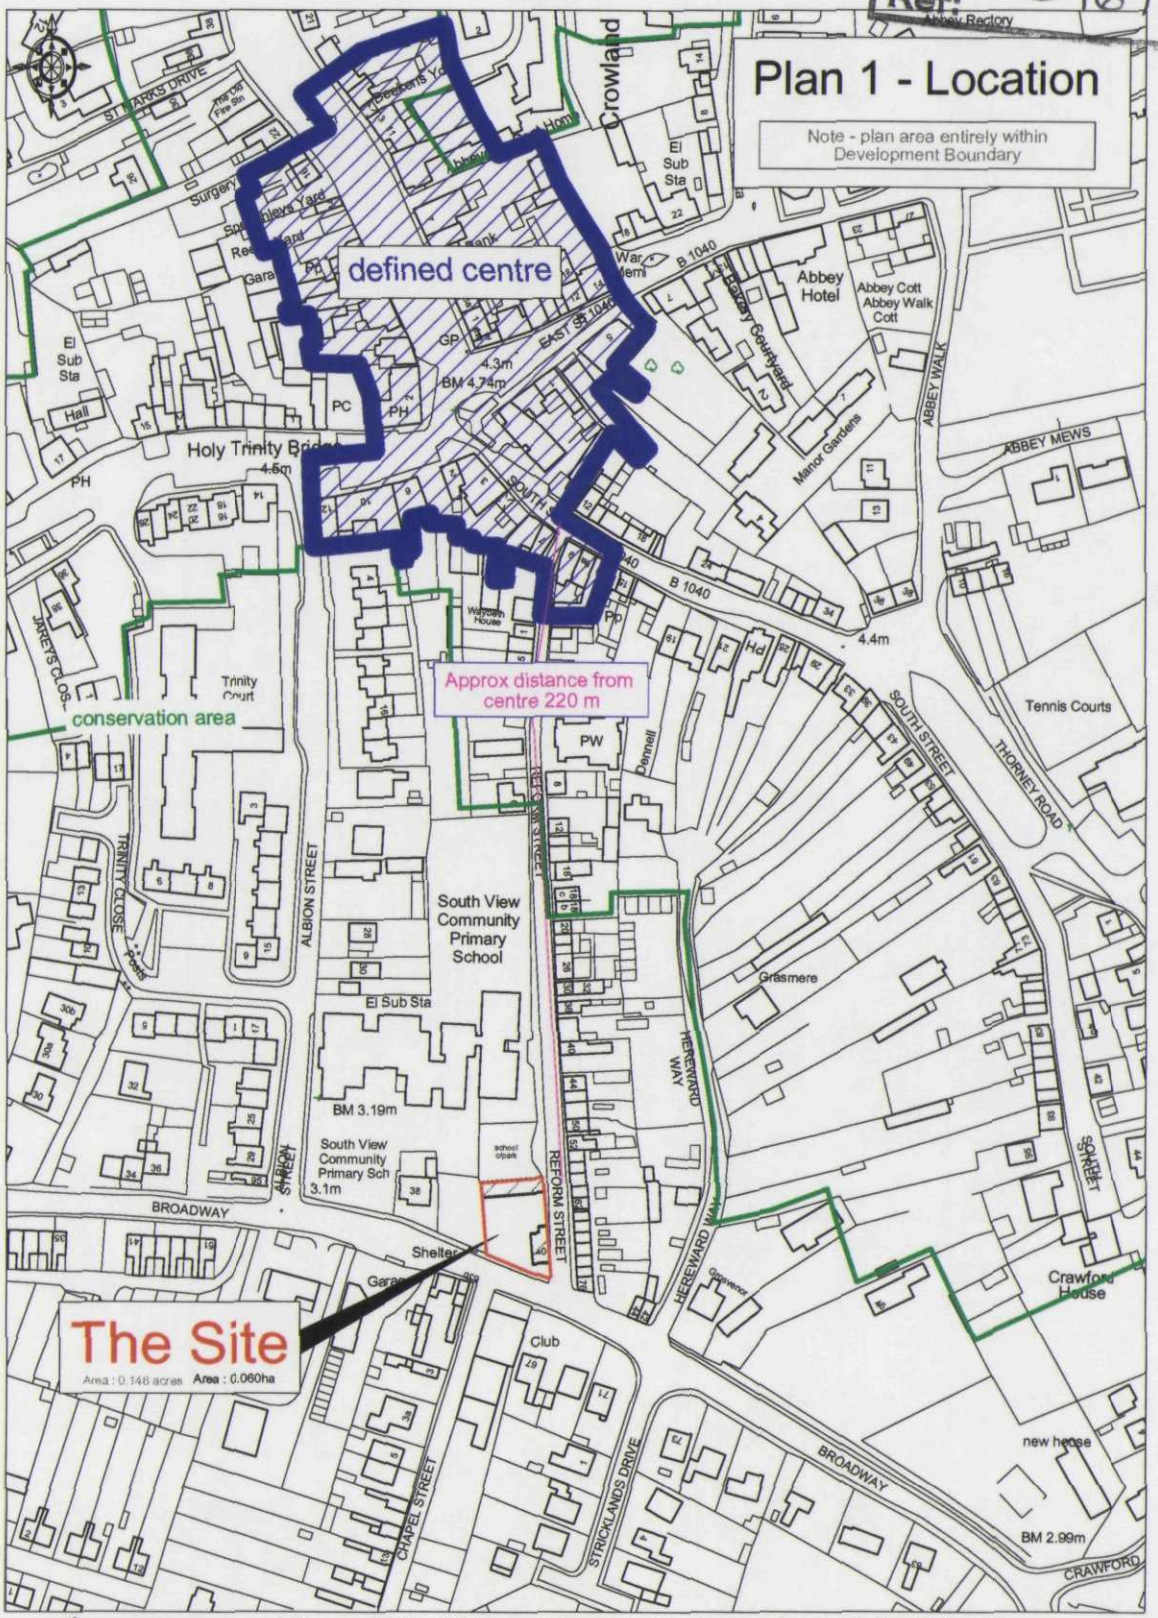


© Crown copyright 2004. All rights reserved. Licence Number 100020449. Survey Scale - 1:2500 Plotted Scale - 1:2500

40, BROADWAY,
CROWLAND