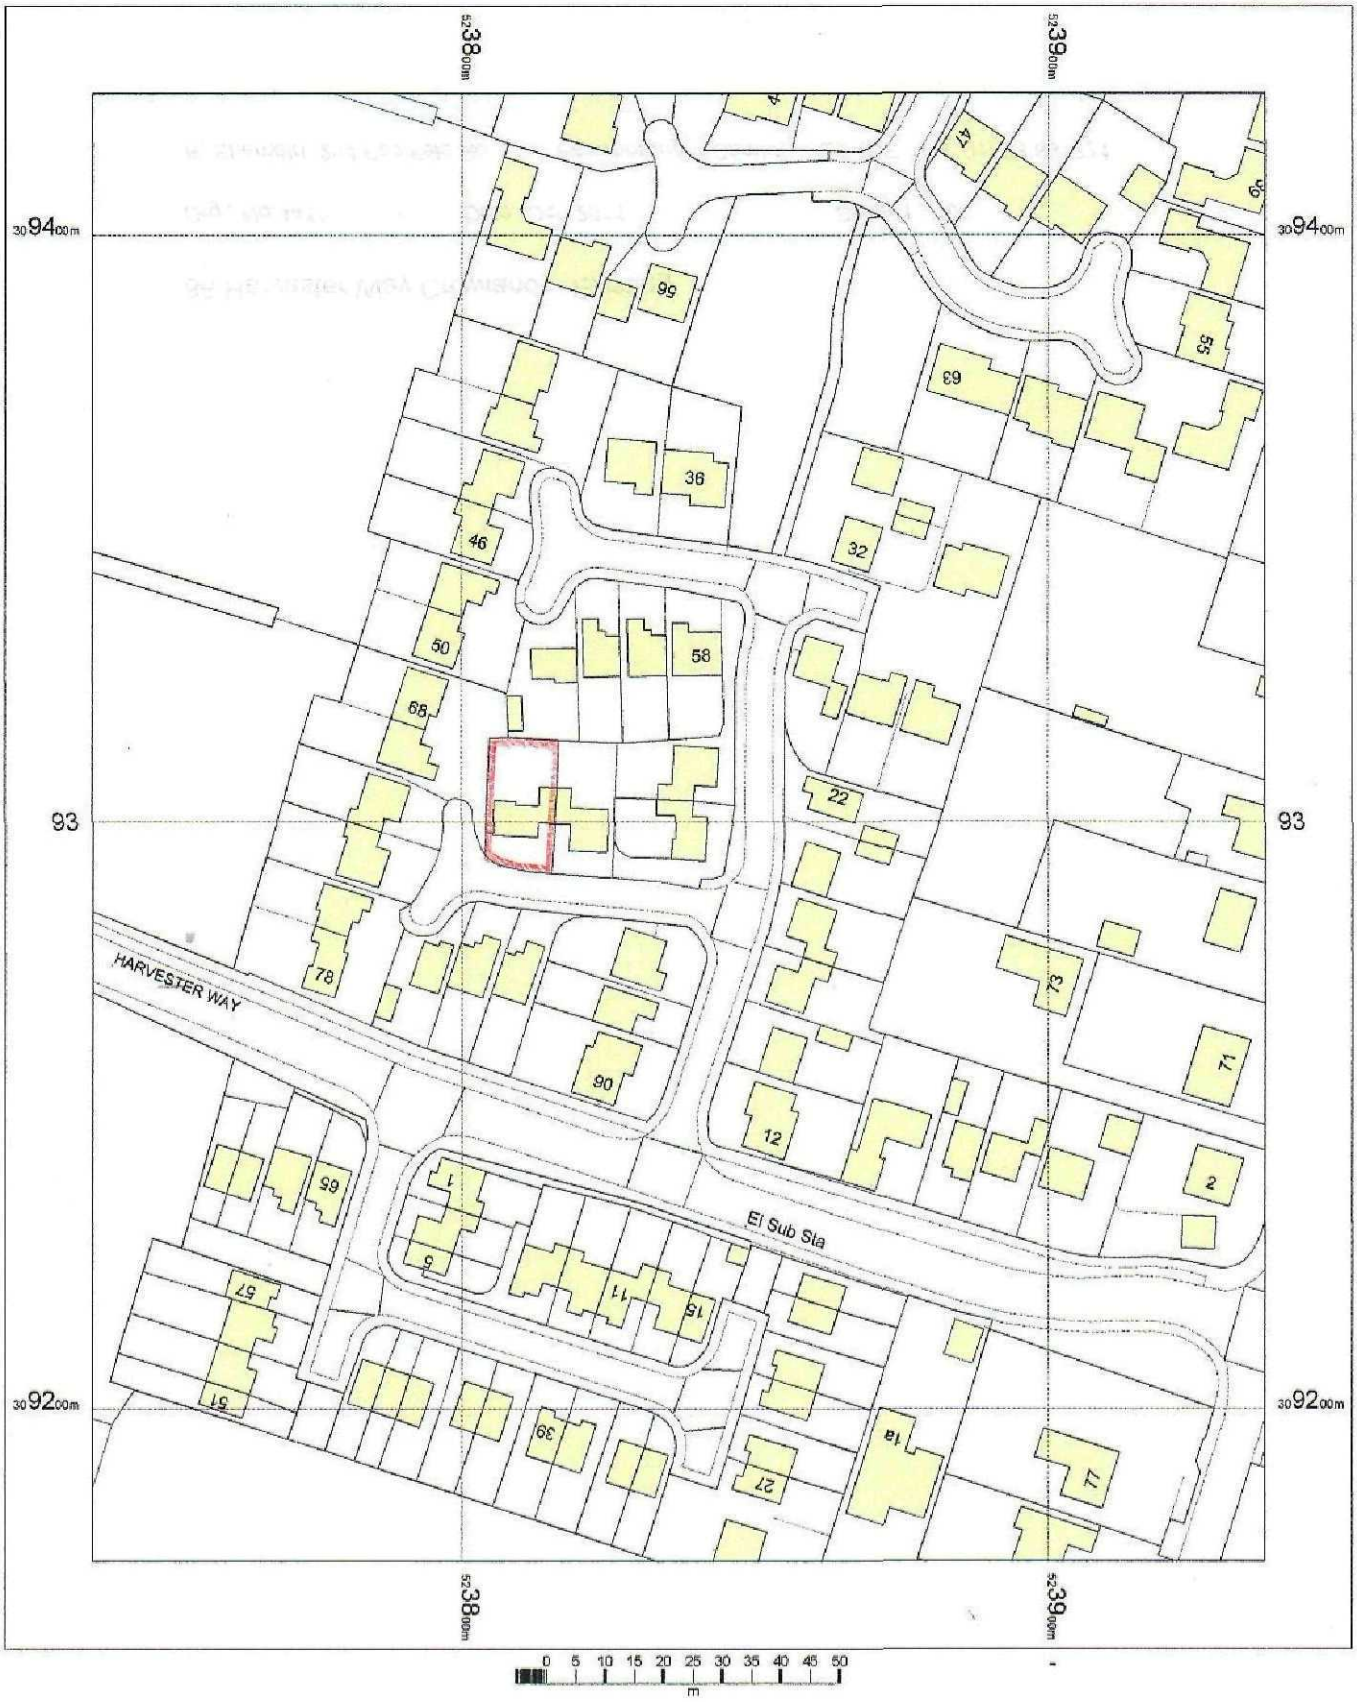


N

OS Mastermap
22 November 2011, ID: CM-00110809
www.centremapslive.co.uk

1:1250 scale print at A4, Centre: 523837 E, 309299 N

©Crown Copyright. Licence no. 10001998

Mapping sourced from Ordnance Survey

CENTREMAPSlive
www.centremapslive.co.uk