


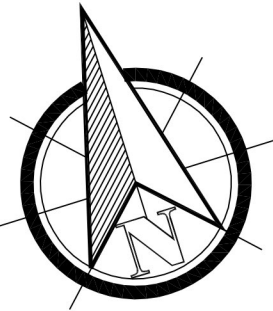

West Elevation




East Elevation



North Elevation




South Elevation

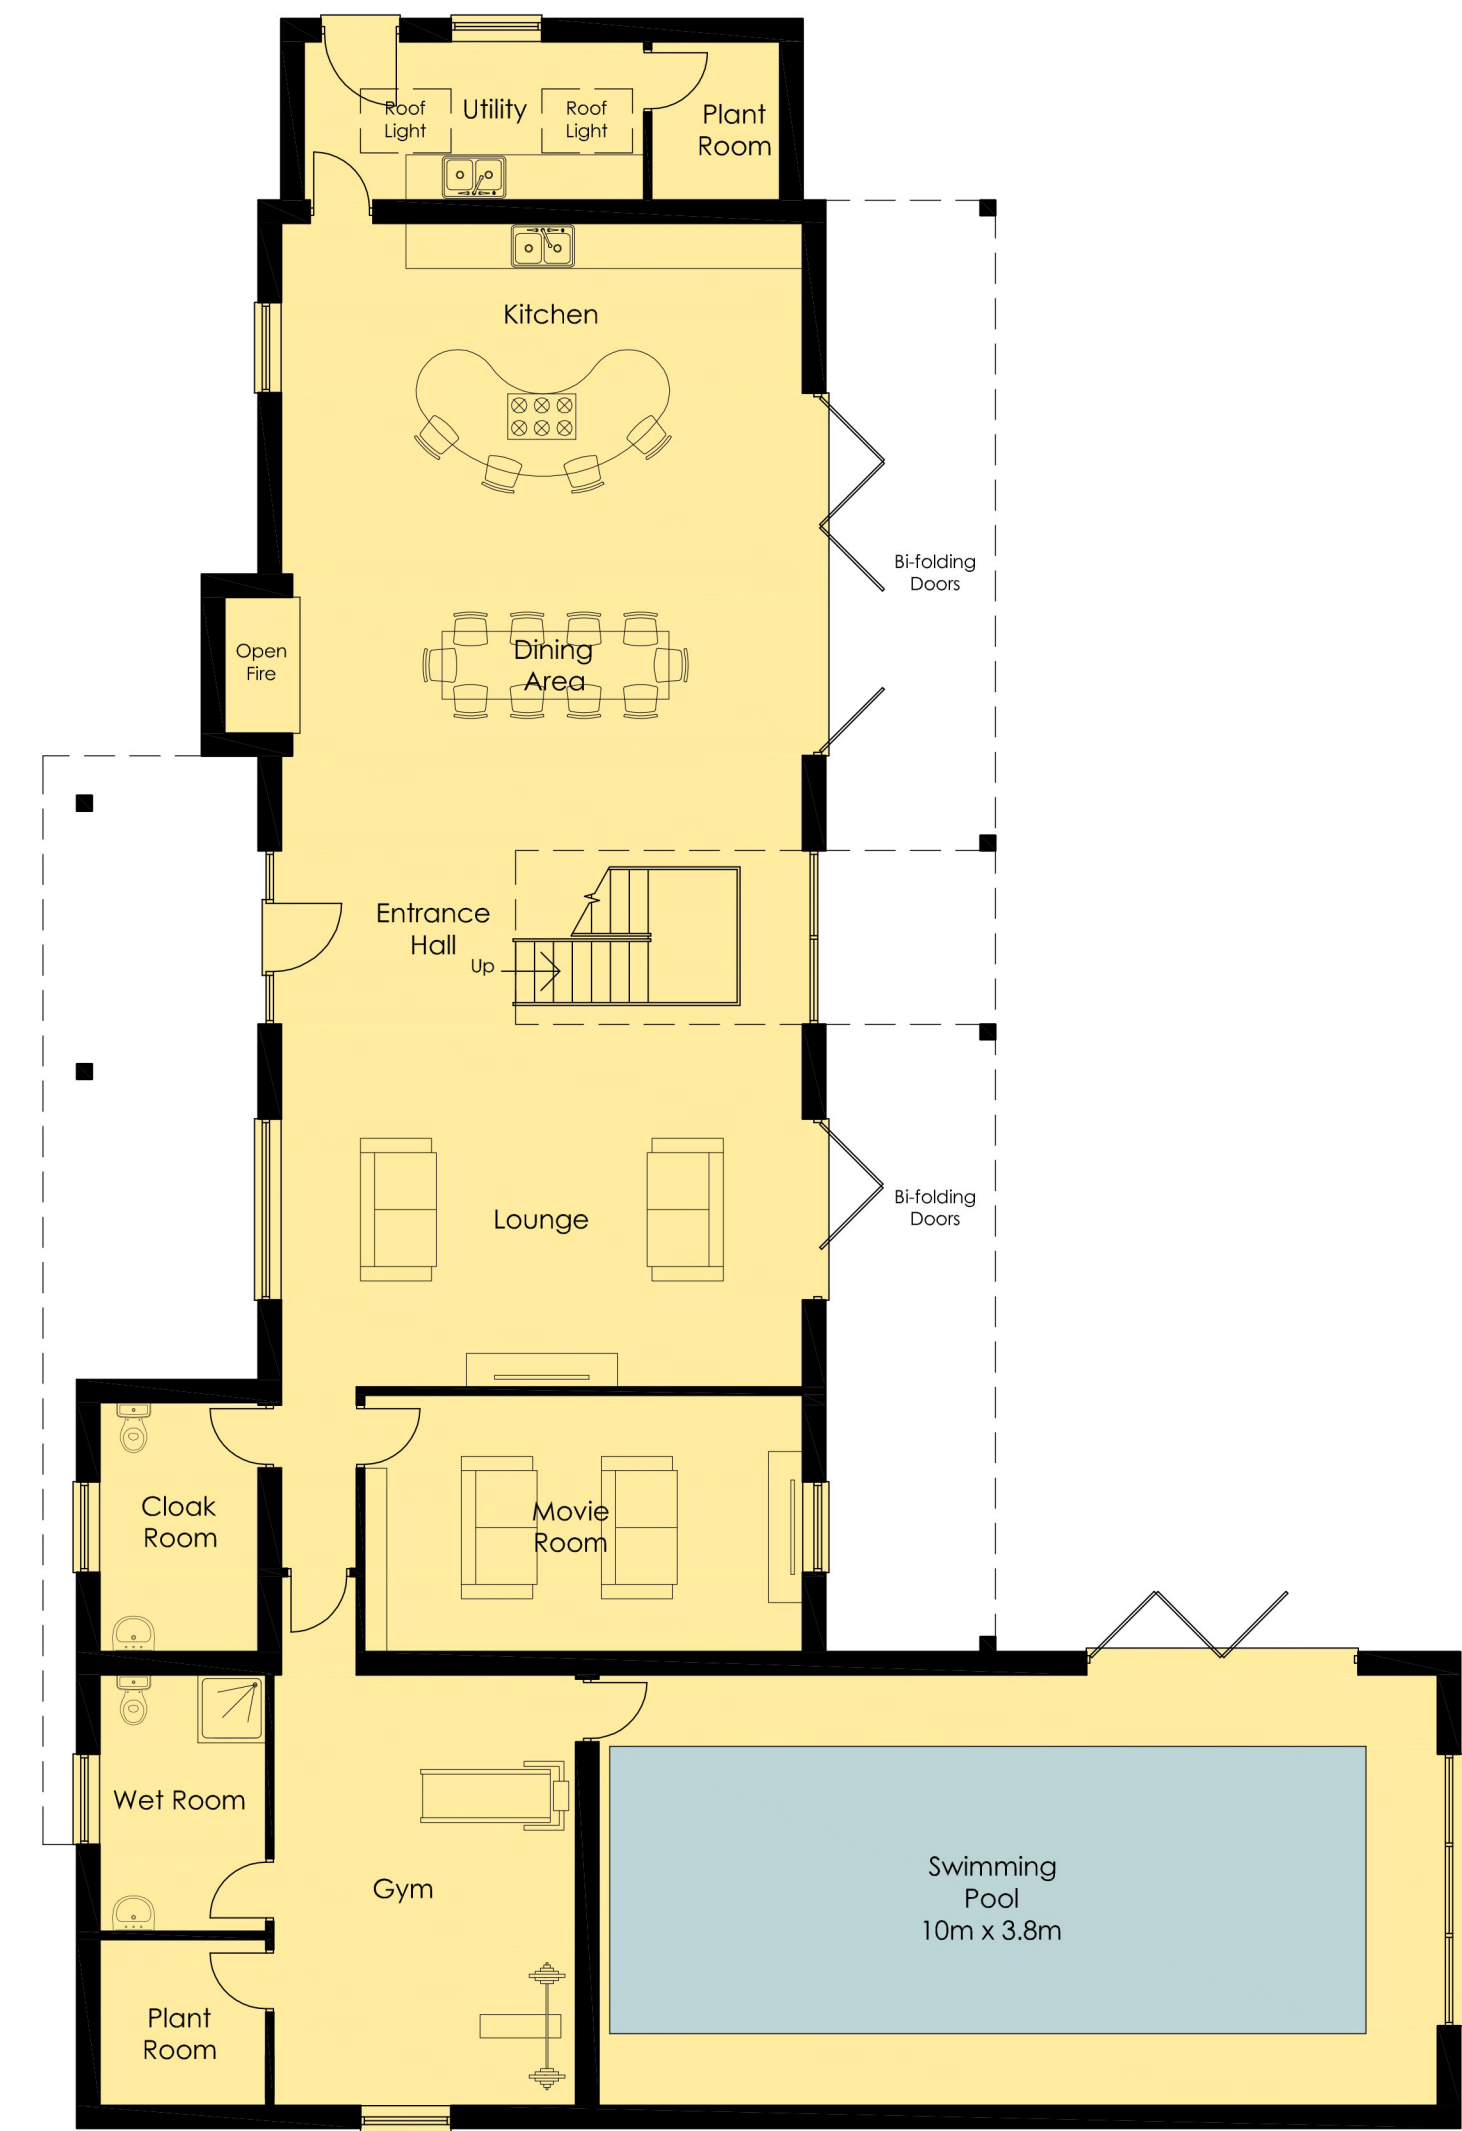

Ground Floor Plan



First Floor Plan

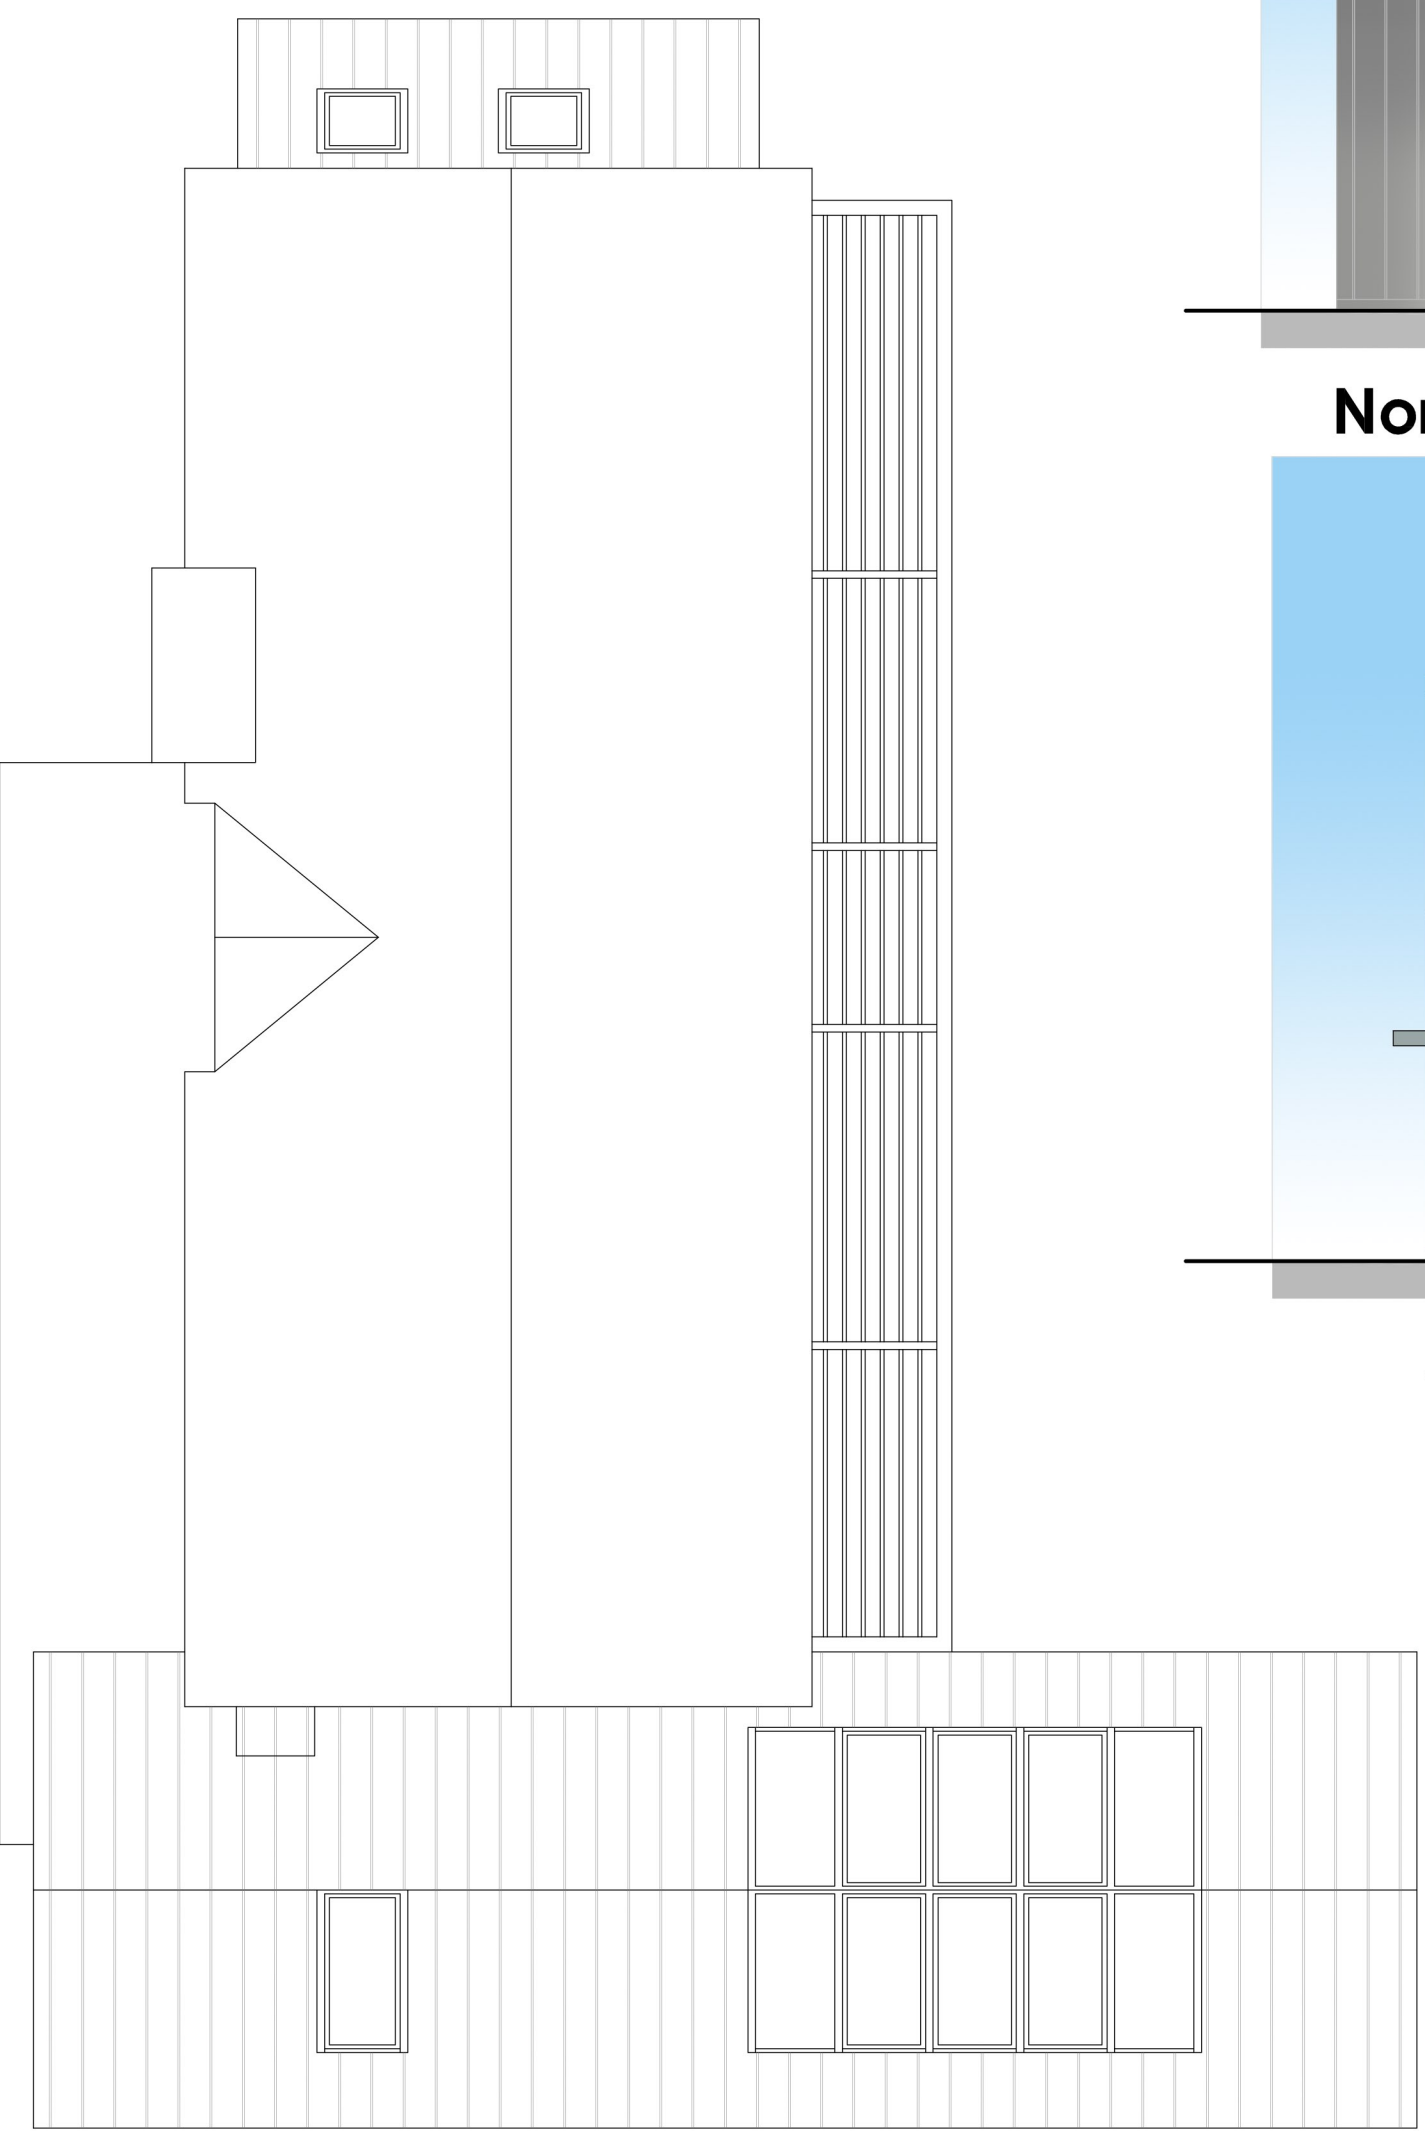

Roof Plan

REVISION	DATE	DRAWN	DESCRIPTION
CLIENT	Mr and Mrs J Sadler		
PROJECT	New Dwelling Plank Drove Crowland		
DRAWING	Floor Plans & Elevations		
SCALE	1:100 @ A1	DRAWN JMG	DATE 08.10.2015