


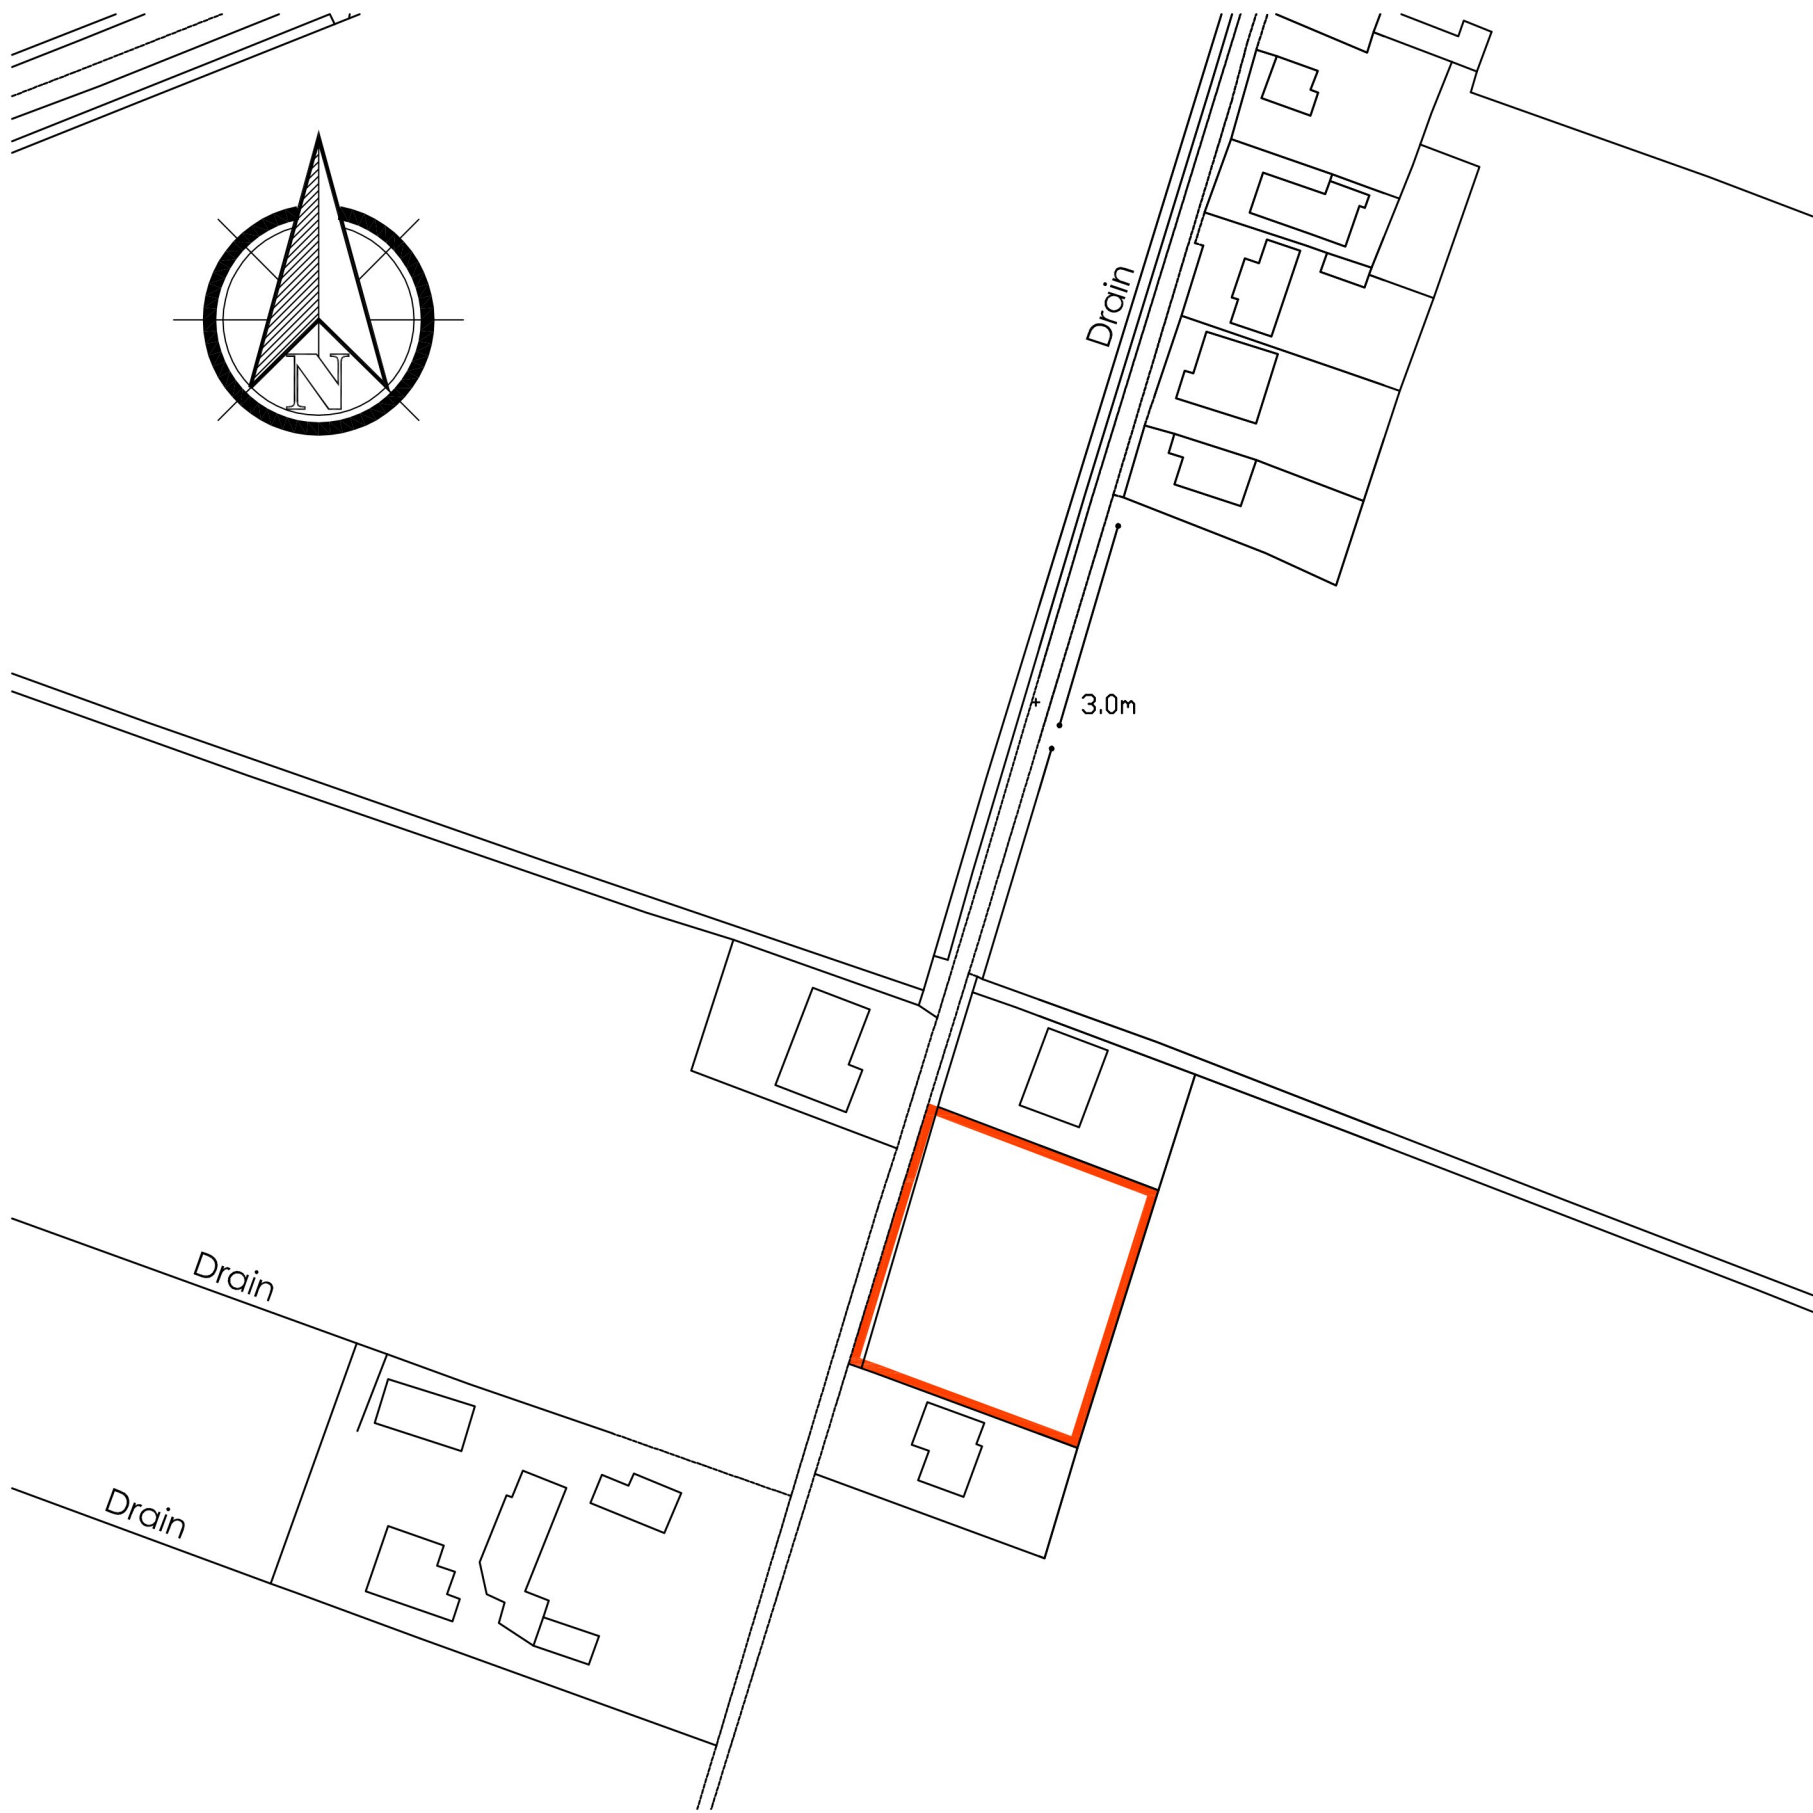

REVISION	DATE	DRAWN	DESCRIPTION
CLIENT	Mr and Mrs J Sadler		
PROJECT	New Dwelling Plank Drive, Crowland		
DRAWING	Site Plan & Location Plan		
SCALE	1:200, 1:1250 @ A1	DRAWN JMG	DATE 08.10.2015