A : Cattle Building/Potato Store
B : Corn Store & Dryer
C : Crew Yard & Barn
D : Open Implement Stores
E : Chicken Shed
F : Old Farm House

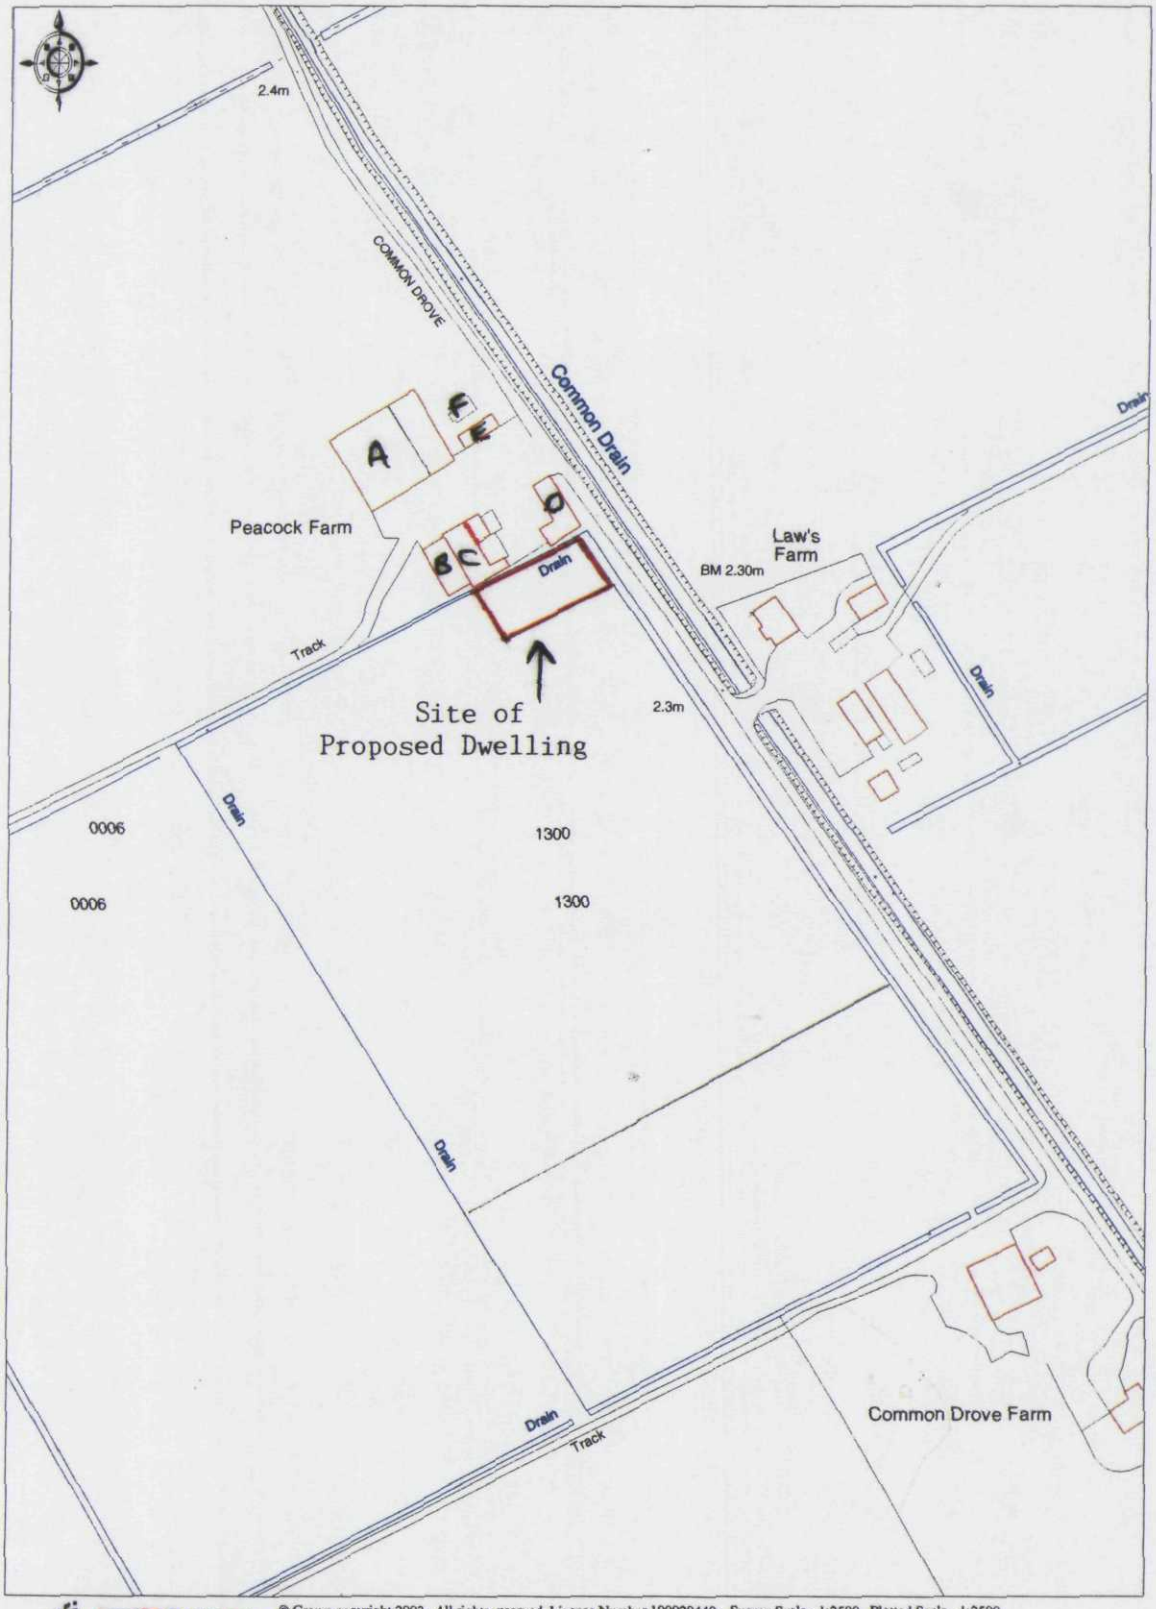

© Crown copyright 2003. All rights reserved. Licence Number 100020449. Survey Scale - 1:2500 Plotted Scale - 1:2500

K J WHEAT : PEACOCK FARM, CROWLAND COMMON