
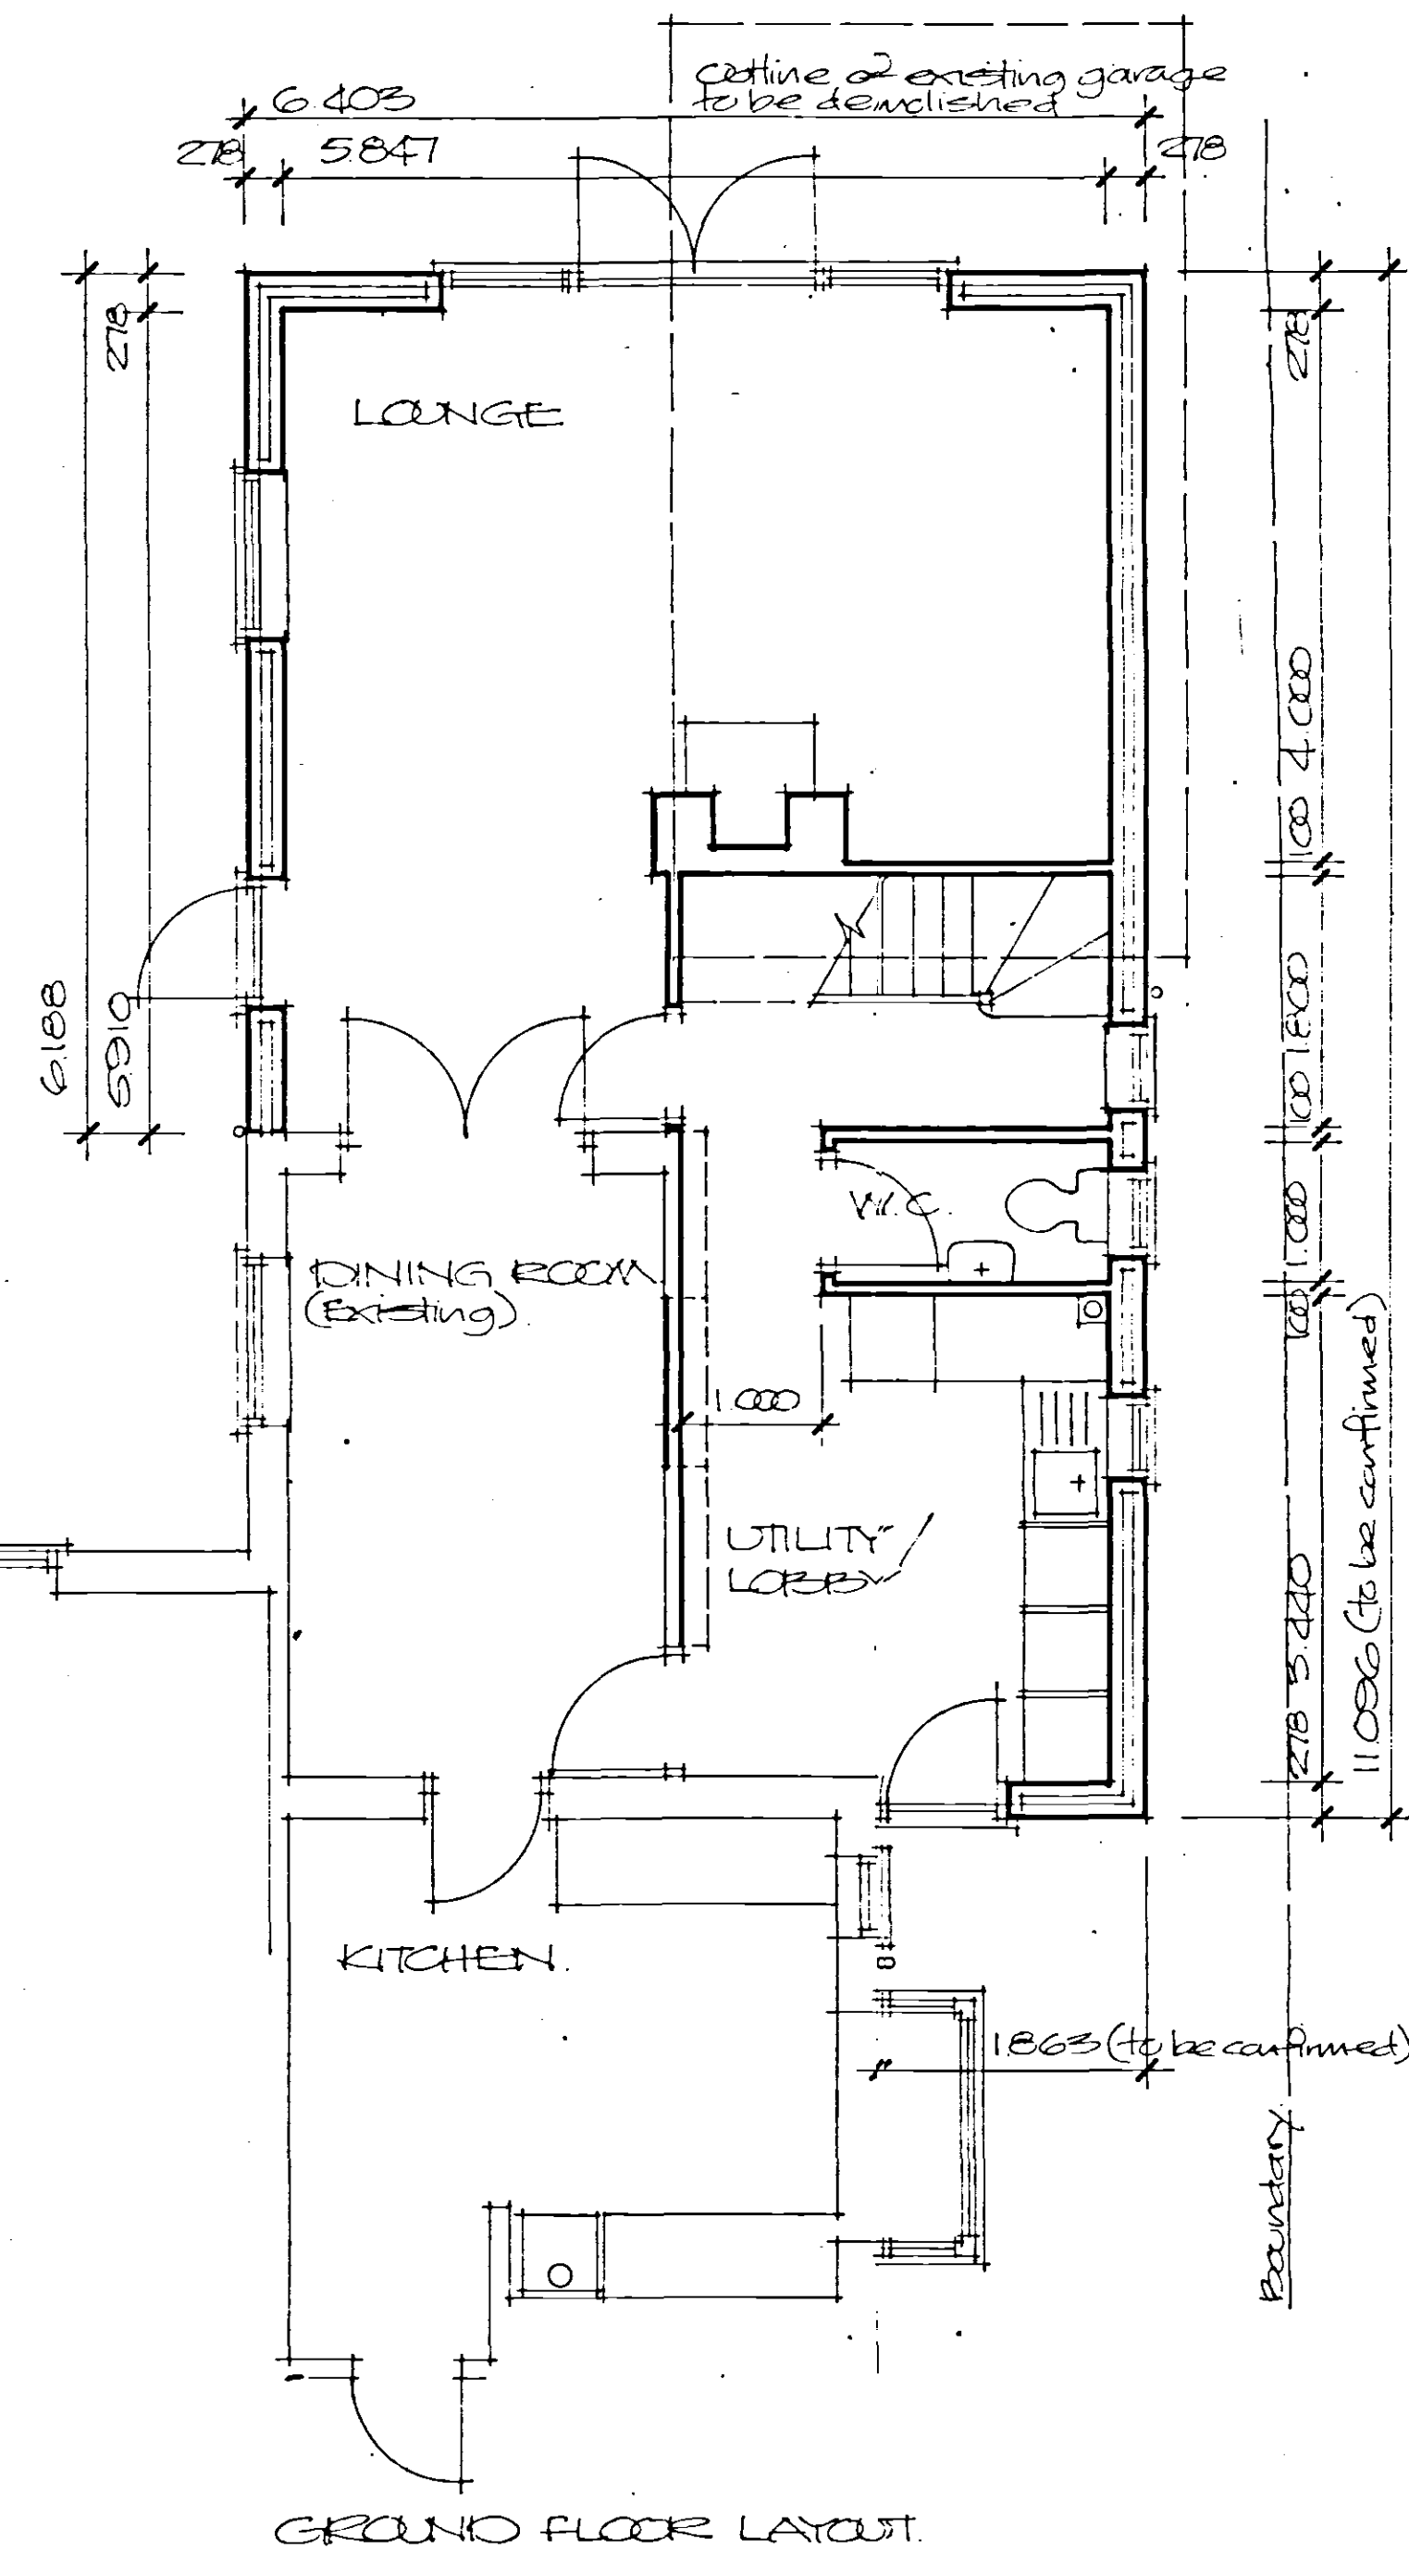
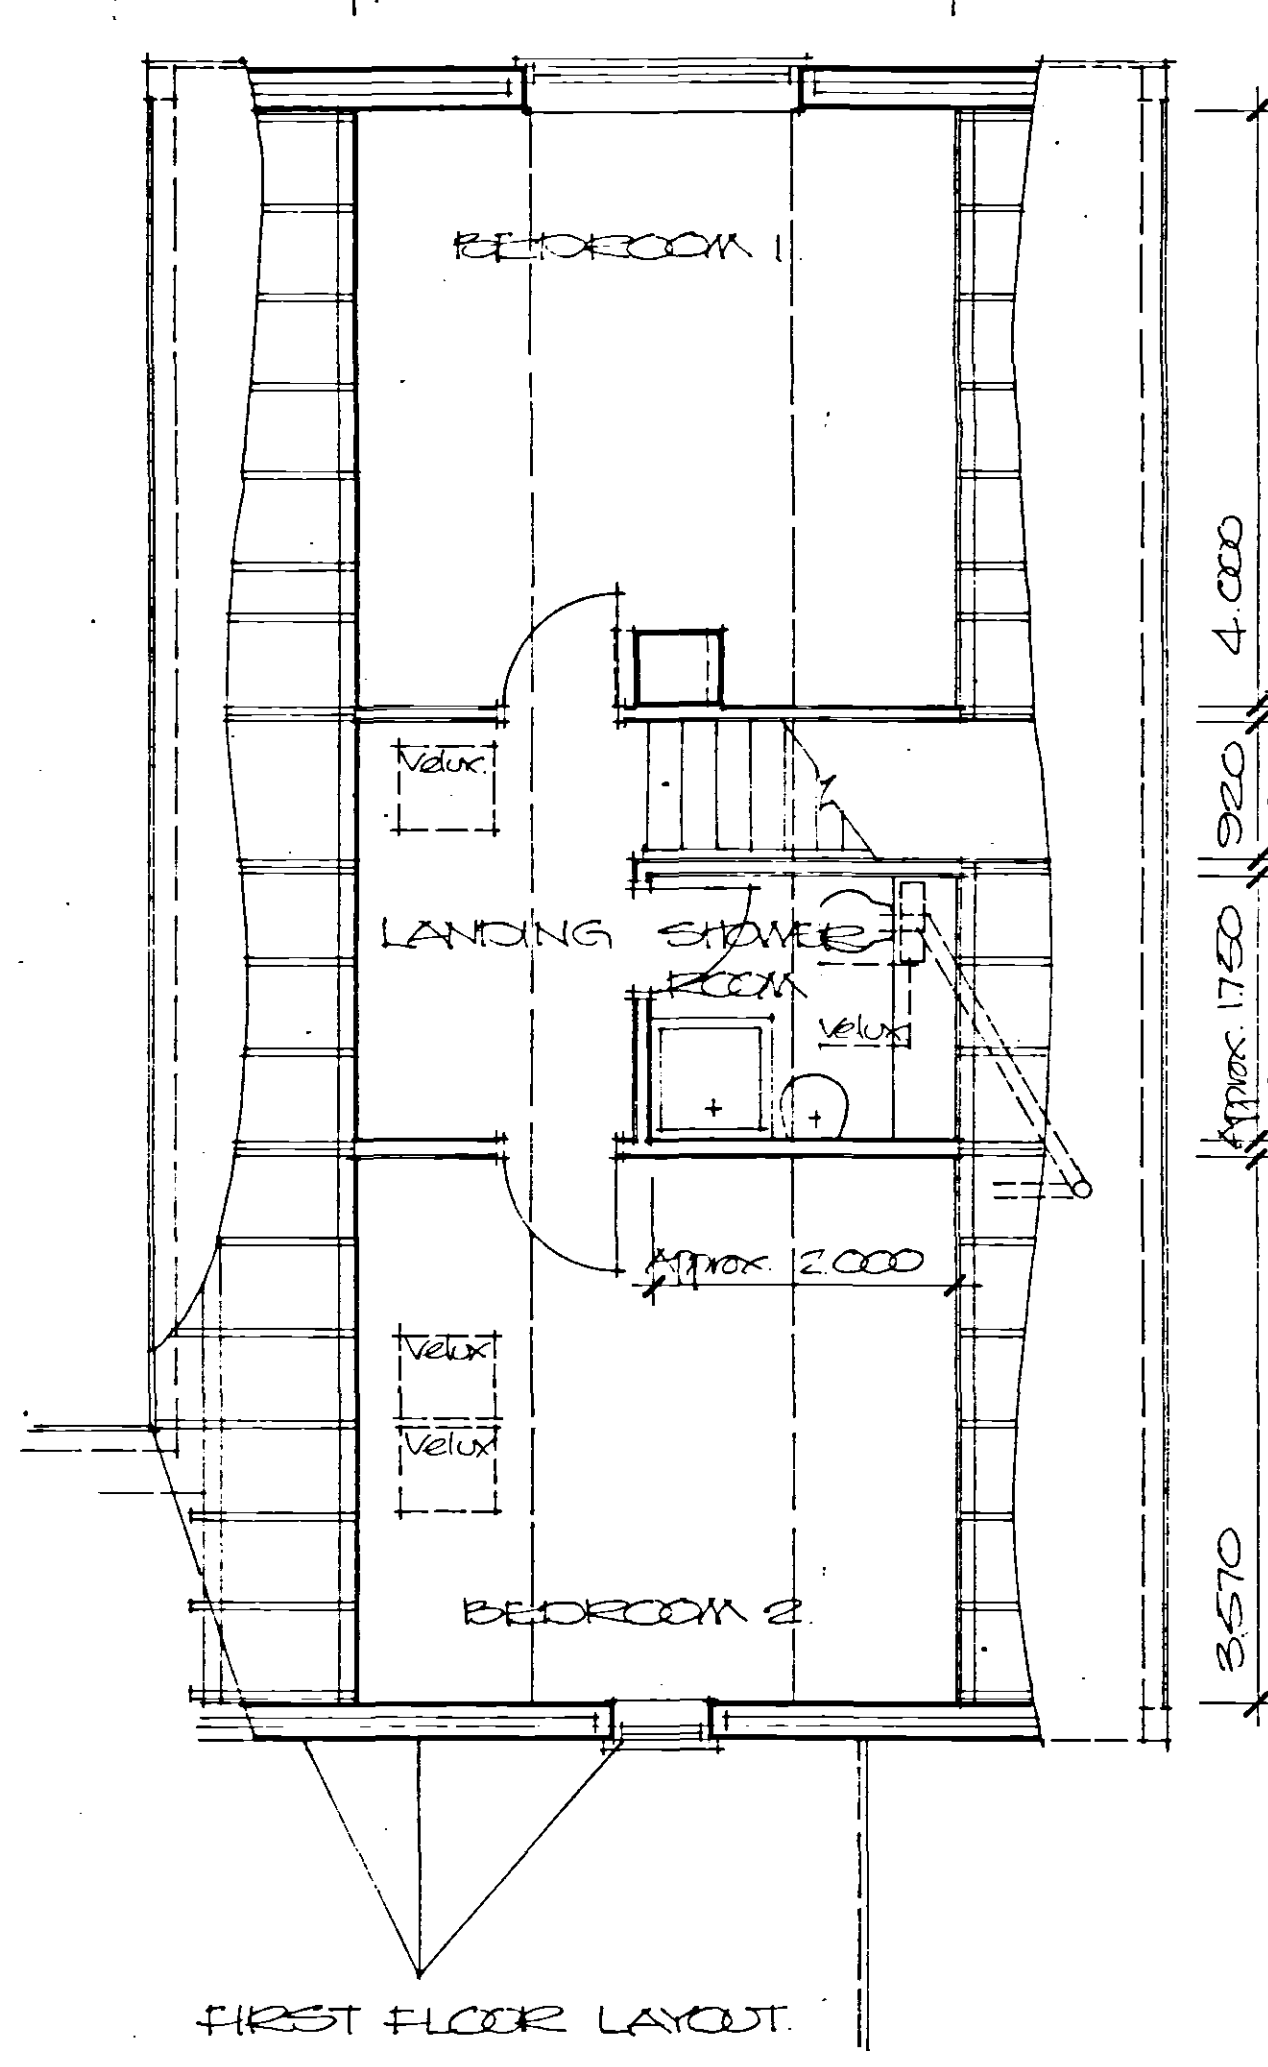
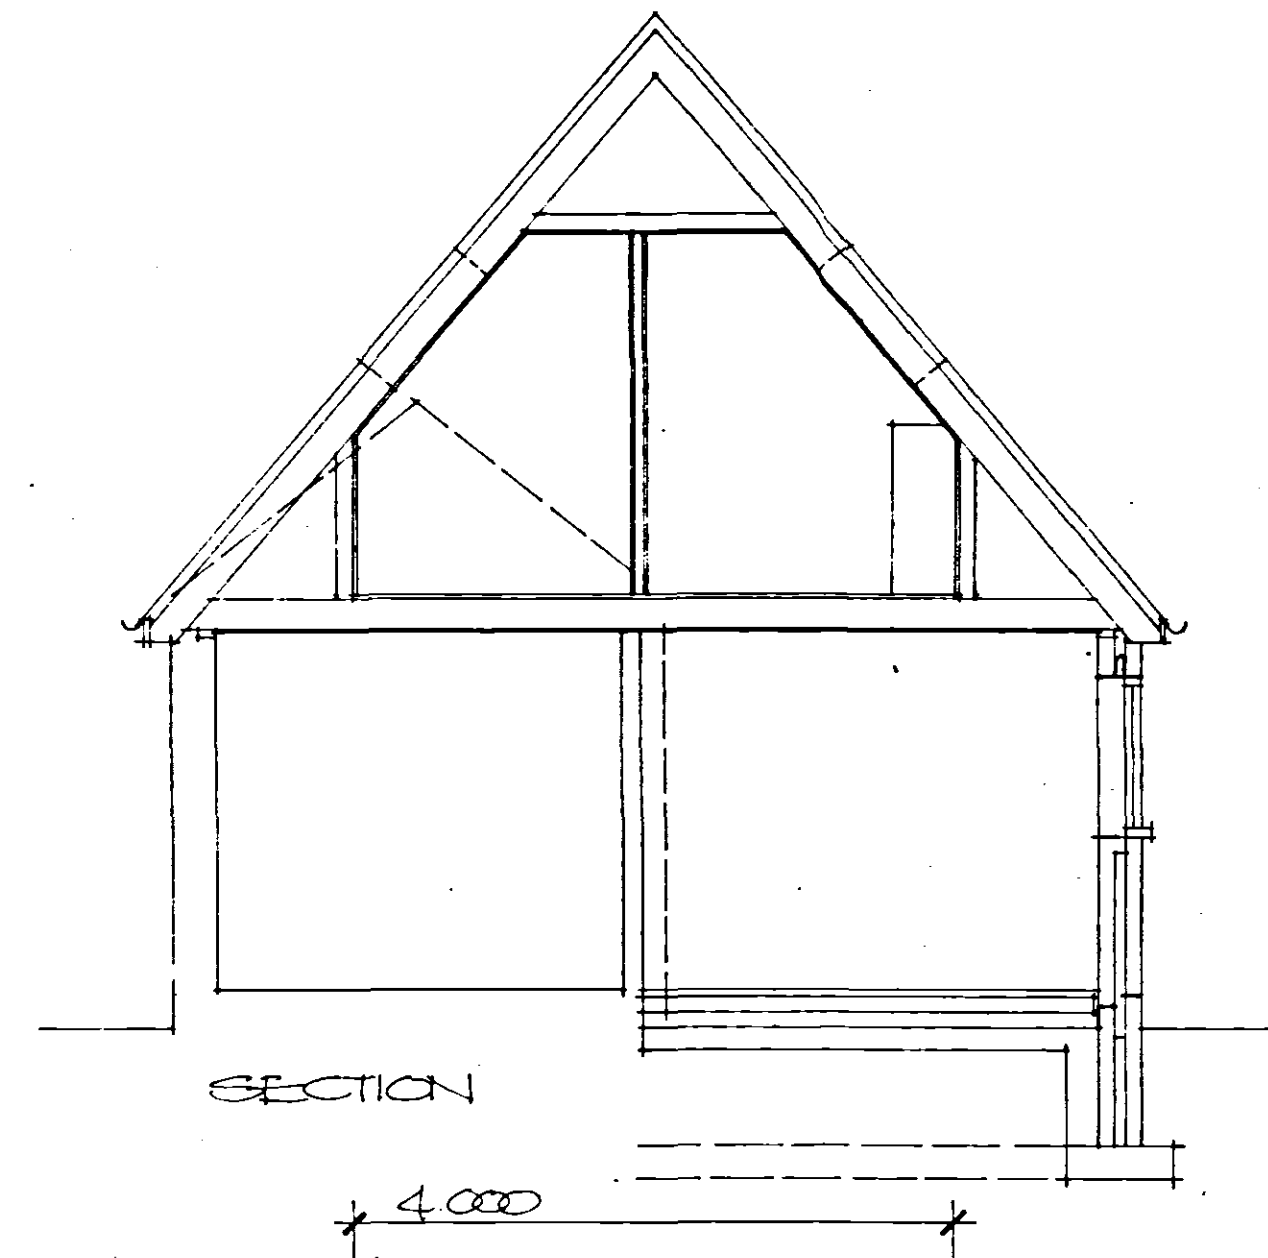
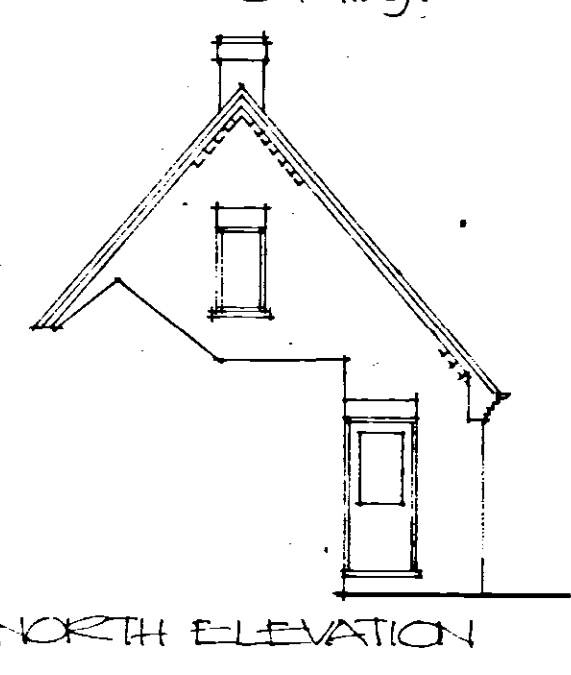
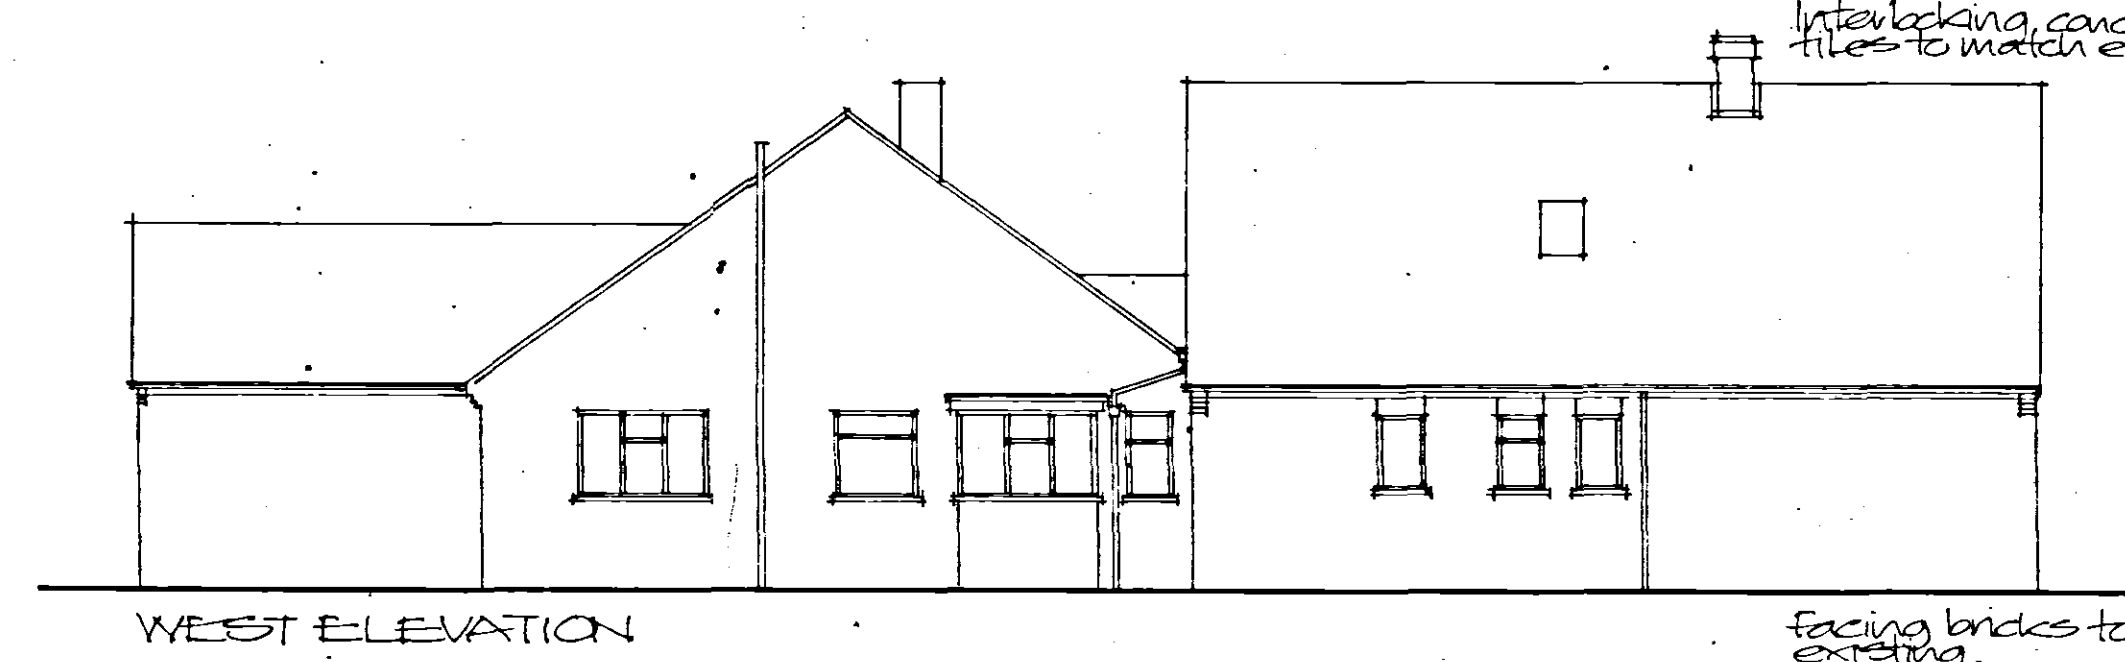
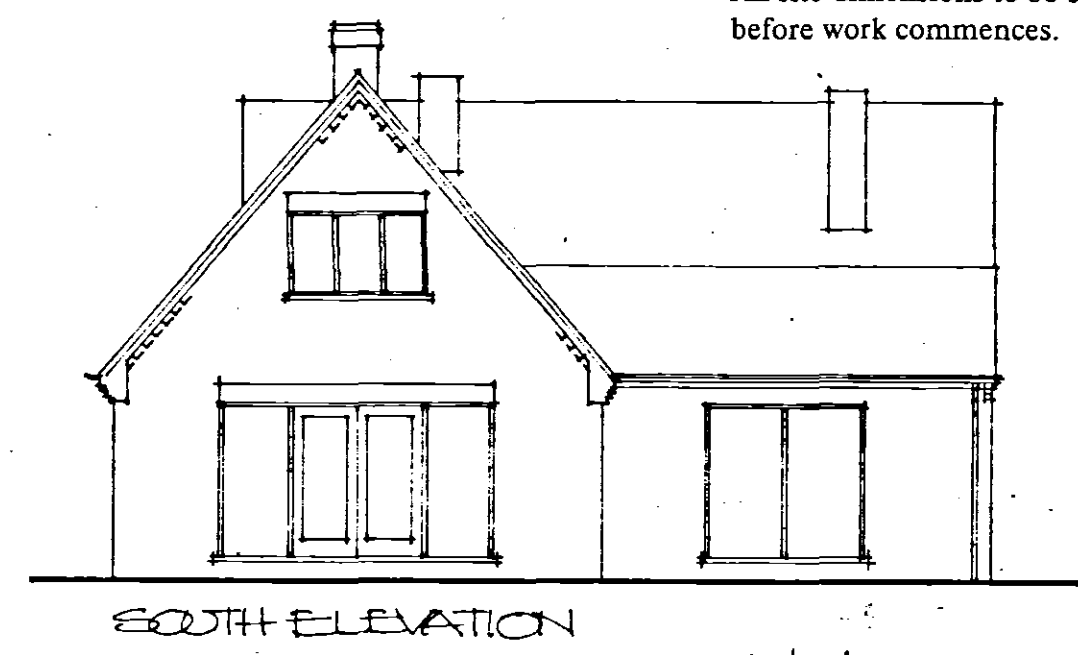


Do not scale off this drawing
All site dimensions to be checked
before work commences.

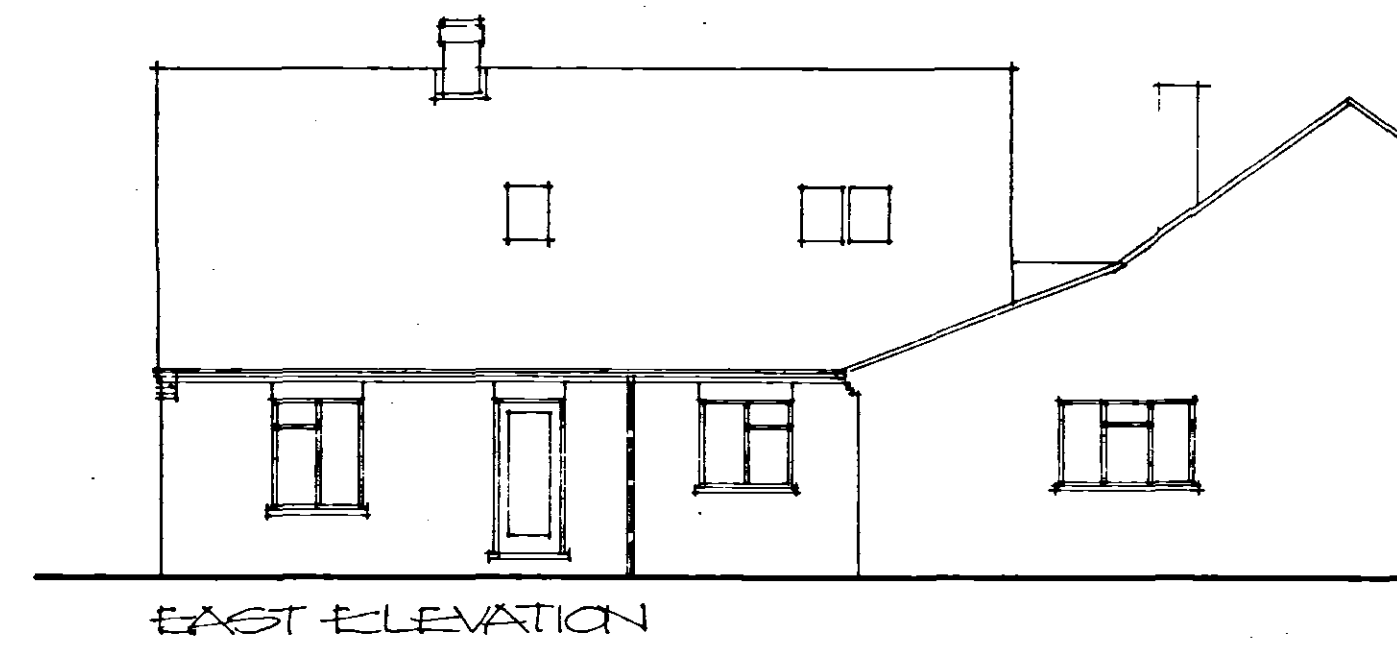

**DETERMINED
PLAN**

SHDC
Planning & Development
08 AUG 2013
Ref 0985103

Project
PROPOSED EXTENSIONS
TO EXISTING BUNGALOW
73 POSTLAND ROAD,
CROWLAND.

ALAN HORNSBY
ARCHITECTURAL SERVICES

'Little Acre'
Peak Hill, Cowbit,
Spalding, Lincs. PE12 6AW
Tel. Holbeach (01406) 380591

Client
MR & MRS S PILVOUSEK

Scale 1:50/1:100
Date AUG 03
Drg. no. 03/46/01