



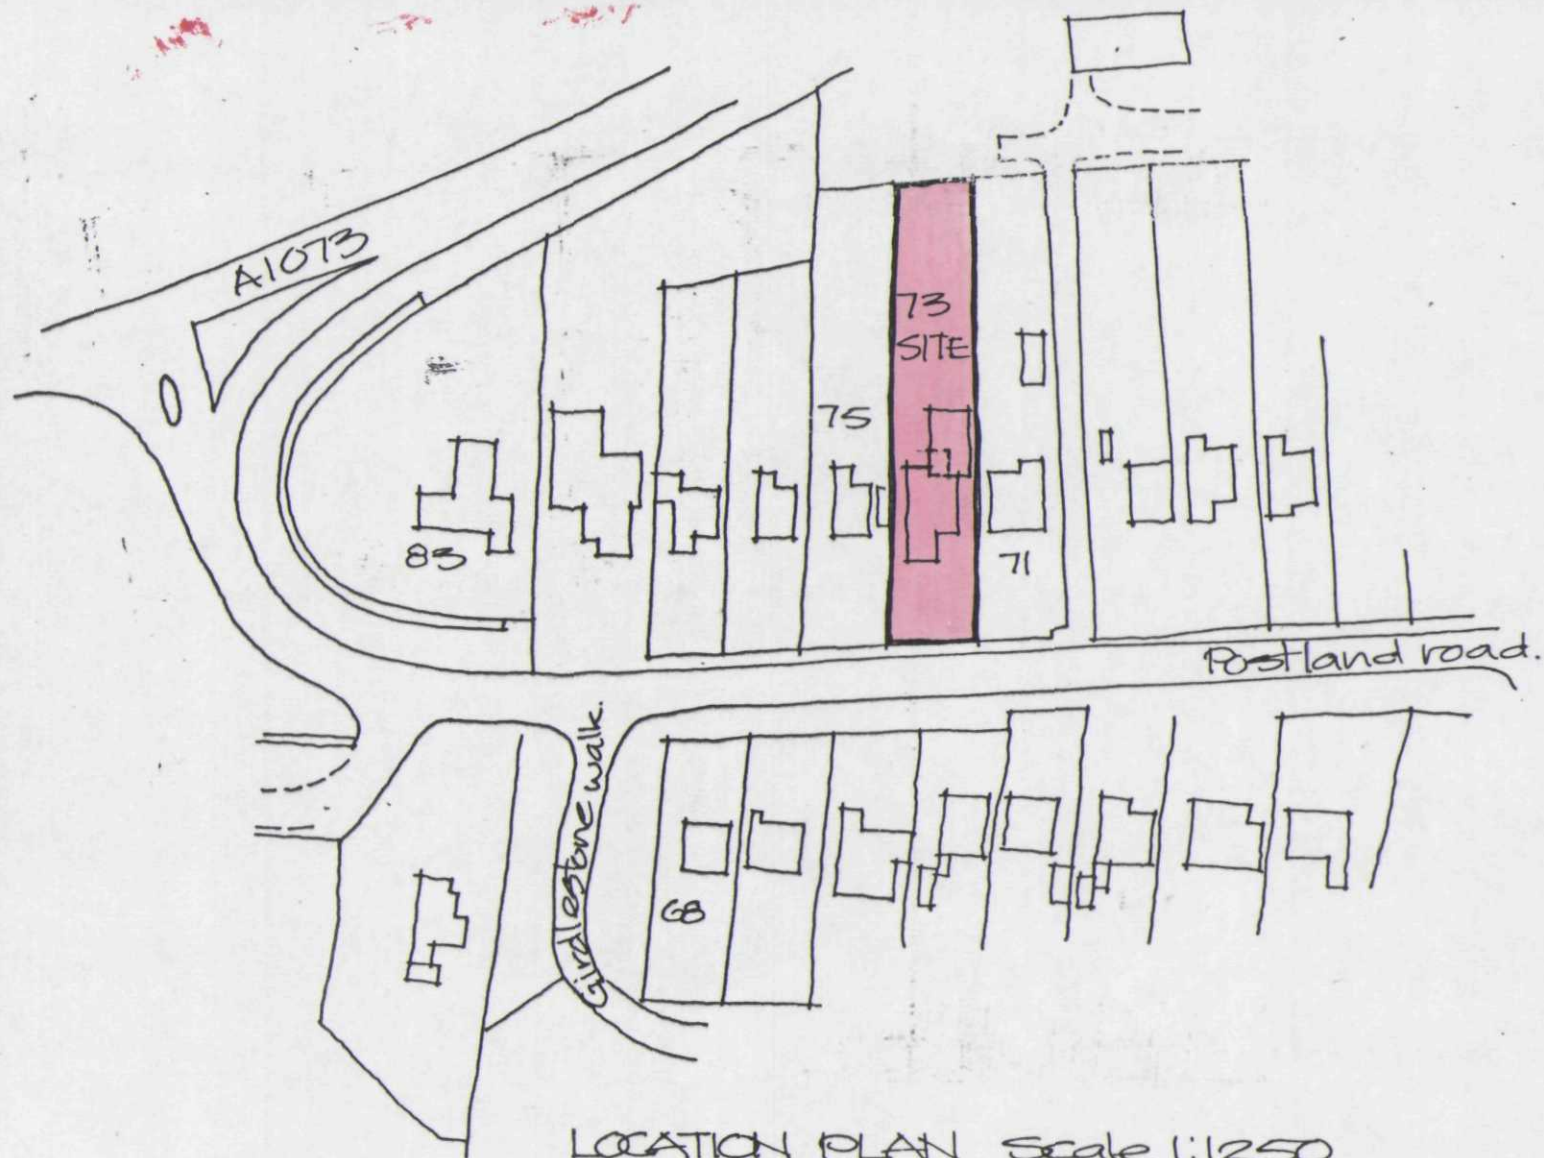

LOCATION PLAN Scale 1:1250

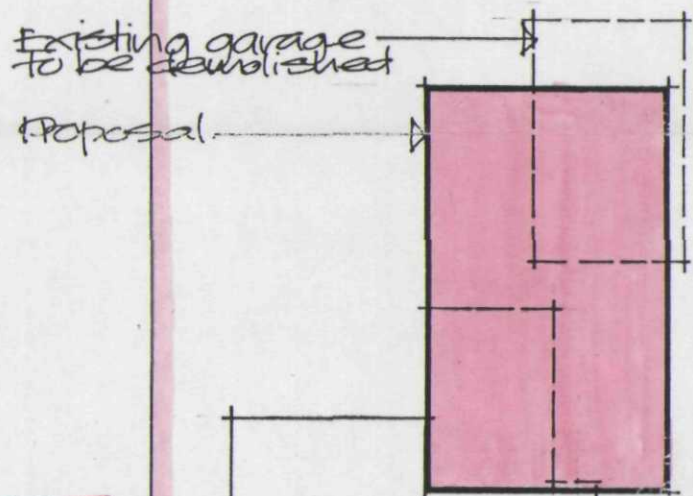

**DETERMINED
PLAN**

PROPOSED EXTENSION
TO BUNGALOW
73 POSTLAND ROAD,
CROWLAND.
MR & MRS S. PILVOUSEK.

Alan Hornsby
Architectural Services

Little Acre, Peak Hill, Cowbit,
Spalding, Lincs. PE12 6AW
Tel: Holbeach (01406) 380591

Org. no. 03/46/02
August 03.

BLOCK PLAN Scale 1:200

SHDC
Planning & Development

08 AUG 2003

Ref

0985/03