LAND TO REAR OF
PLOT Nº22 KEMP STREET - CROWLAND.

SHDC
Planning & Development
08 AUG 2003
Ref 098603

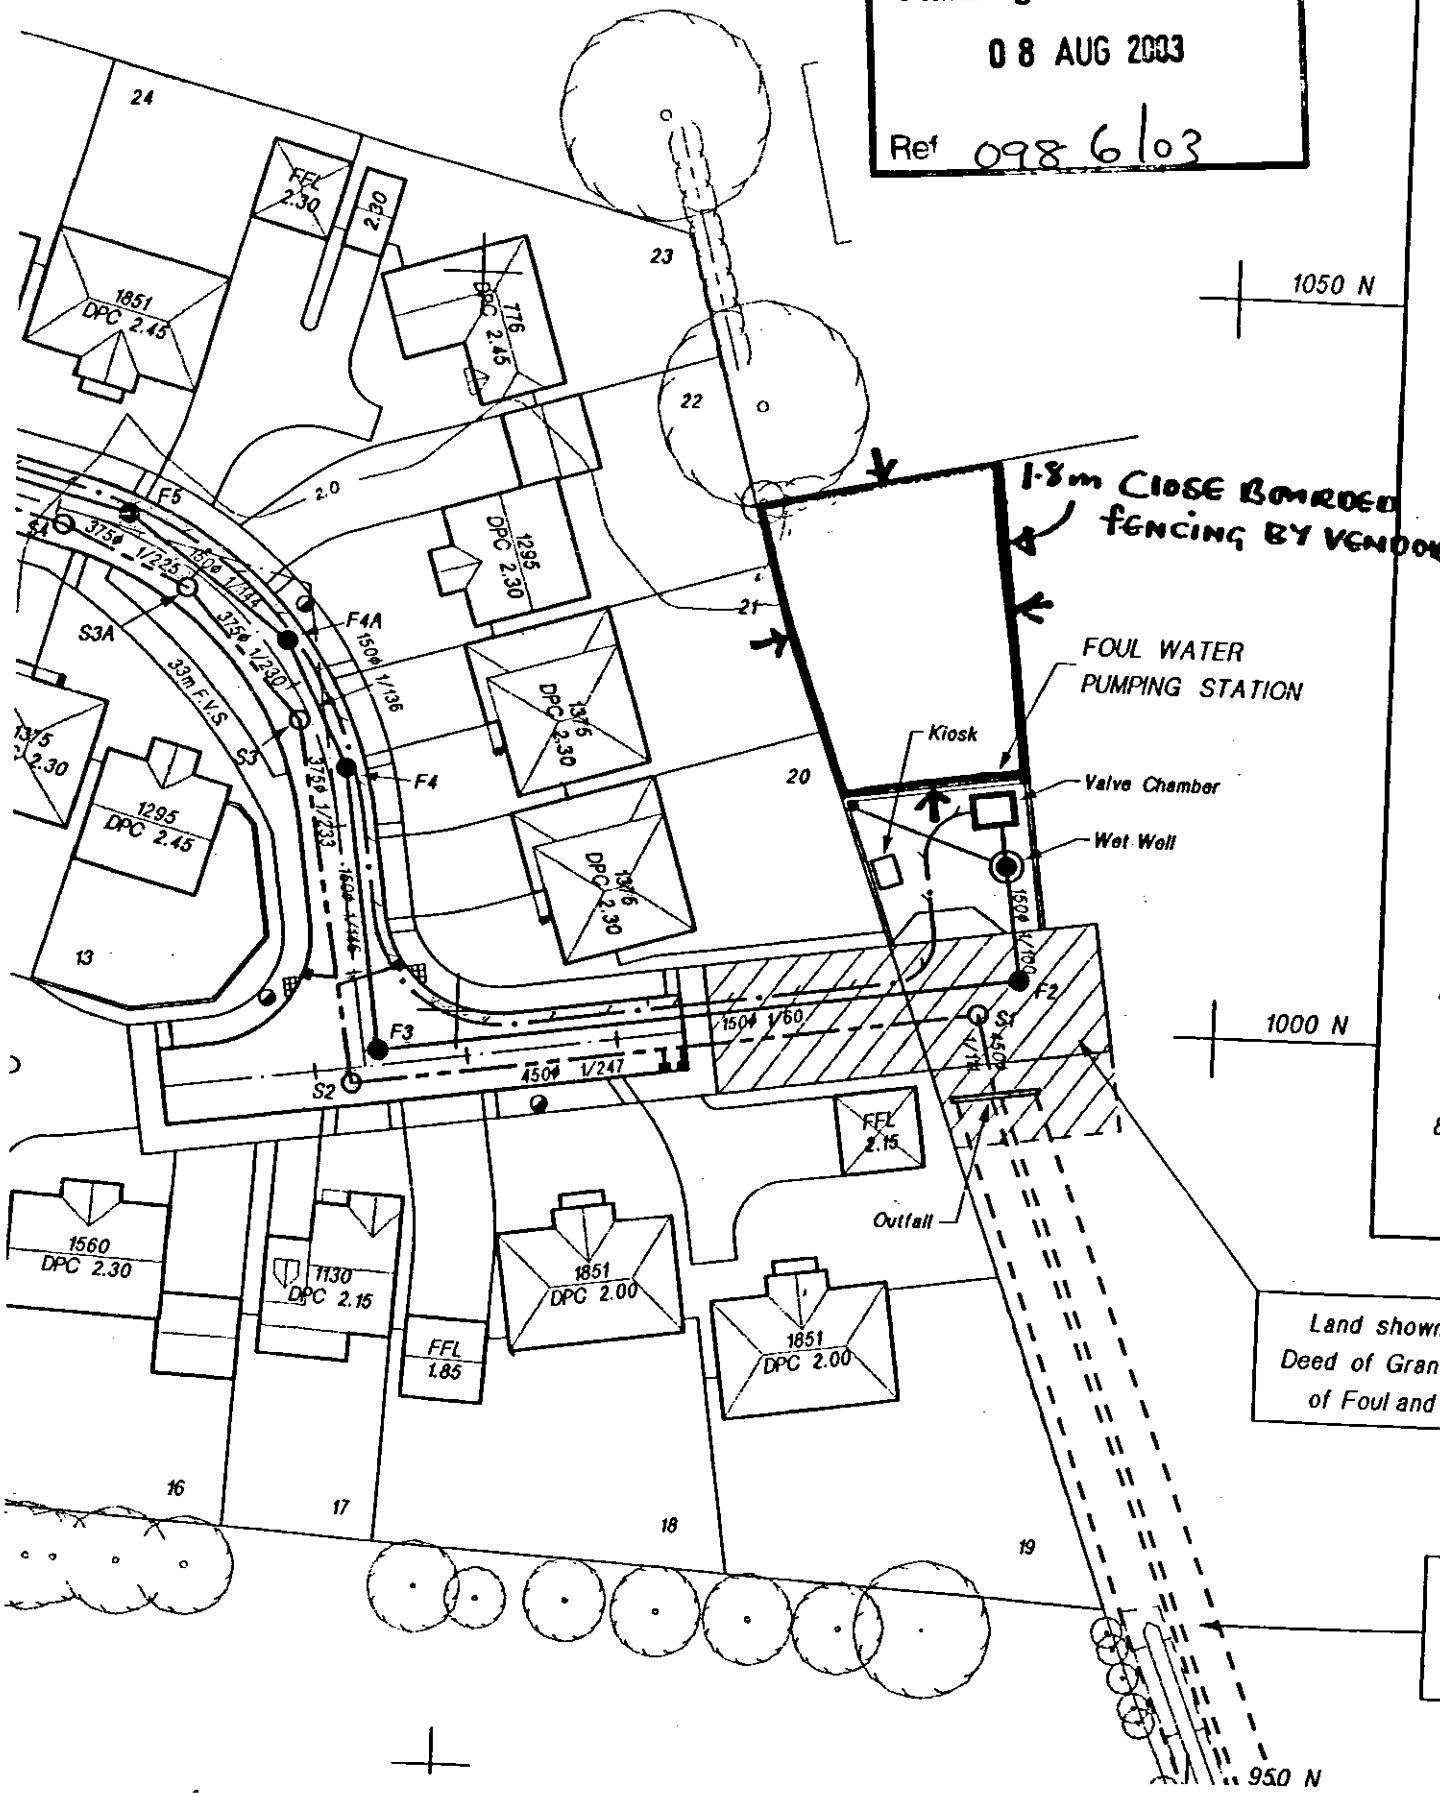

Land shown hatche
Deed of Grant of Eas
of Foul and Surfac

REFE
FOR
IMPRO