



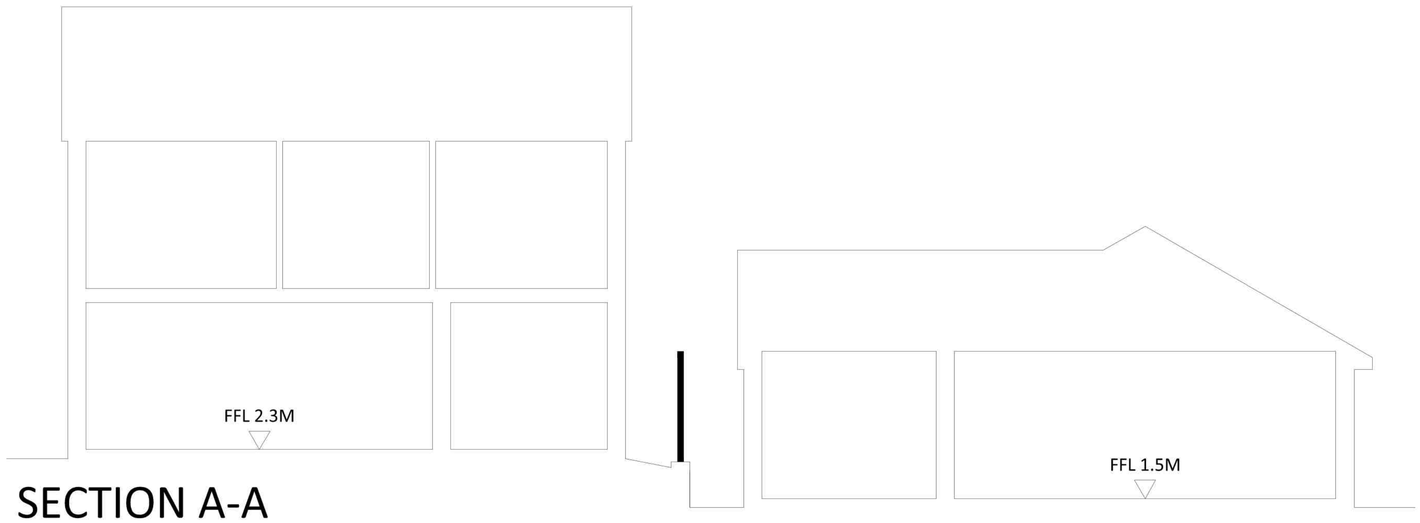

SECTION A-A

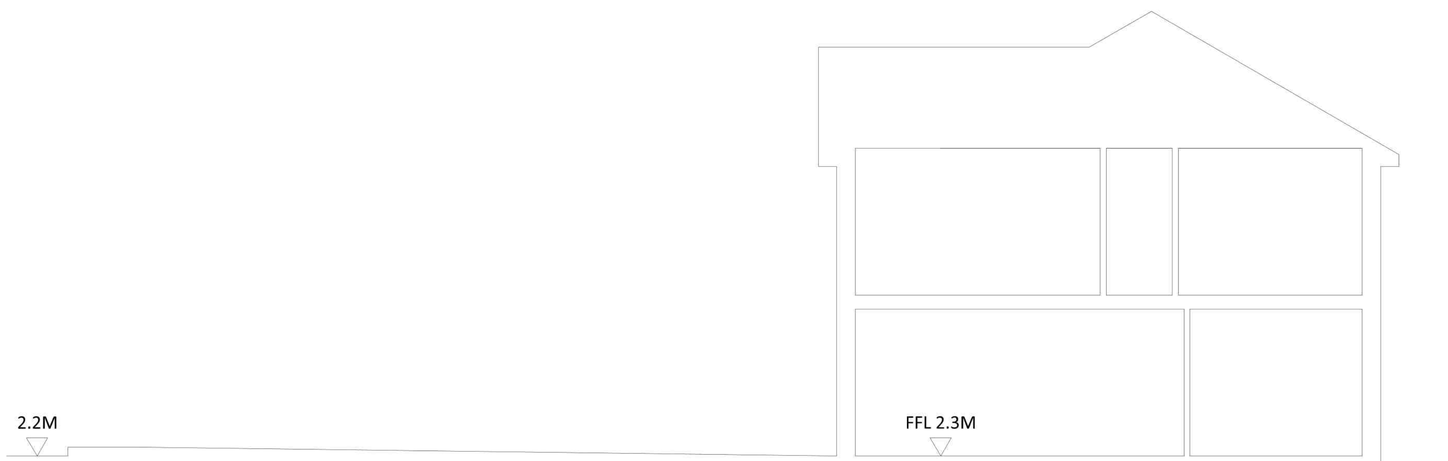

SECTION B-B



SECTION C-C



KEY 1:1000

KEY:

SCHEDULE:

REVISIONS:

APPLICANT
Finsbury Designs Ltd
19 Goldington Road
Bedford
MK40 3JY

PROJECT
PETERBOROUGH ROAD, CROWLAND

TITLE
SITE SECTIONS

SCALE	DATE	DRAWN
1:50 @ A1	NOVEMBER 2021	NkW

DRAWING NUMBER	REVISION
132-SL- 003	