




FACADE 1:20 SCALE

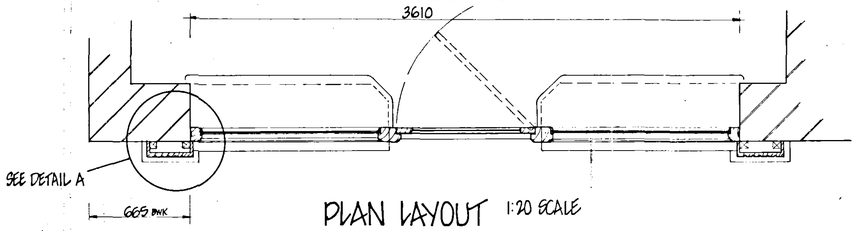


PLAN LAYOUT 1:20 SCALE

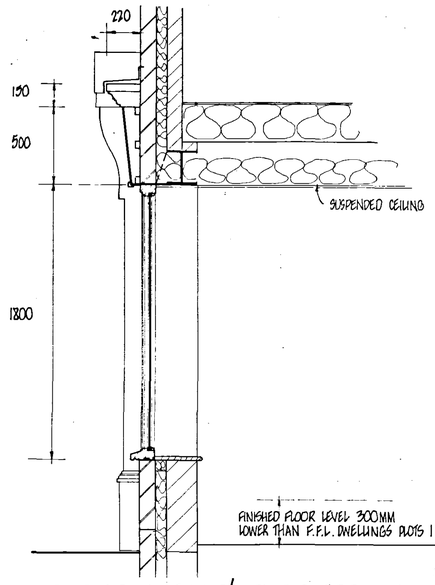


SECTION THRO' SHOP FRONT
1:20 SCALE

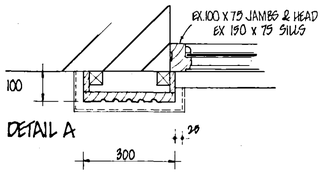


DETAIL A

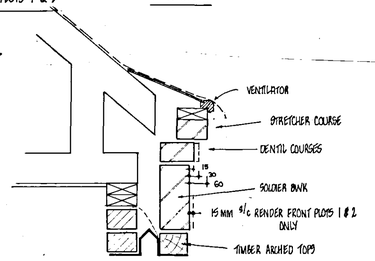


EAVES DETAIL PLOTS 1,2 & 3
1:10

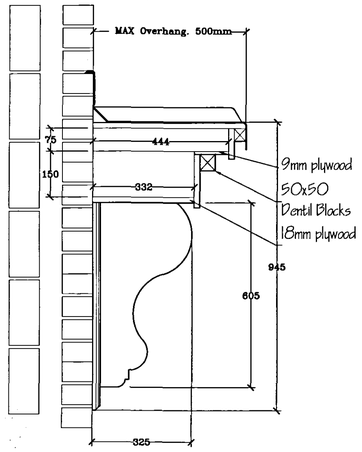


Section Through
Detail 1:10

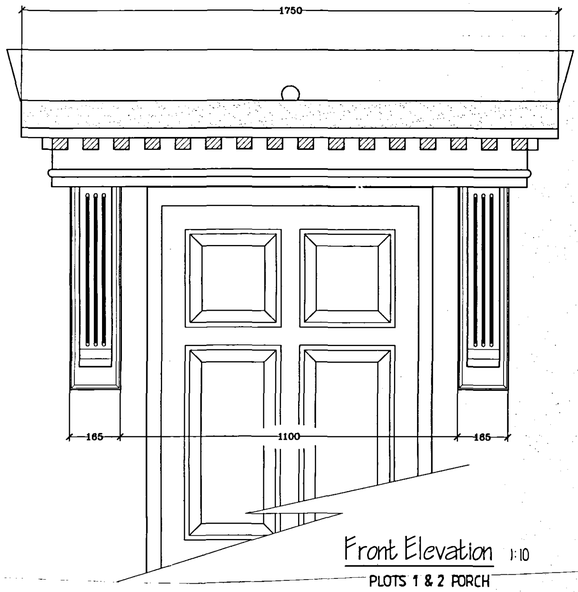


Front Elevation 1:10
PLOTS 1 & 2 PORCH

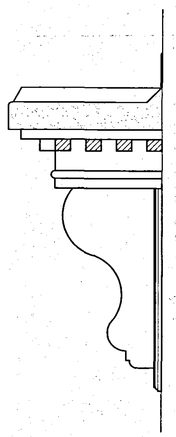

Side Elevation 1:10

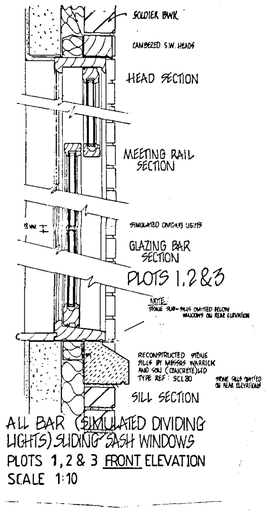


ALL BAR (SIMULATED DIVIDING LIGHTS) SLIDING SASH WINDOWS
PLOTS 1,2 & 3 FRONT ELEVATION
SCALE 1:10

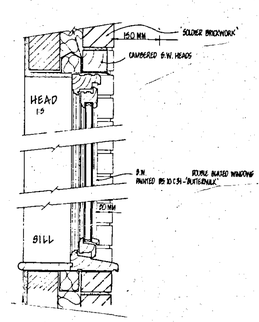

SECTION - CASEMENT WINDOWS
PLOTS 1,2,3 REAR ELEVATION
SCALE 1:10



PROPOSED STREET SCENE SCALE 1:100

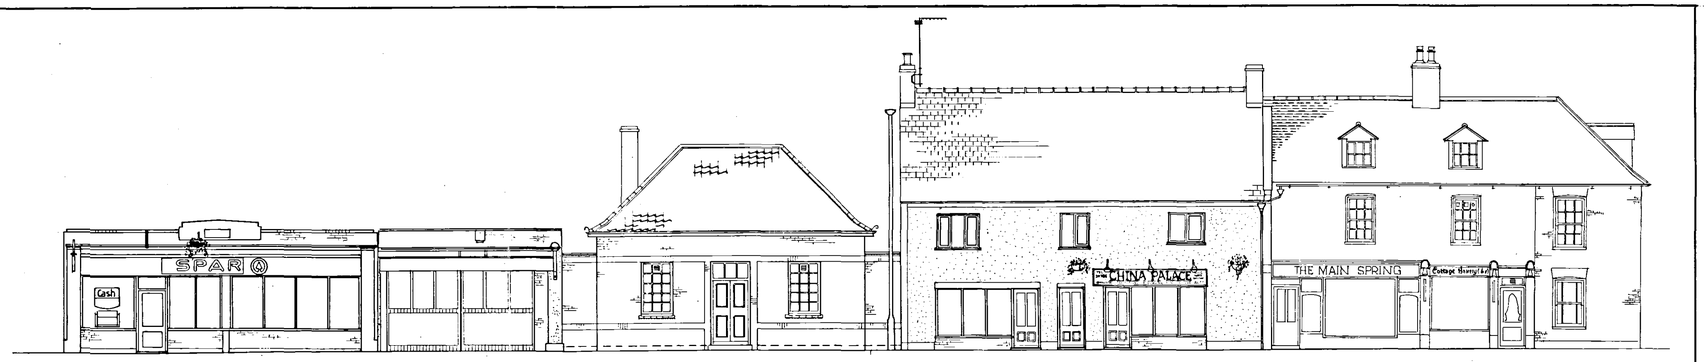

EXISTING STREET SCENE — SCALE 1:100

PLOTS 1, 2, 3 AND SHOP SPECIFICATION

WALLS (Plots 1 & 2)
Façade Rendered and Painted with Sandtext highbuild 'parchment'.

WALLS (Shop, Plot 3 & rear & side plots 1 & 2)
To be red/brown facing bwk, type colour to be agreed with LA.

ROOF
Natural Blue/Black slate

WINDOWS
Painted Buttermilk BS10-C-31

SHOP FRONT
Painted evergreen BS10-D-45
Gold Reeds & Mouldings

SHDC
Planning & Development
22 JUL 2005
Ref: 991/05

BROADGATE HOMES
Broadgate Homes Limited
Broadgate House, Pinfold Lane, Bourne, Lincolnshire, PE10 9EW.
Telephone 01778 395592 Fax 01778 394716

PROJECT TITLE.
Residential Development
- 7No. Dwelling & Retail Unit,
Site of former Barclays Bank (No.5) and Rear of No.7, North Street.
Crowland,
Lincs.
PLOTS 1, 2 & 3

DRAWING.
Porches, Windows, Eaves details, Shop ~~Front~~ & Sections. Existing & Proposed Street Scene's.

REV	DESCRIPTION	DATE	BY

SCALE
DRAWN J.C.
DATE JULY 2005
DRAWING No. 0329/03