
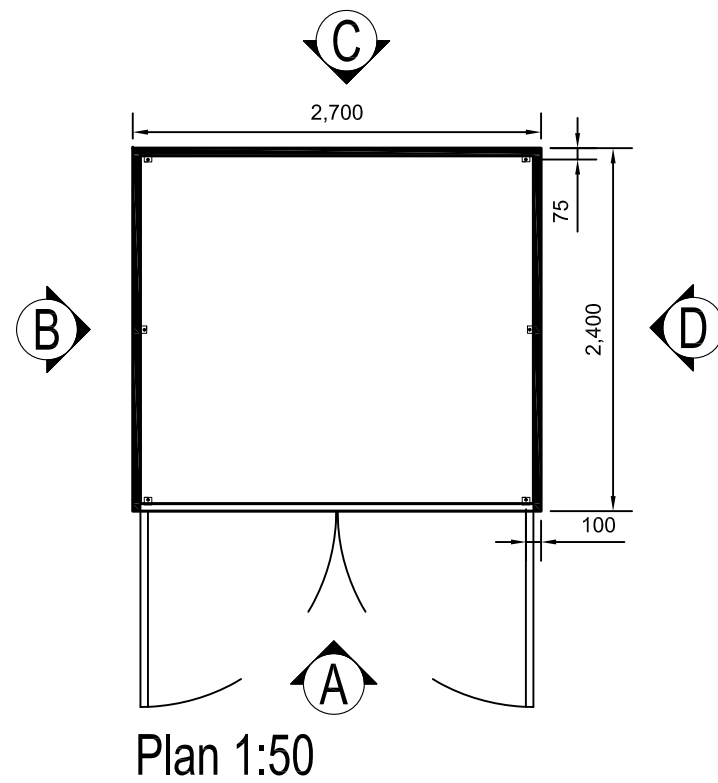


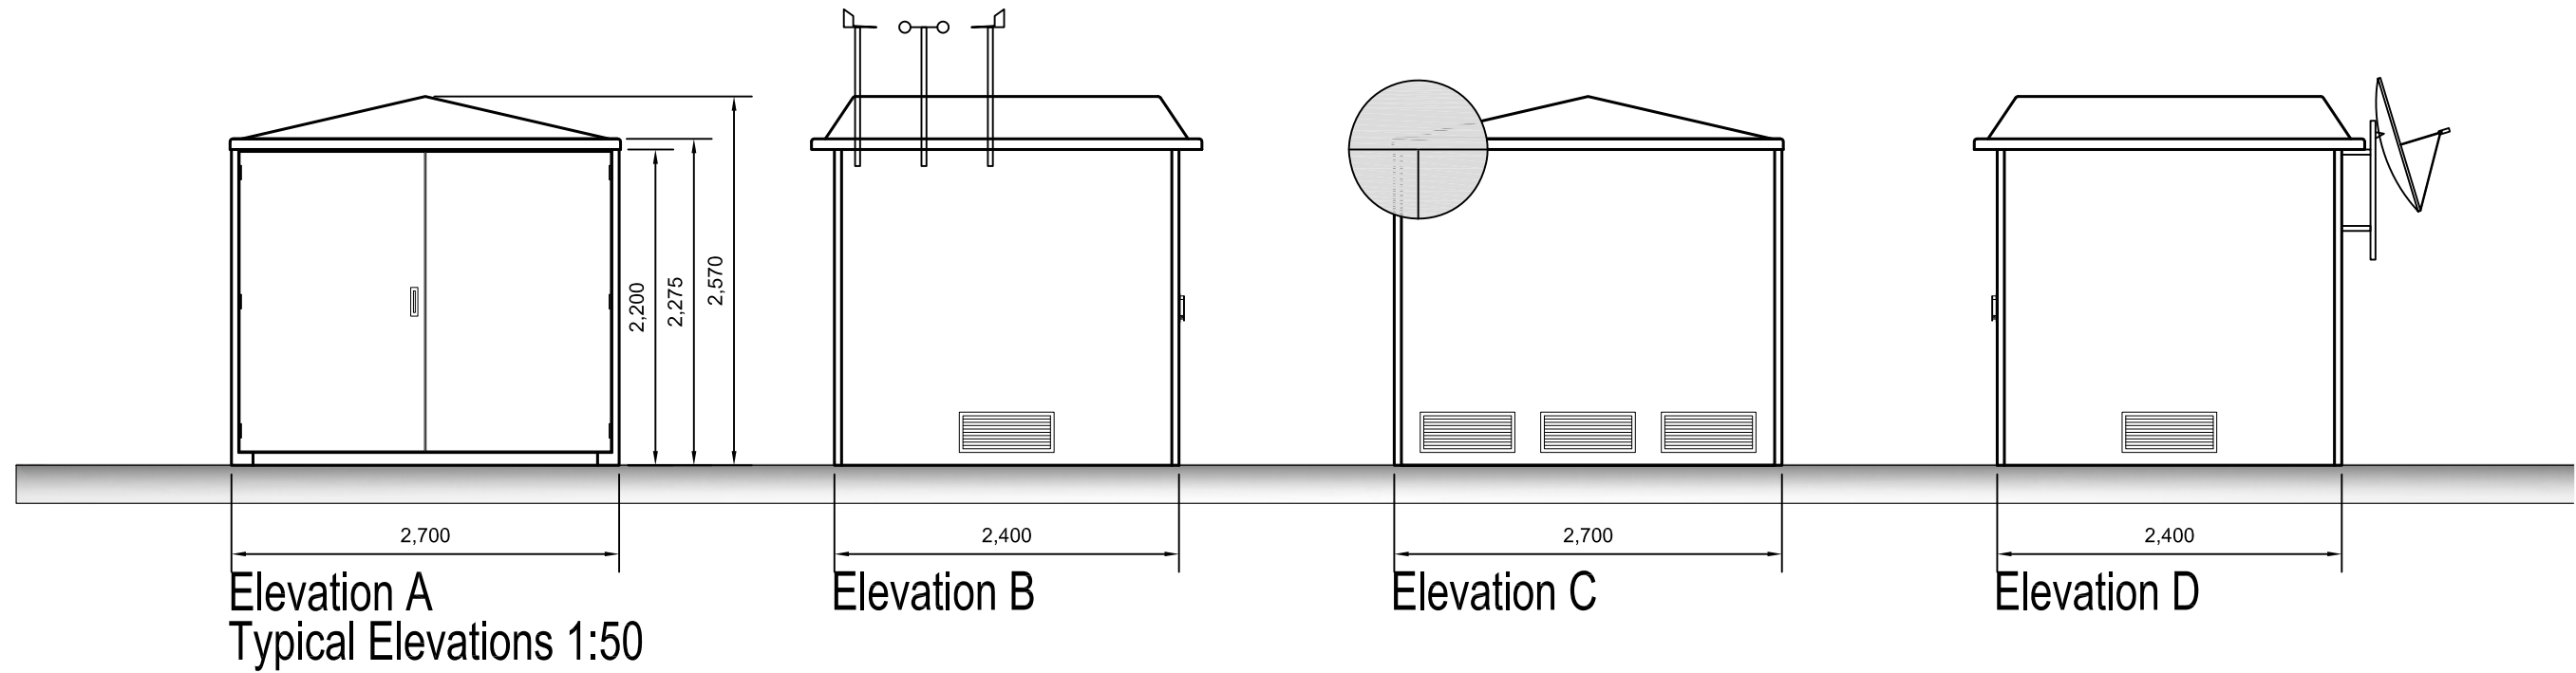

MATERIALS AND FINISHES

WALL- GRP SMOOTH - COLOUR BS 14C39 HOLLY GREEN
ROOF- GRP SMOOTH - COLOUR BS 14C39 HOLLY GREEN
DOORS - GRP SMOOTH - COLOUR BS 14C39 HOLLY GREEN

Revision:		
Project:	Decoy Solar Farm Decoy Farm Crowland Peterborough	
Client:	Push Energy	
Drawing Title:	Comms Cabinet Plans and Elevations	
Project Ref: / Drawing No.	15/PA304	
Scale:	Date:	Drawn:
1:50 @ A3	24/09/18	JL

push energy

PUSH ENERGY
1&2 Tollgate Business Park
Tollgate West
Stanway
Colchester
CO3 8AB
Tel: 01206 203253
Web: www.pushenergy.co.uk

Do not scale this drawing. Work to figured dimensions only. This drawing is copyright of Push Energy Ltd and should only be reproduced with their express permission.