
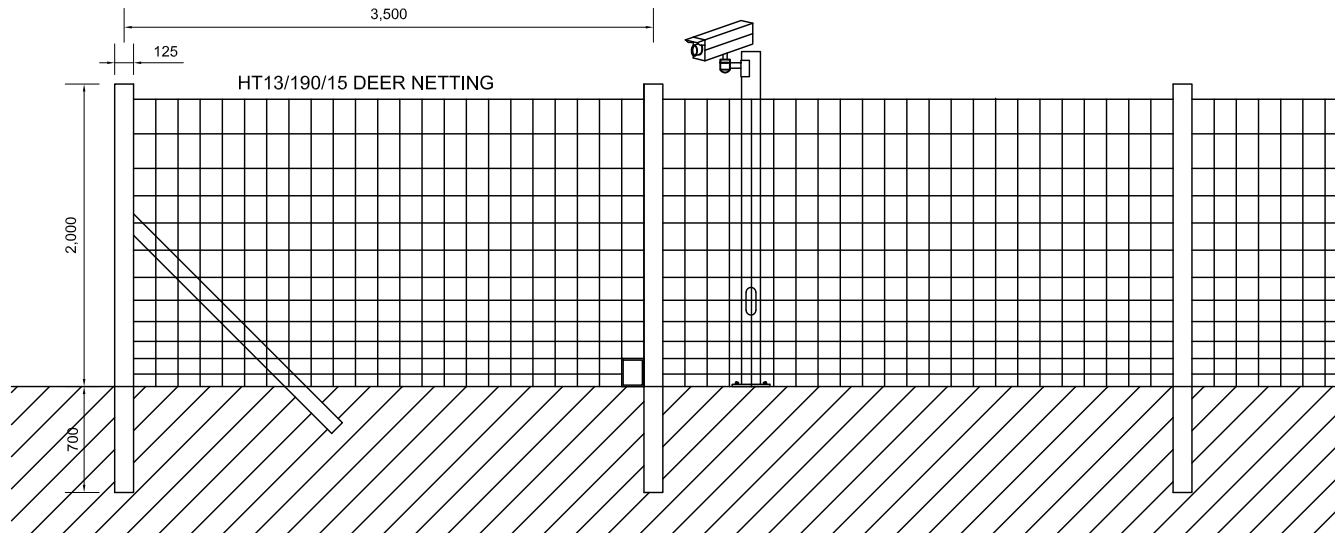
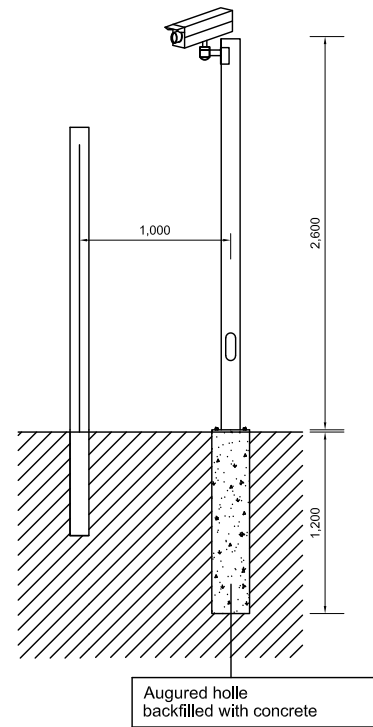


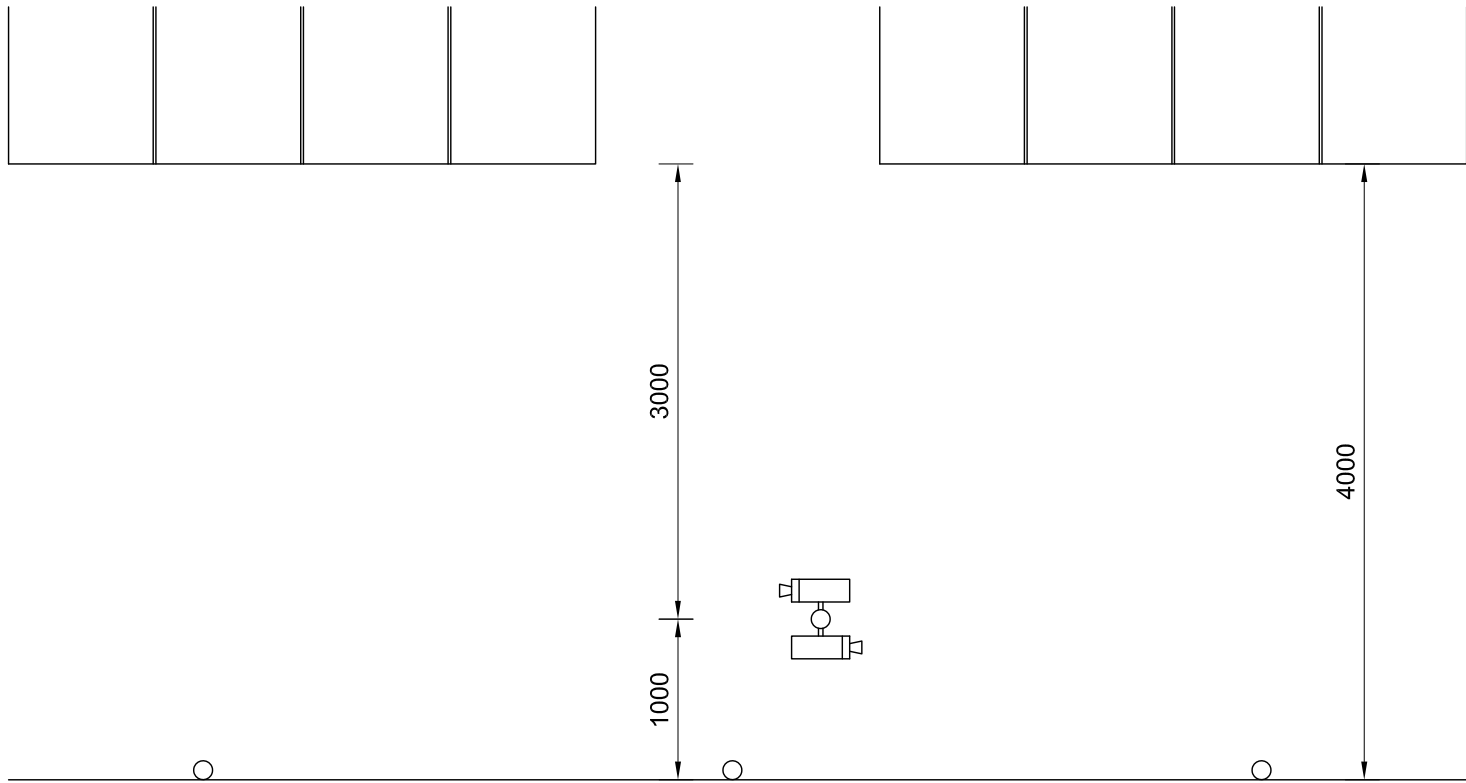

Revision:
Project:
Decoy Solar Farm
Decoy Farm
Crowland
Peterborough

Client:
Push Energy

Drawing Title:
CCTV
Plans and Elevations

Project Ref: / Drawing No.
15/PA305

Scale: 1:50 @ A3 Date: 24/09/18 Drawn: JL



PUSH ENERGY
1&2 Tollgate Business Park
Tollgate West
Stanway
Colchester
CO3 8AB
Tel: 01206 203253
Web: www.pushenergy.co.uk

Do not scale this drawing. Work to figured dimensions only. This drawing is copyright of Push Energy Ltd and should only be reproduced with their express permission.