
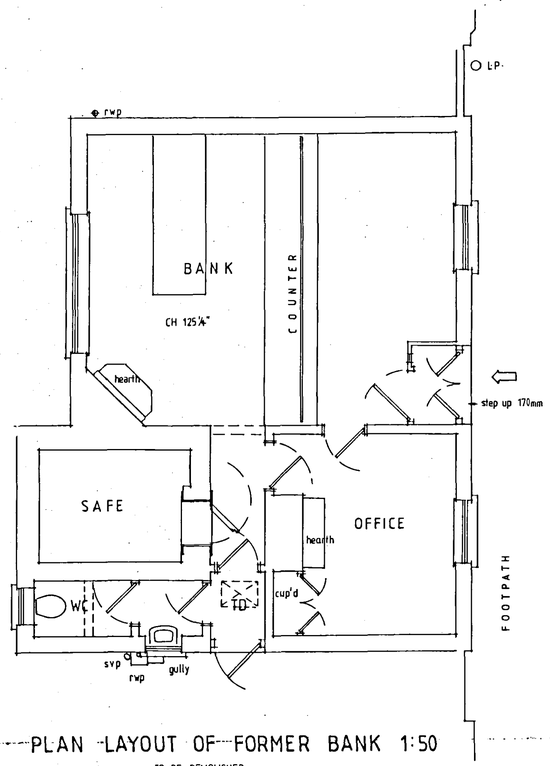


PLAN LAYOUT OF FORMER BANK 1:50


TO BE DEMOLISHED

HATCHED AREAS DENOTE STRUCTURES TO BE DEMOLISHED

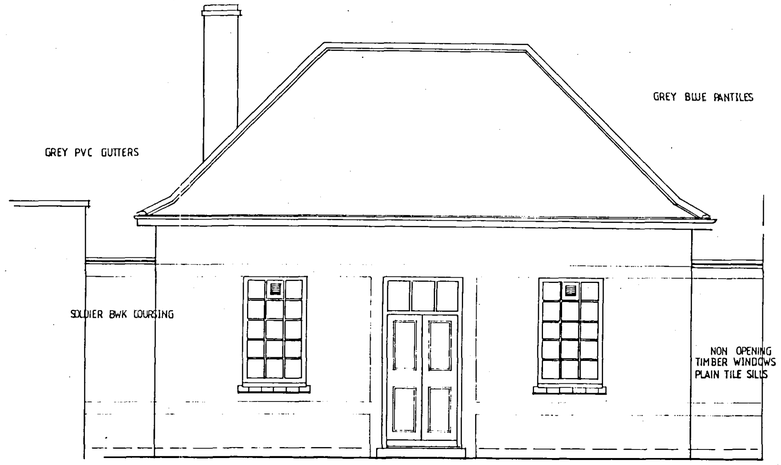

FRONT ELEVATION 1 50

FORMER BANK TO BE DEMOLISHED

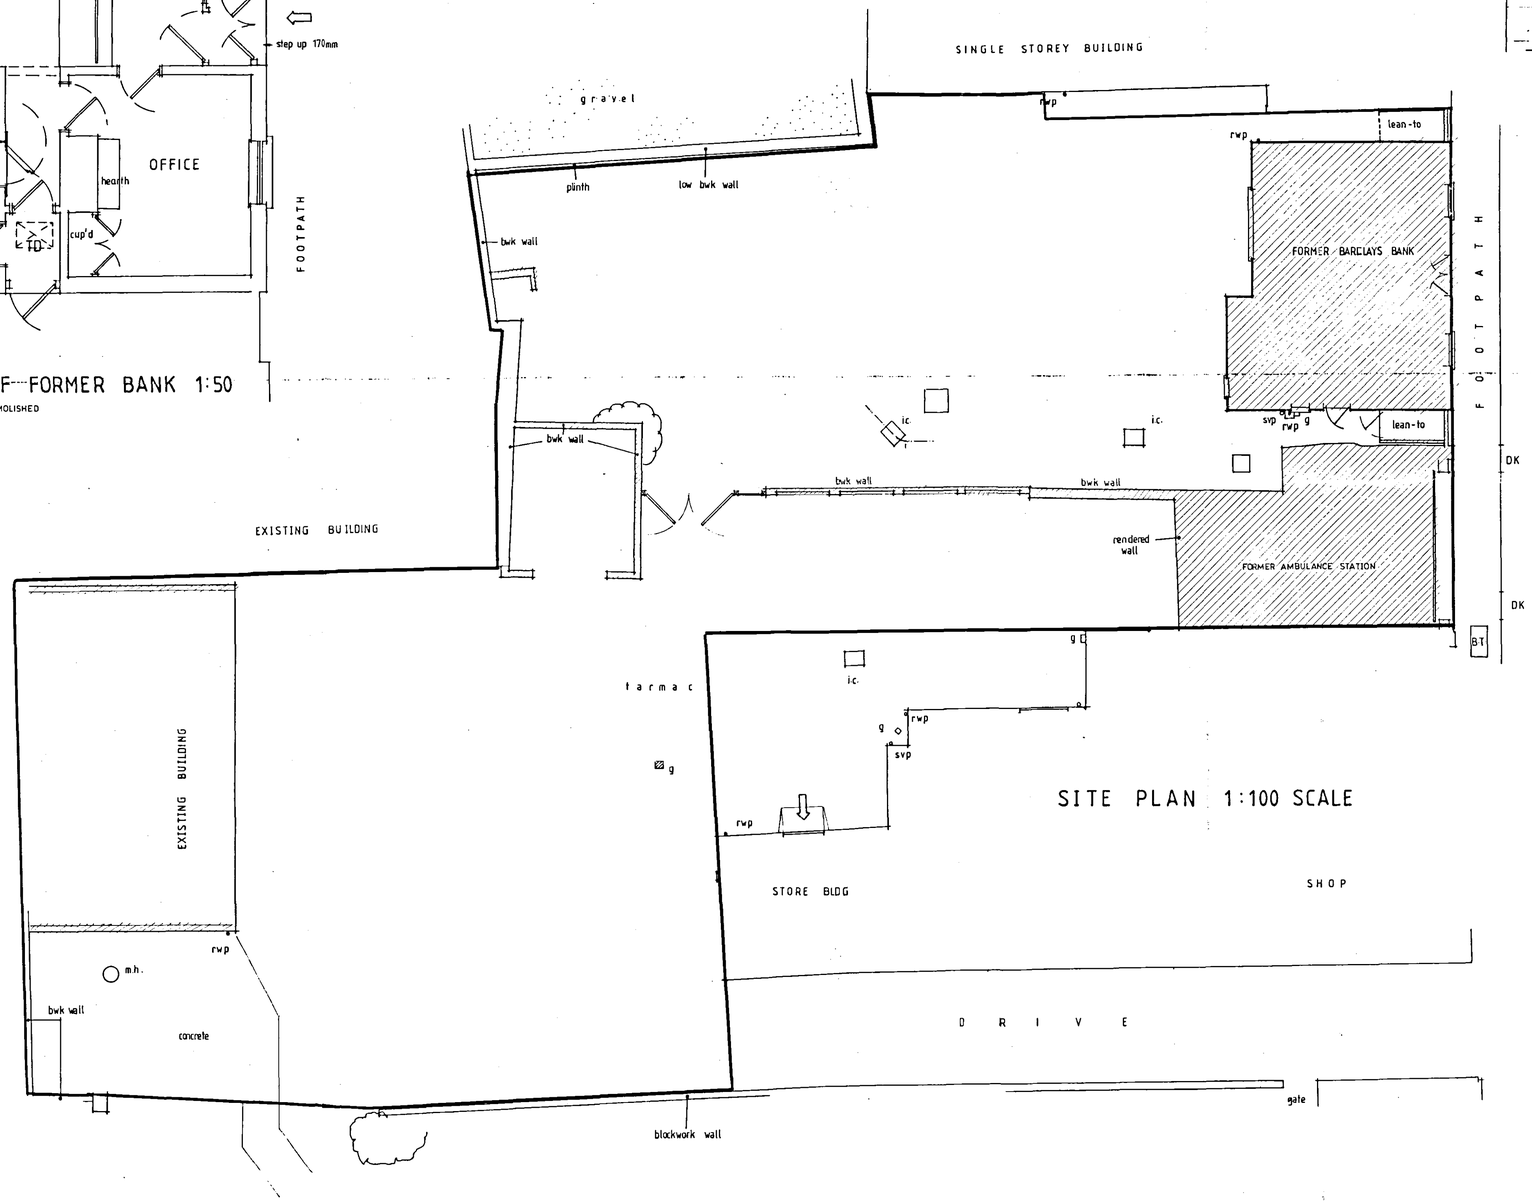

SITE PLAN 1:100 SCALE

DETERMINED PLAN

SHDC Planning & Development 22 JUL 2005 Ref: 992/05

PODDINGTONS

Architectural Design Consultants

Rabbit Hollow, Church Lane, North Rauceby, Sleaford, Lincs. NG34 8QU
Tel. (01529) 488033 Fax. (01529) 488044

Project.

FORMER BARCLAYS BANK AND SITE
– CROWLAND –

Drawing.

PLAN EXISTING
INDICATING STRUCTURES TO BE DEMOLISHED

Scale.	Drawing. No.
1:50 . 1:100	3029- 8
Drawn.	
Date. April 2001	Rev.