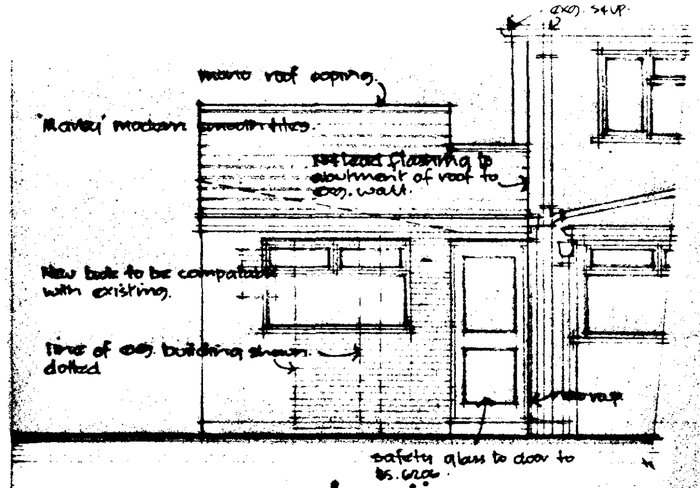

rear elevation

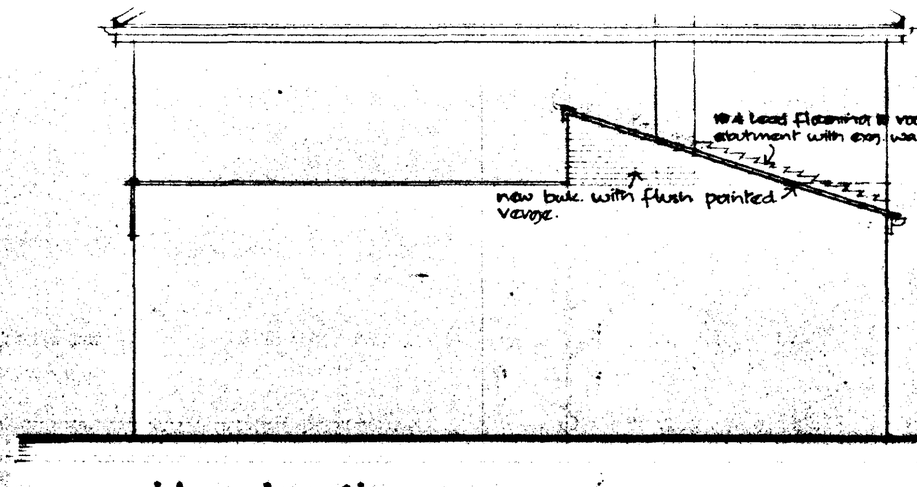

side elevation

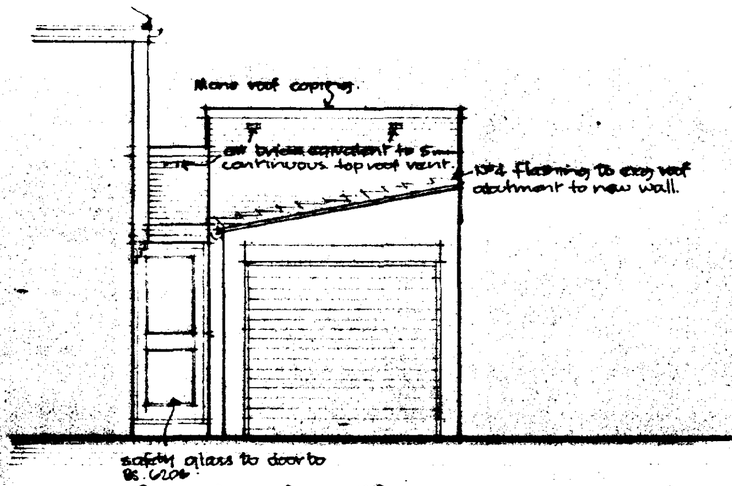

front elevation

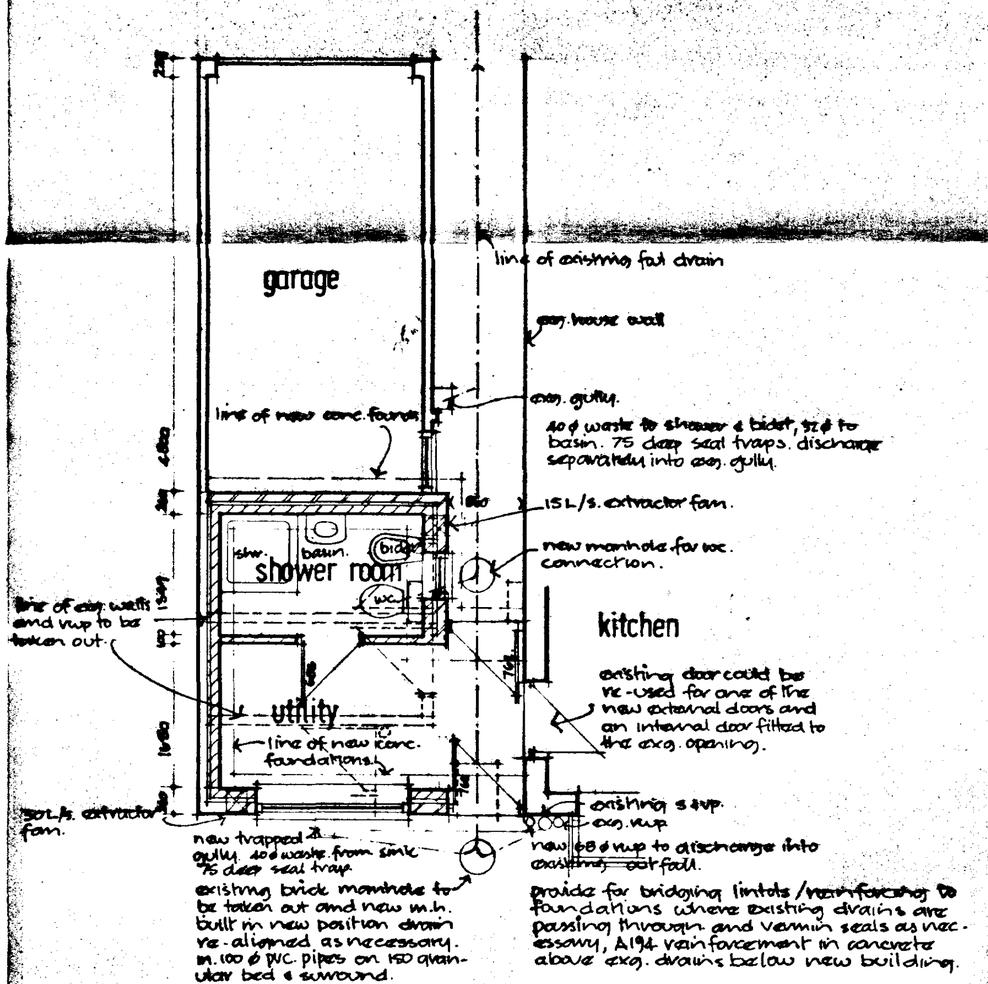

floor plan

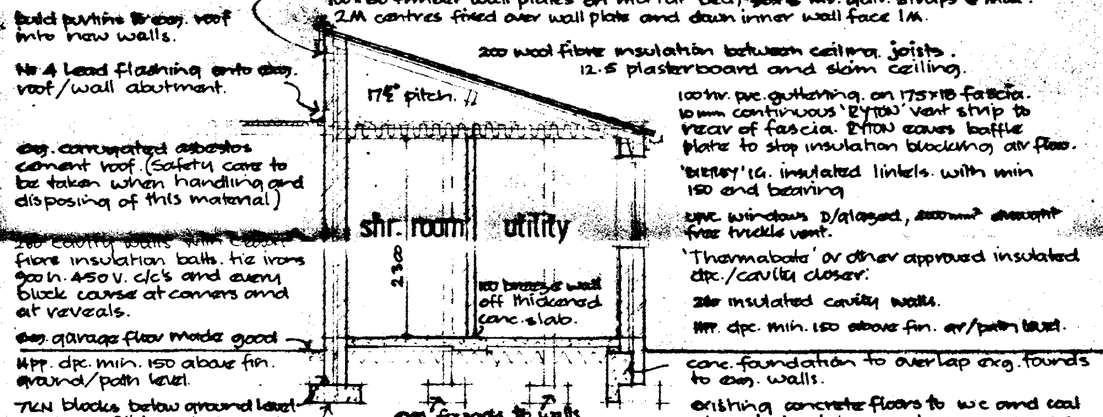

section A:A

DETERMINED PLAN

SOUTH HOLLAND DC
HOUSING & PLANNING
-8 OCT 1998
Ref: 0997/98

architectural design

by Don Welburn

12 YARBOROUGH ROAD – LINCOLN LN1 1HS
TELEPHONE NO. 01522 542368

PROJECT
ALTERATIONS TO EXISTING OUTBUILDINGS TO PROVIDE UTILITY AND SHOWER ROOM

SITE
57 PETERBOROUGH ROAD
CROWLAND.
LINCOLNSHIRE

CLIENT
MR A & MRS S. BARANOWSKI

SCALE 1:50	DATE SEPT 98
PROJECT NO. 9817	DRAWING NO. 1.