
The Bridge Caravan Site, Common Drove, Crowland, PE6 0HJ

0700-09

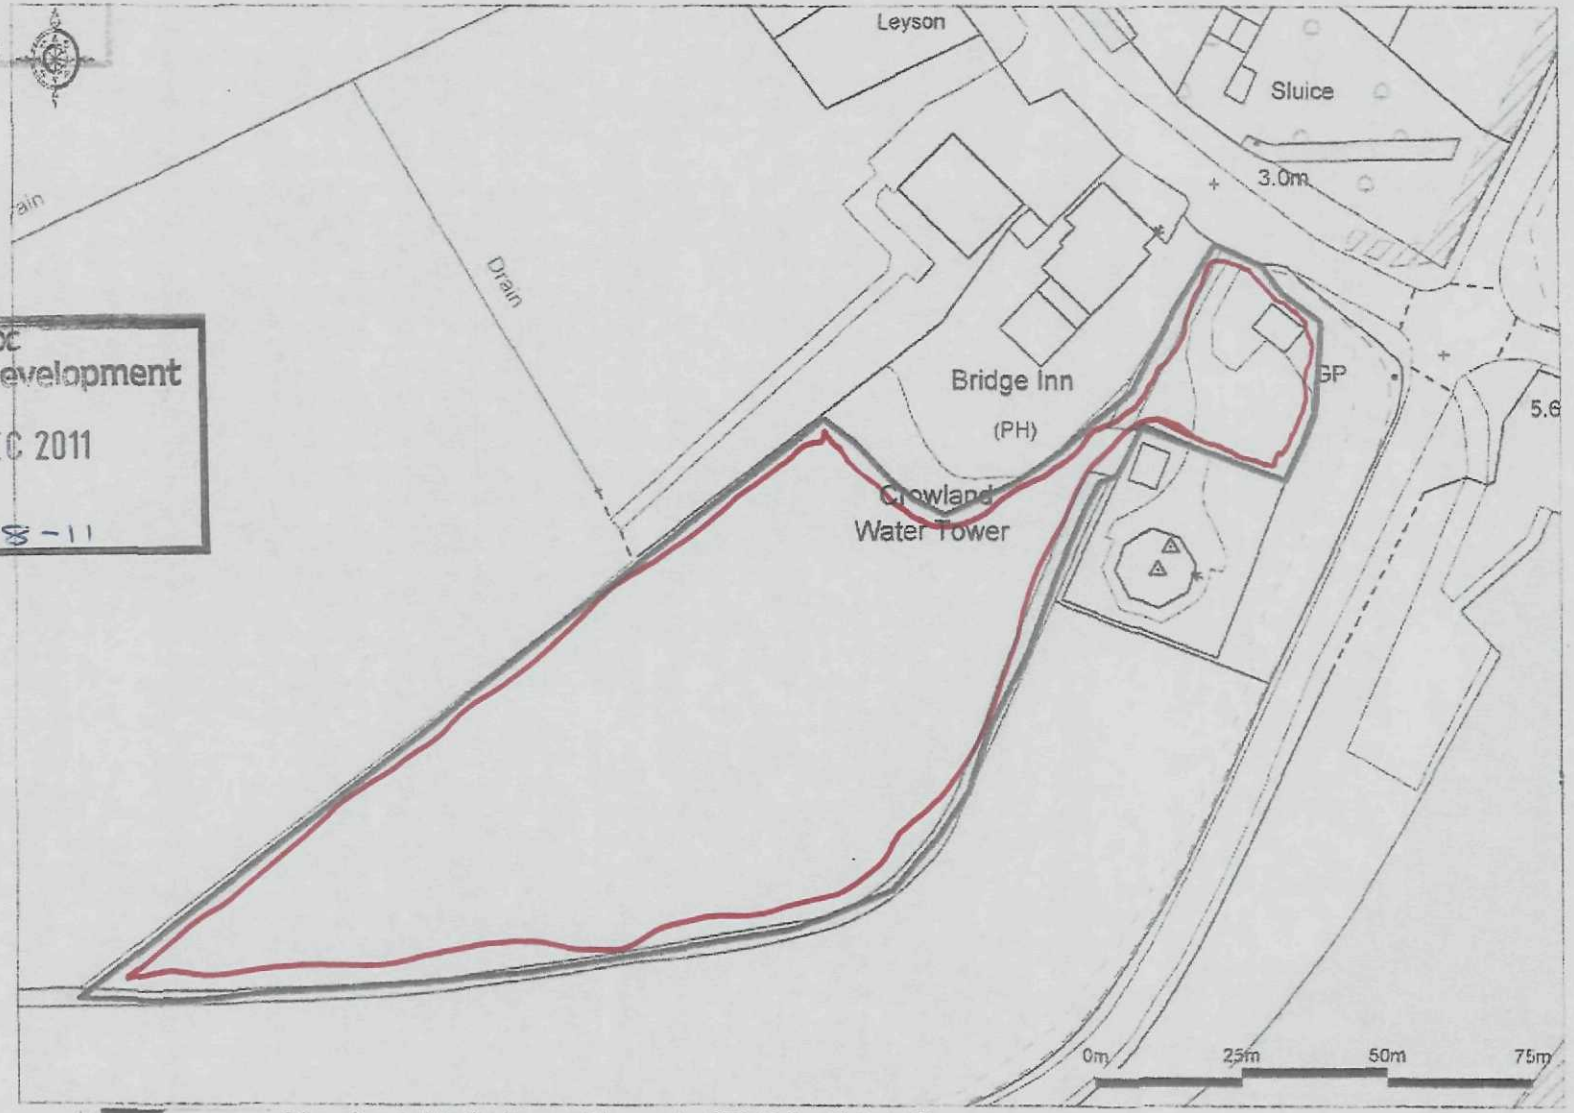

SHDC
Planning & Development
16 DEC 2011
Ref: 0998-11

© Crown Copyright 2009. All rights reserved. Licence number 100020449. Plotted Scale - 1:1250