
KEY


- NATIVE SPECIES HEDGE
- SILVER BIRCH
- ROWAN
- WILLOW
- HORNBEAM
- 5M DRAINAGE EASEMENT

HEDGE PLANTING MIX: 50% HAWTHORN, 30% BLACKTHORN, 20% HAZEL

DOUBLE STAGGERED LINE:

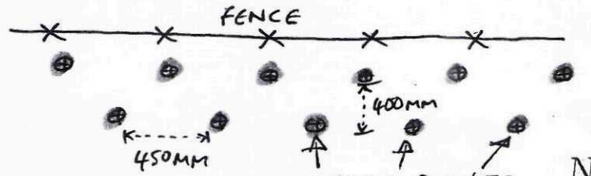

North.
(Indicative)

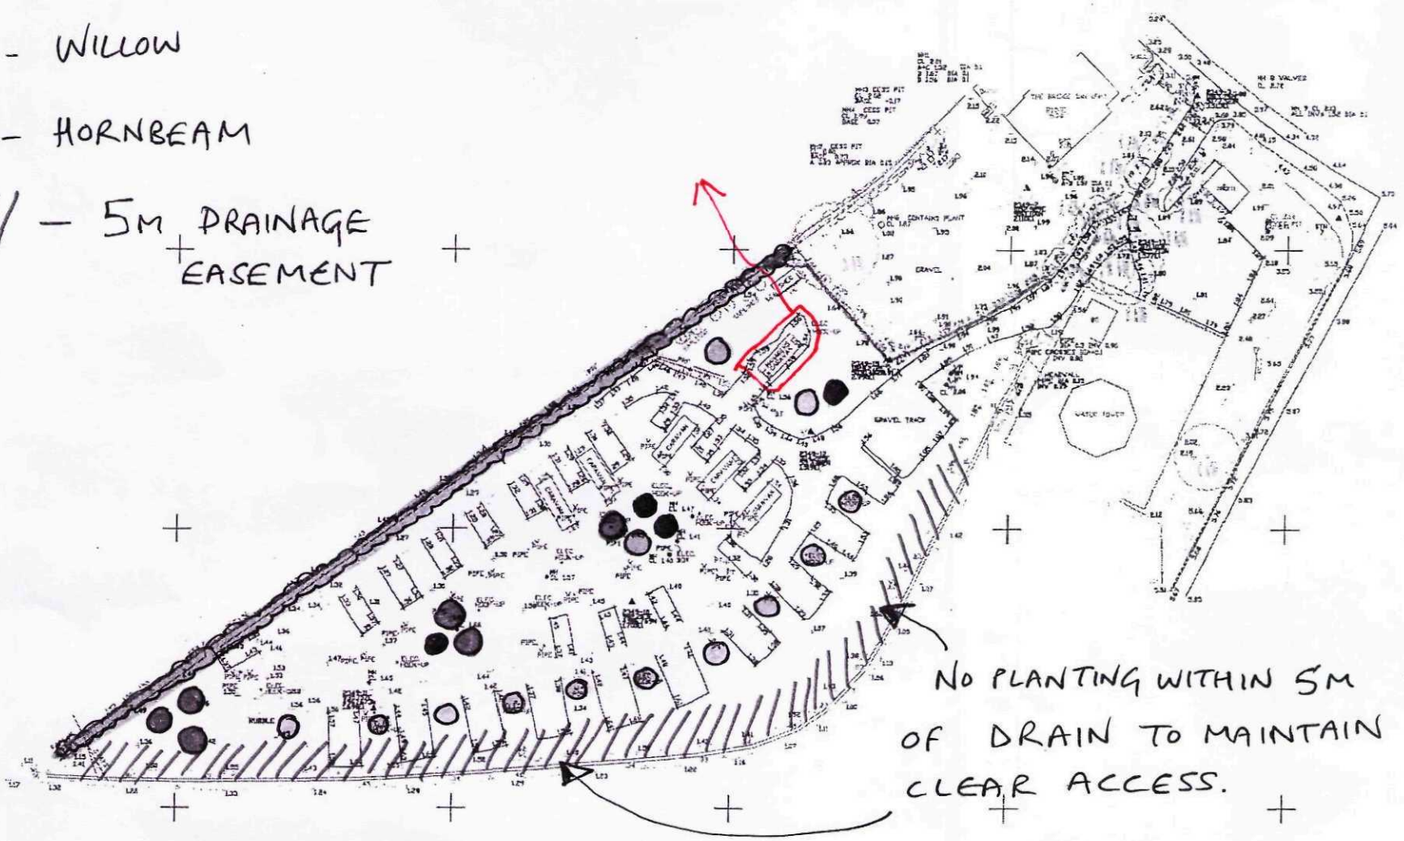

NO PLANTING WITHIN 5M OF DRAIN TO MAINTAIN CLEAR ACCESS.

PLANTING SCHEME BASED ON THAT ORIGINALLY APPROVED UNDER REF: H02-0359-00

SHDC
Planning & Development
16 DEC 2011
Ref: 0998-11

NB. LEVELS ON SITE ARE RELATED TO O.S. DATUM, DERIVED FROM GPS DATA

KEY LISTING

Survey is based on an arbitrary grid and OS datum.

The data used for the computation of vertical control for this survey was recorded using our survey grade GPS receivers. This data was provided by Leica Geosystems Smartnet RTK Correction Service.

Ratcliff
Land & Engineering Surveys Ltd
The Old Coaching House, 10a Whittlesey Road, Thorney, Peterborough, PE6 0PA
www.ratcliffandsurveys.co.uk Tel: 01733 270851
info@ratcliffandsurveys.co.uk Fax: 01733 271140

JOB TITLE
Updated Survey to Land at Rear of The Bridge Inn Crowland, Lincs.

SCALE	DATE
1:500 @ A1	April 2009
DRAWING NUMBER	DRAWN BY
2349-2	NF

CLIENT
Matrix Planning (OBO Mr Jefford)