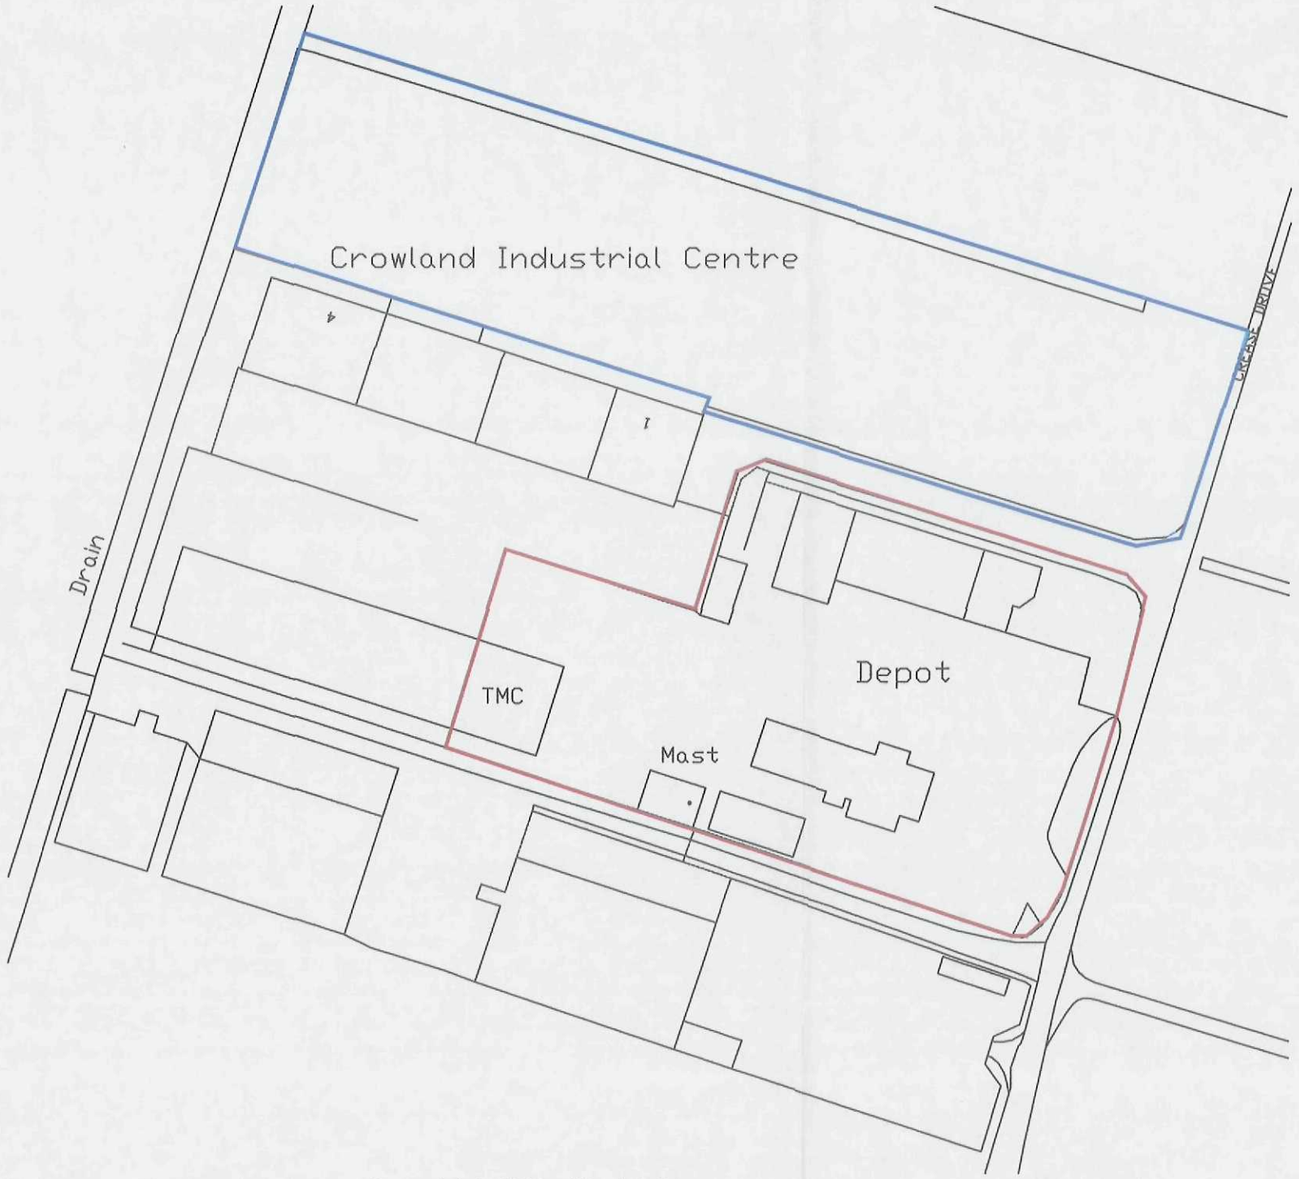


N

Ordnance Survey (c) Crown Copyright 2010. All rights reserved. Licence number 100020449

SHDC
Planning & Development
19 DEC 2011
Ref: 1000-11

M2 BUILDING CONSULTANTS LLP
8 Teal Grove, Cowbit, Spalding, Lincs. PE12 6XG
Tel: (01406) 380139
Email: info@m2-buildingconsultants.biz

PROJECT PROPOSED EXTENSION TO TMC BUILDING CROWLAND CRANES LTD CREASE DROVE CROWLAND PE6 0BN			DRAWING TITLE LOCATION PLAN	This drawing is the copyright property of M2 Building Consultants LLP.	The contractor is to check all measurements on site before commencing work. Read in conjunction with engineers details.
DRAWN GM	DATE JULY 2011	SCALE 1: 1250	DWG NR. LOC 440.32.11/ 01		