
SOUTH HOLLAND DISTRICT COUNCIL

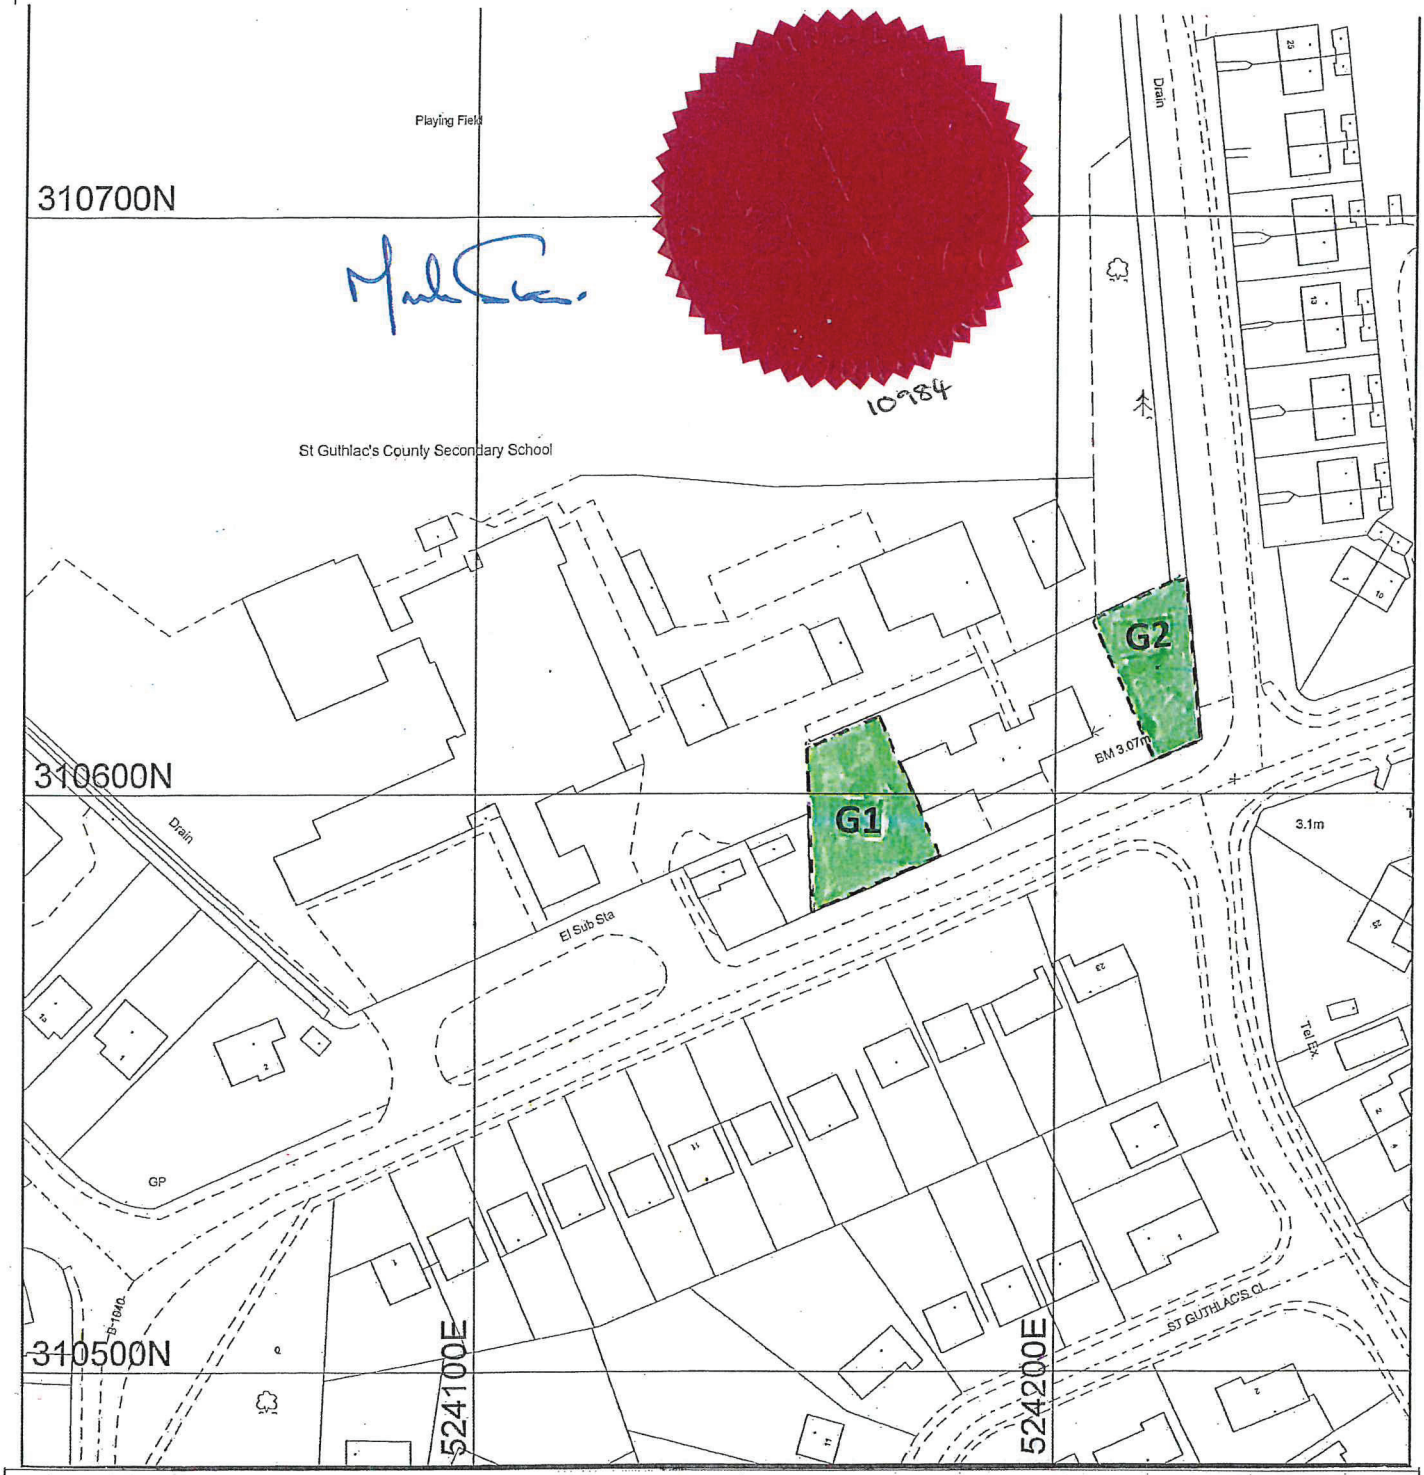

CROWLAND TREE PRESERVATION ORDER NO. 21 2018.

PLAN: TF524190 310606

SCALE: 1:1250.

DATE: JANUARY 2018

Mr Paul Jackson
Place Manager for South Holland,
Council Offices, Priory Road
Spalding
Lincs PE11 2XE
(South Holland District Council
100018215 2018).

N