

BLOCK PLAN 1:500@A3

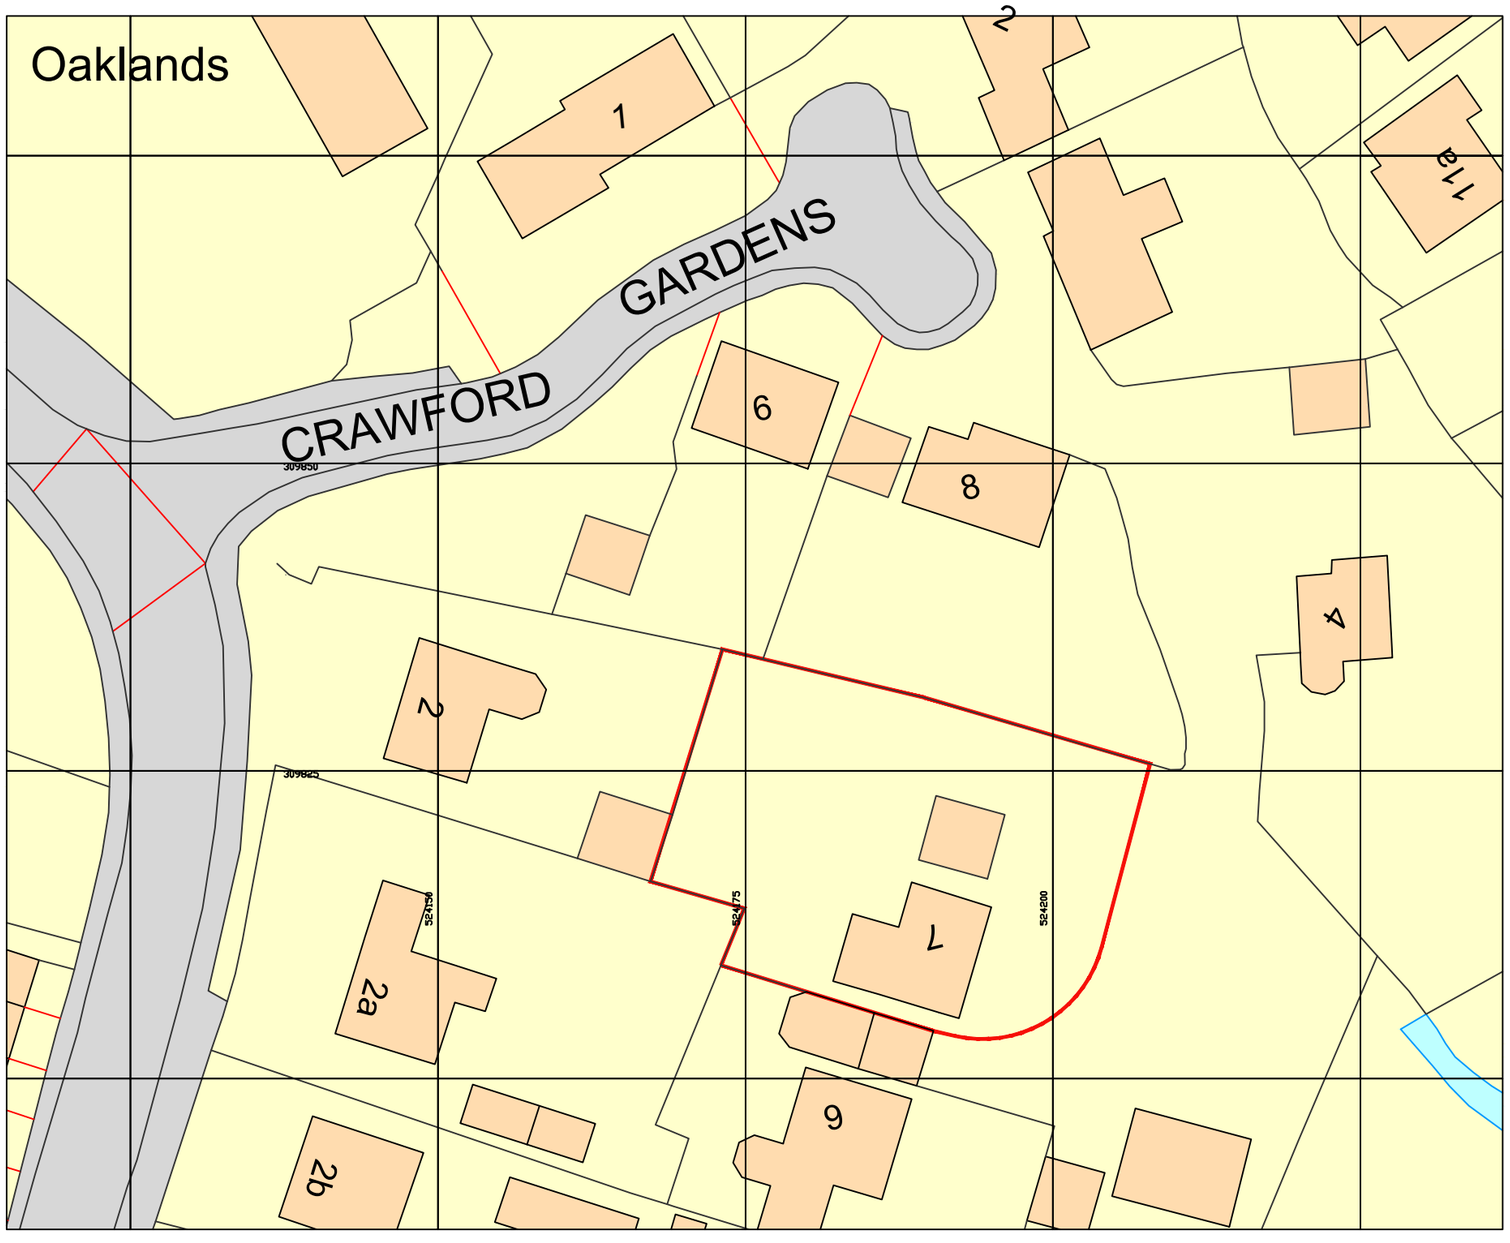

Ordnance Survey, (c) Crown Copyright 2020. All rights reserved. Licence number 100022432

LOCATION PLAN 1:1250@A3

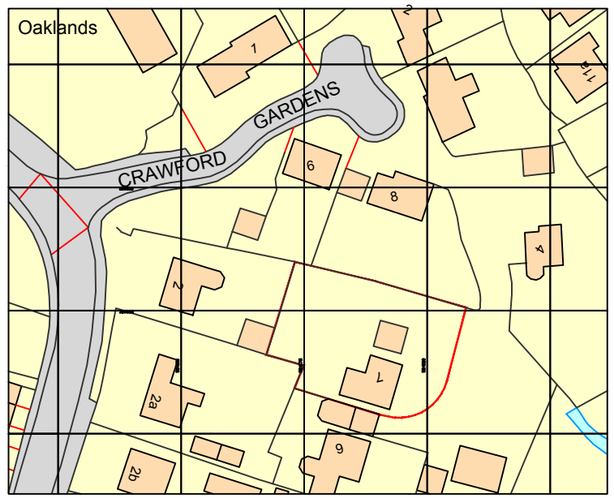

Ordnance Survey, (c) Crown Copyright 2020. All rights reserved. Licence number 100022432

0 Scale 25m Bar 50m

0 Scale 10m Bar 20m

7 CRAWFORDS GARDENS
CROWLAND, PE60AZ

LOCATION AND BLOCK PLAN

DRAWING NO: 20-068:P02
OCT 2020 Multiple @ A3