






KEY

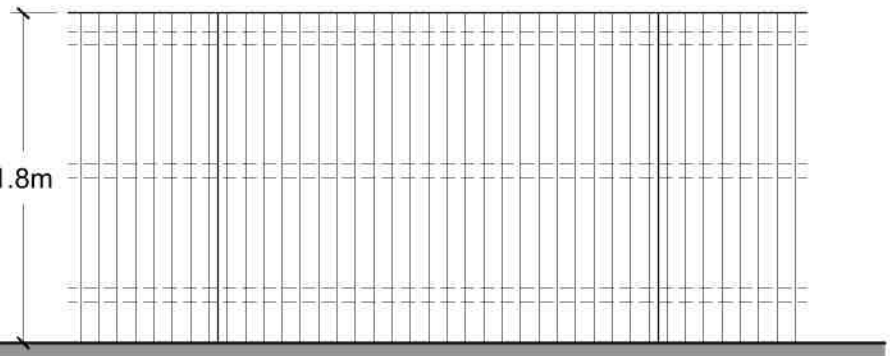


BOUNDARY TYPE 1 - CBF
1.8m High Close Boarded Fence

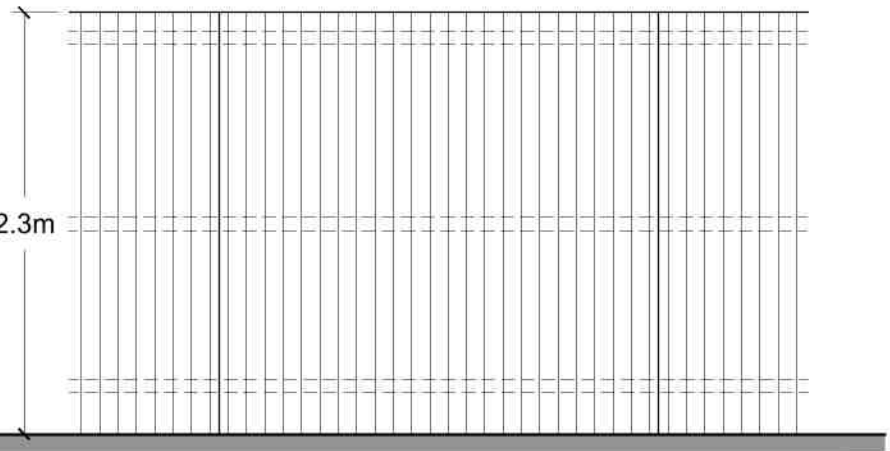


BOUNDARY TYPE 2 - CBF
2.3m High Close Boarded Fence
Min Surface Density 10KG/m² as recommended by Acoustic Report

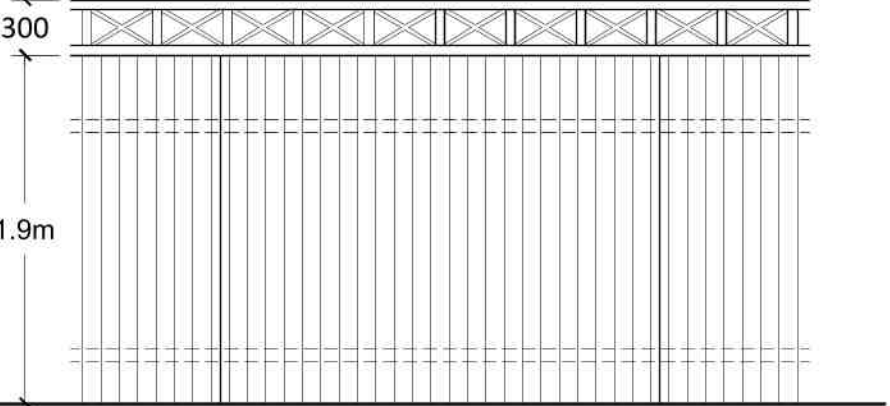


BOUNDARY TYPE 3 - CBF
1.9m High Close Boarded Fence with 300mm Privacy Trellis

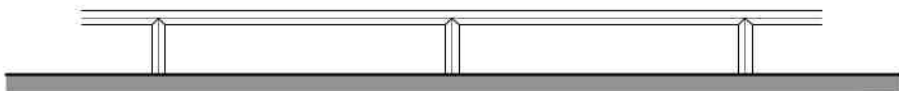


BOUNDARY TYPE - KR
Knee Rail

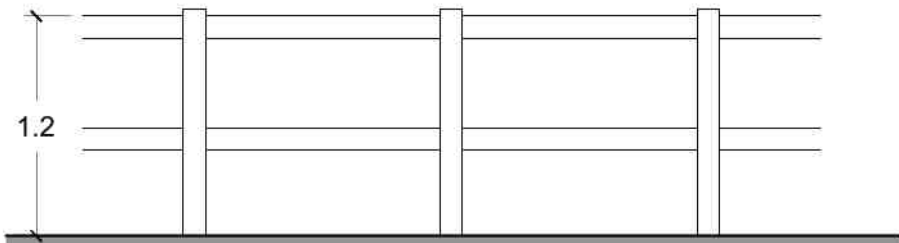

BOUNDARY TYPE - PR
1.2m High Post & Rail Fence

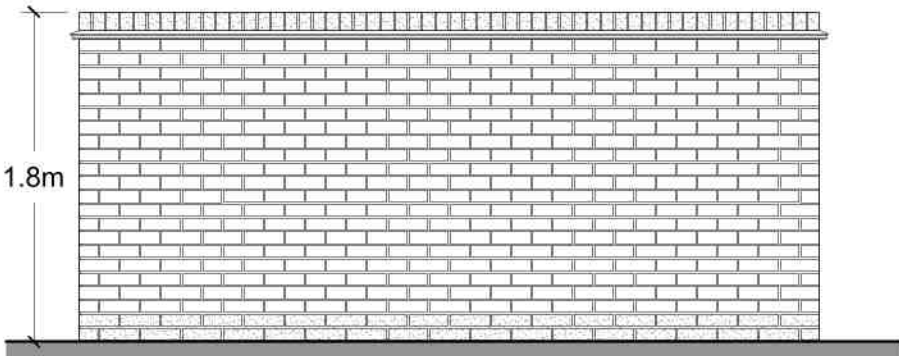

BOUNDARY TYPE - BW
1.8m High Brick Wall

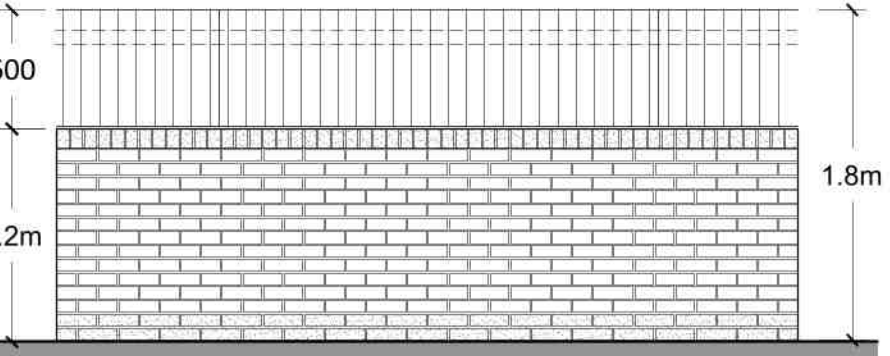

BOUNDARY TYPE - BW
1.2m High Brick Wall with 0.6m Close Boarded Fence

Rev.	Date	Description
K	10.05.2023	House type revised to plot 26 and 42. Fencing amended.
J	06.04.2023	Plot 10 & 11 fencing amended.
I	08.09.2022	Plot 22 and 42 fencing amended.
H	27.07.2022	1.8m fencing with 0.3 trellis added to plan and key
G	25.07.2022	Fencing to plots 10 and 11 altered. Fencing notes added to boundaries on other applications.
F	07.06.2022	Tactile crossing added on Peterborough Road
E	10.05.2022	Updated to suit latest layout
D	02.03.2022	Affordable increased to 15no, parking adjusted to private drives front of plot 25, 26 and 38.
C	11.01.2022	Plot numbers return to 47 total.
B	23.09.2021	Acoustic fence indicated.
A	22.09.2021	Filter strips shown



1 Goodison Road, Lincs Gateway Business Park,
Spalding, Lincs, PE12 6FY T: 01406 490590

PROJECT:
Proposed Residential
Development at Land South West
of Harrington Drive, Crowland

DRAWING:
Boundary Treatment Plan

SCALE: 1:500@A1 DRAWN: MII
DATE: OCT.2021 REVISION: K

DRAWING No: 132-BT-01