


LEGEND	
	PRIVATE PATHS: BUFF RIVEN PAVING SLABS
	METER BOXES: RECESSED WHITE GRP
	RAINWATER GOODS: HALF ROUND GUTTERS 68MM DIA. DOWN PIPES BLACK UPVC
	EXTRACT GRILLE: BLACK UPVC
	WALL FLUE TERMINAL: BLACK UPVC
	ROOF FLUE TERMINALS: BLACK UPVC
	BRICK TYPE A: LEICESTER MULTI CREAM
	BRICK TYPE B: IVANHOE WESTMINSTER
	BRICK TYPE C: OAKMOOR CREAM
	ROOF TILE A: CONDRON CONCRETE PANTILE - TERRACOTTA
	ROOF TILE B: CONDRON CONCRETE SLATE - BLACK
	ROOF TILE C: WIENERBERGER NEW CASSIUS - ANTIQUE SLATE

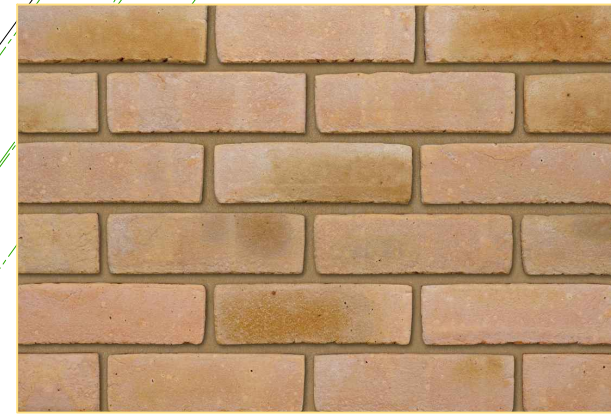

BRICK TYPE A:
LEICESTER MULTI CREAM



ROOF TILE A:
CONDRON CONCRETE PANTILE -
TERRACOTTA



BRICK TYPE B:
OAKMOOR CREAM



ROOF TILE B:
CONDRON CONCRETE SLATE -
BLACK



BRICK TYPE C:
IVANHOE WESTMINSTER



ROOF TILE C:
WIENERBERGER NEW CASSIUS
ANTIQUÉ SLATE

Rev.	Date	Description
F	25.07.2022	Updated plots 10, 11 and 24
D	10.05.2022	Revised to suit latest site layout
E	02.03.2022	Affordable increased to 15no, parking adjusted to private drives front of plot 25, 26 and 36. Plot numbers return to 47 total.
C	11.01.2022	Plots 1-14 amended, number of plots reduced.
B	12.11.2021	Filter strips shown
A	22.09.2021	



1 Goodison Road, Lincs Gateway Business Park,
Spalding, Lincs, PE12 6FY T: 01406 490590

PROJECT:	Proposed Residential Development at Land South of Harrington Drive, Crowland
DRAWING:	Materials Schedule Layout

SCALE: 1:500@A1 DRAWN: MII

DATE: FEB.2022 REVISION: F

DRAWING No: 132-MSL-01