




SECTION A-A

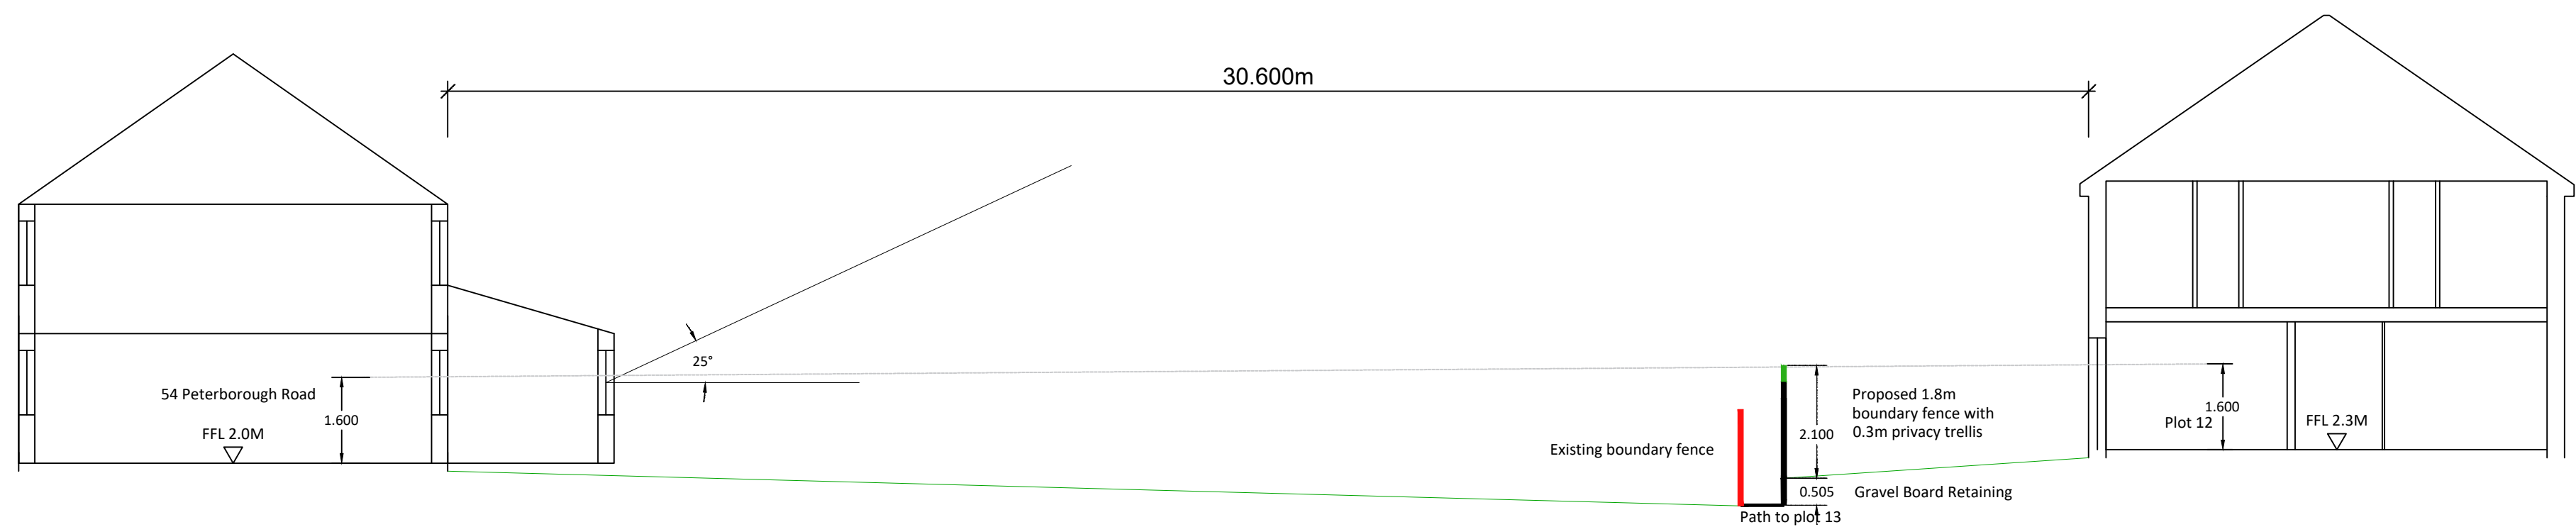

SECTION B-B

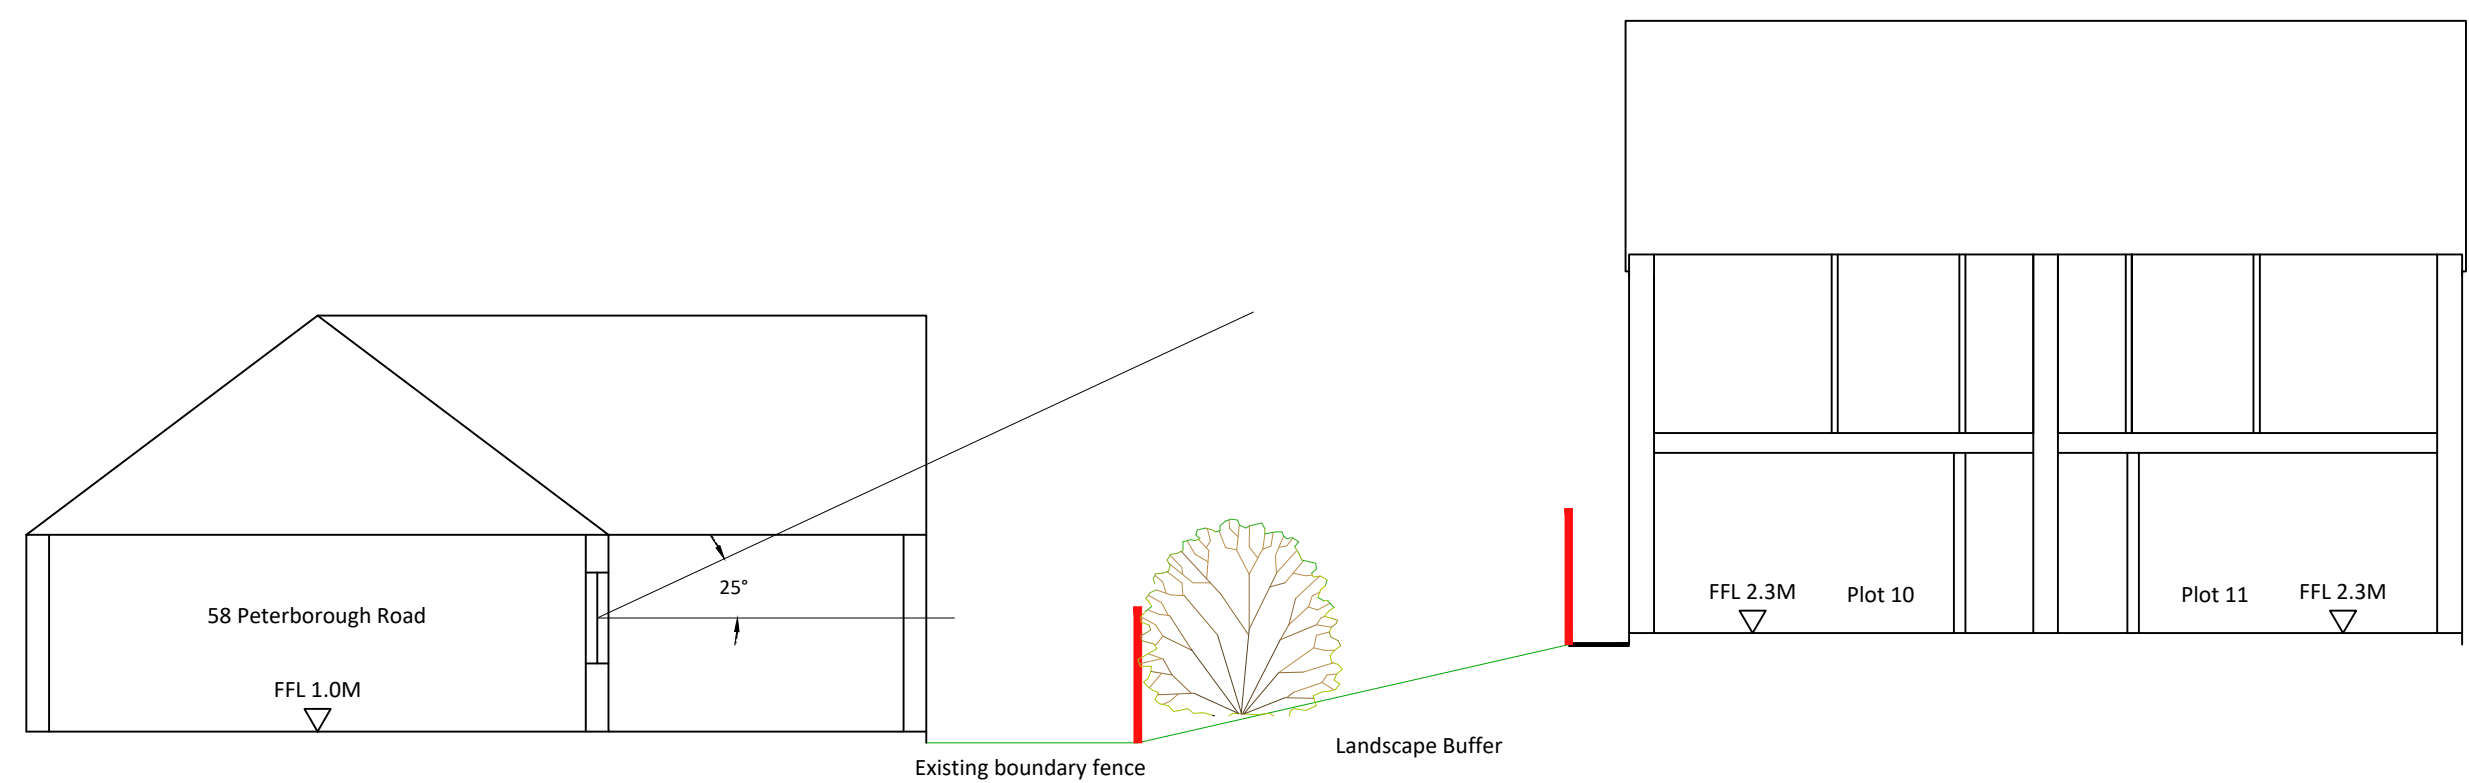

SECTION C-C

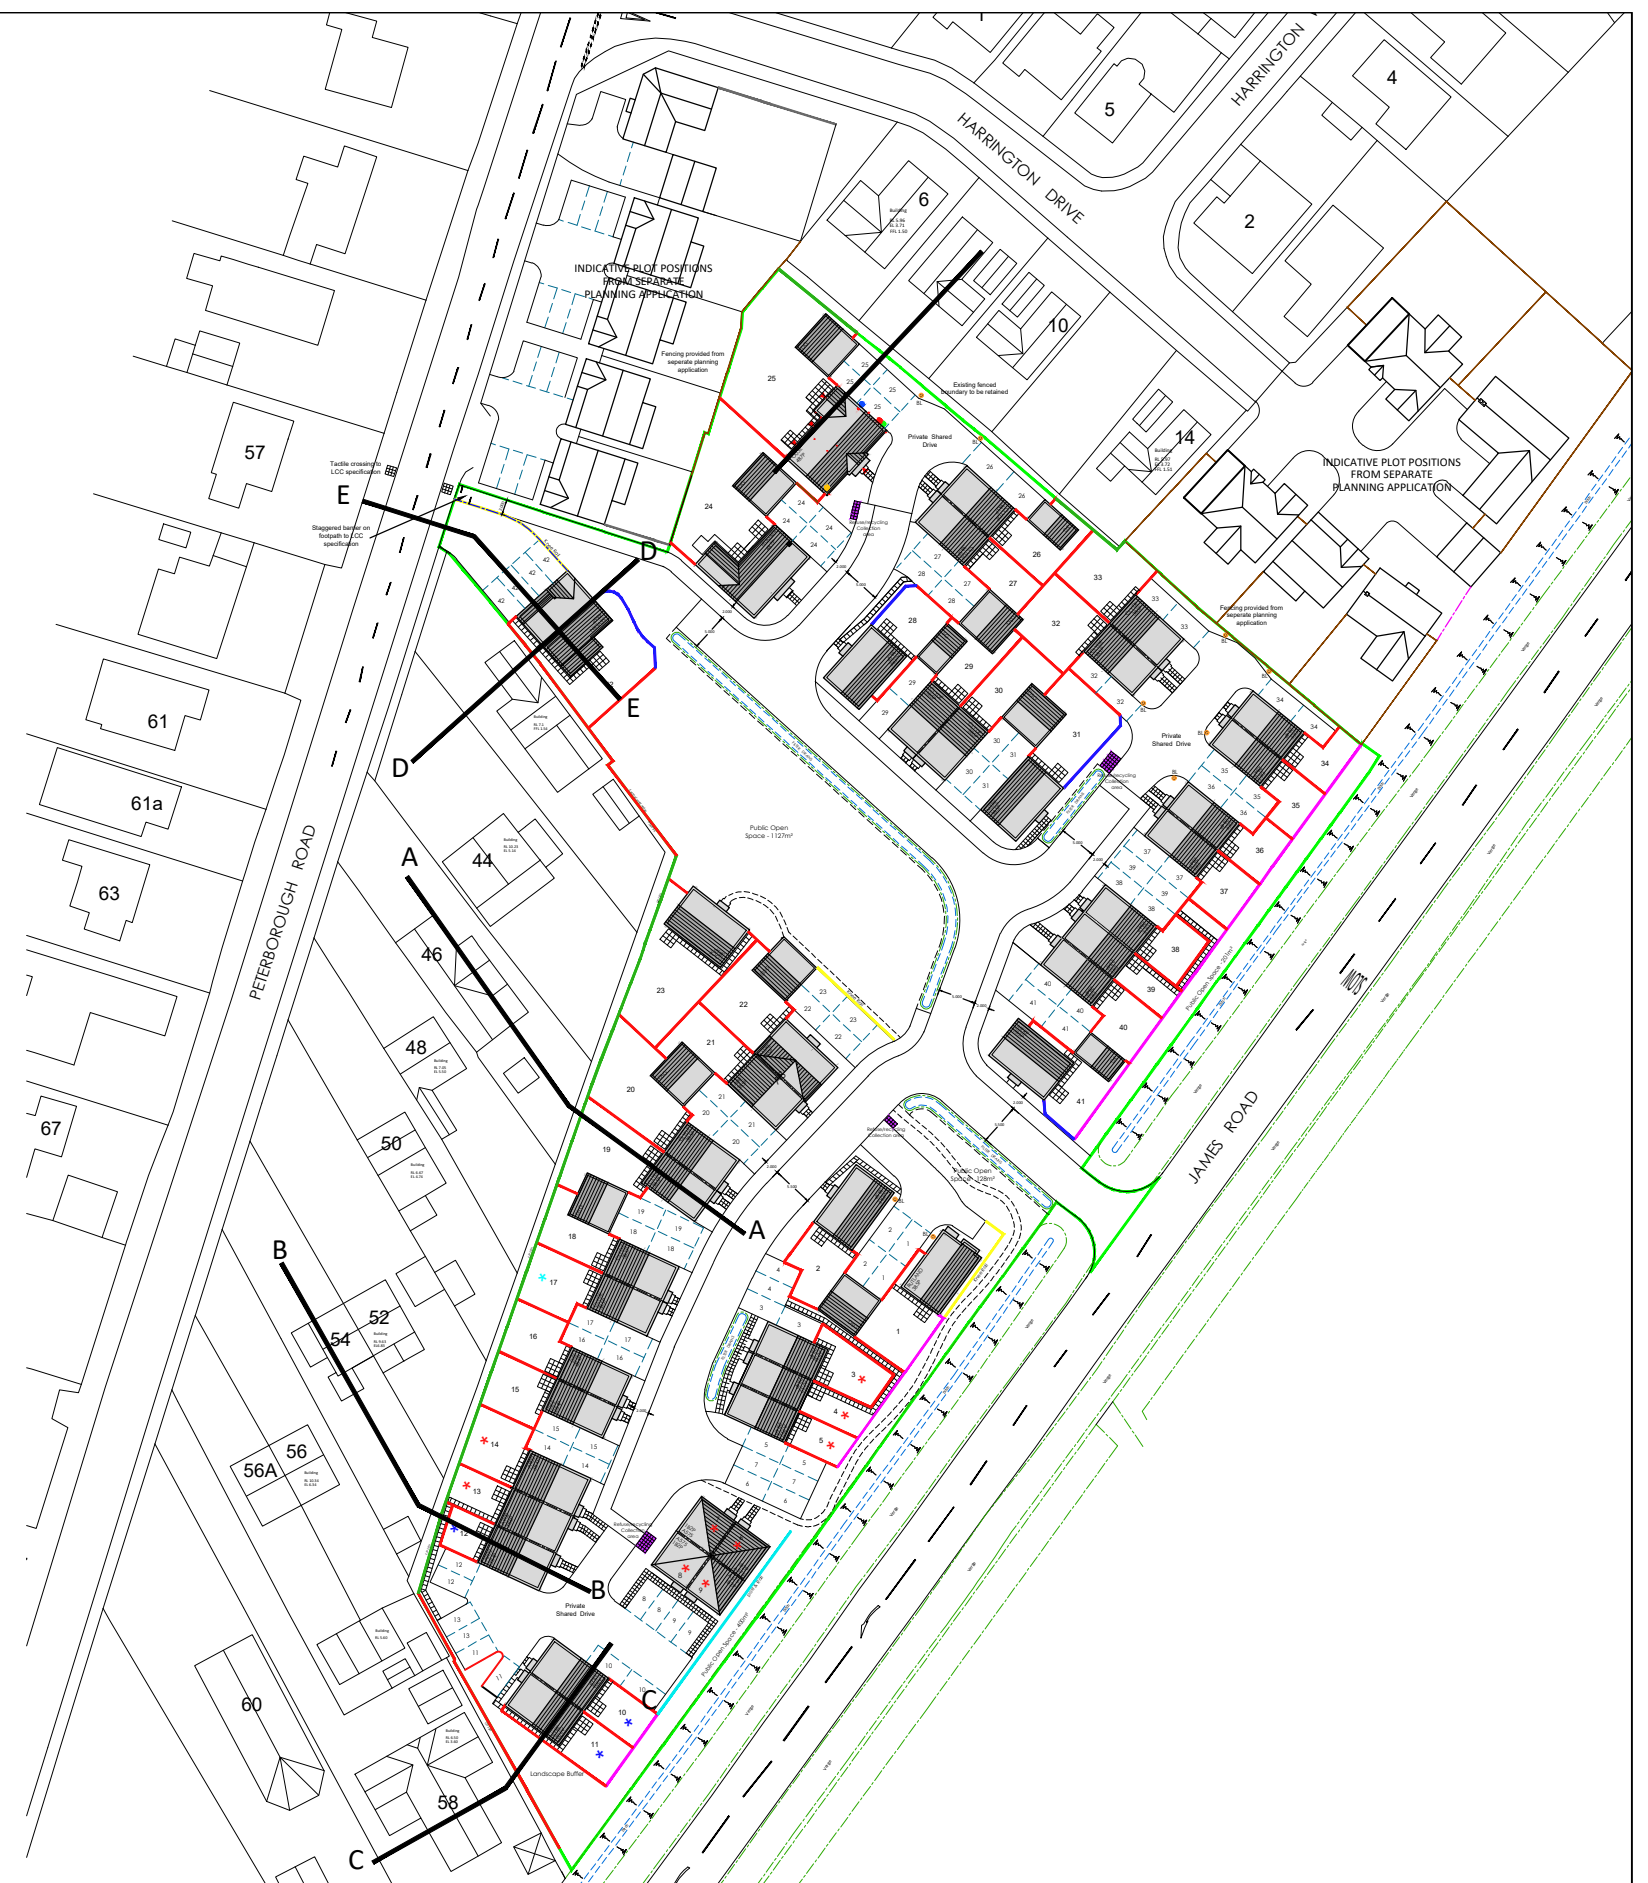

KEY PLAN

Scale 1:1000

Rev.	Date	Description
B	27.07.2022	Sections A-A and B-B amended
A	25.07.2022	Sections B-B and C-C amended



1 Goodison Road, Lincs Gateway Business Park,
Spalding, Lincs, PE12 6FY T: 01406 490590

PROJECT:	Proposed Residential Development at Land South of Harrington Drive, Crowland
DRAWING:	Site Sections

SCALE:	1:500@A1	DRAWN:	GB
DATE:	MAY.2022	REVISION:	B

DRAWING No:	132-SS-01
-------------	-----------