



SECTION A-A

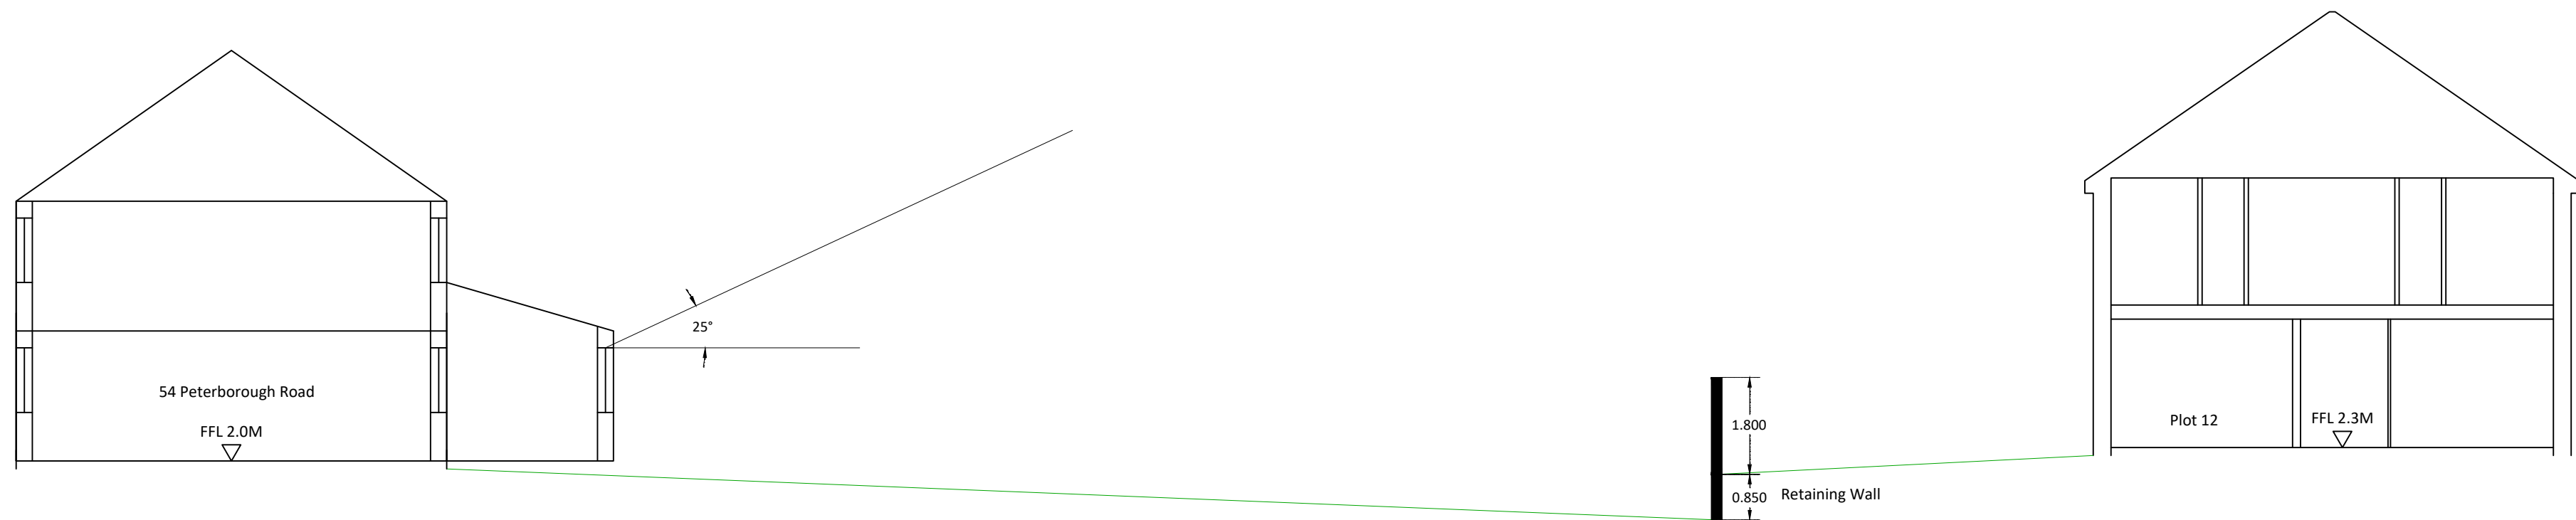

SECTION B-B

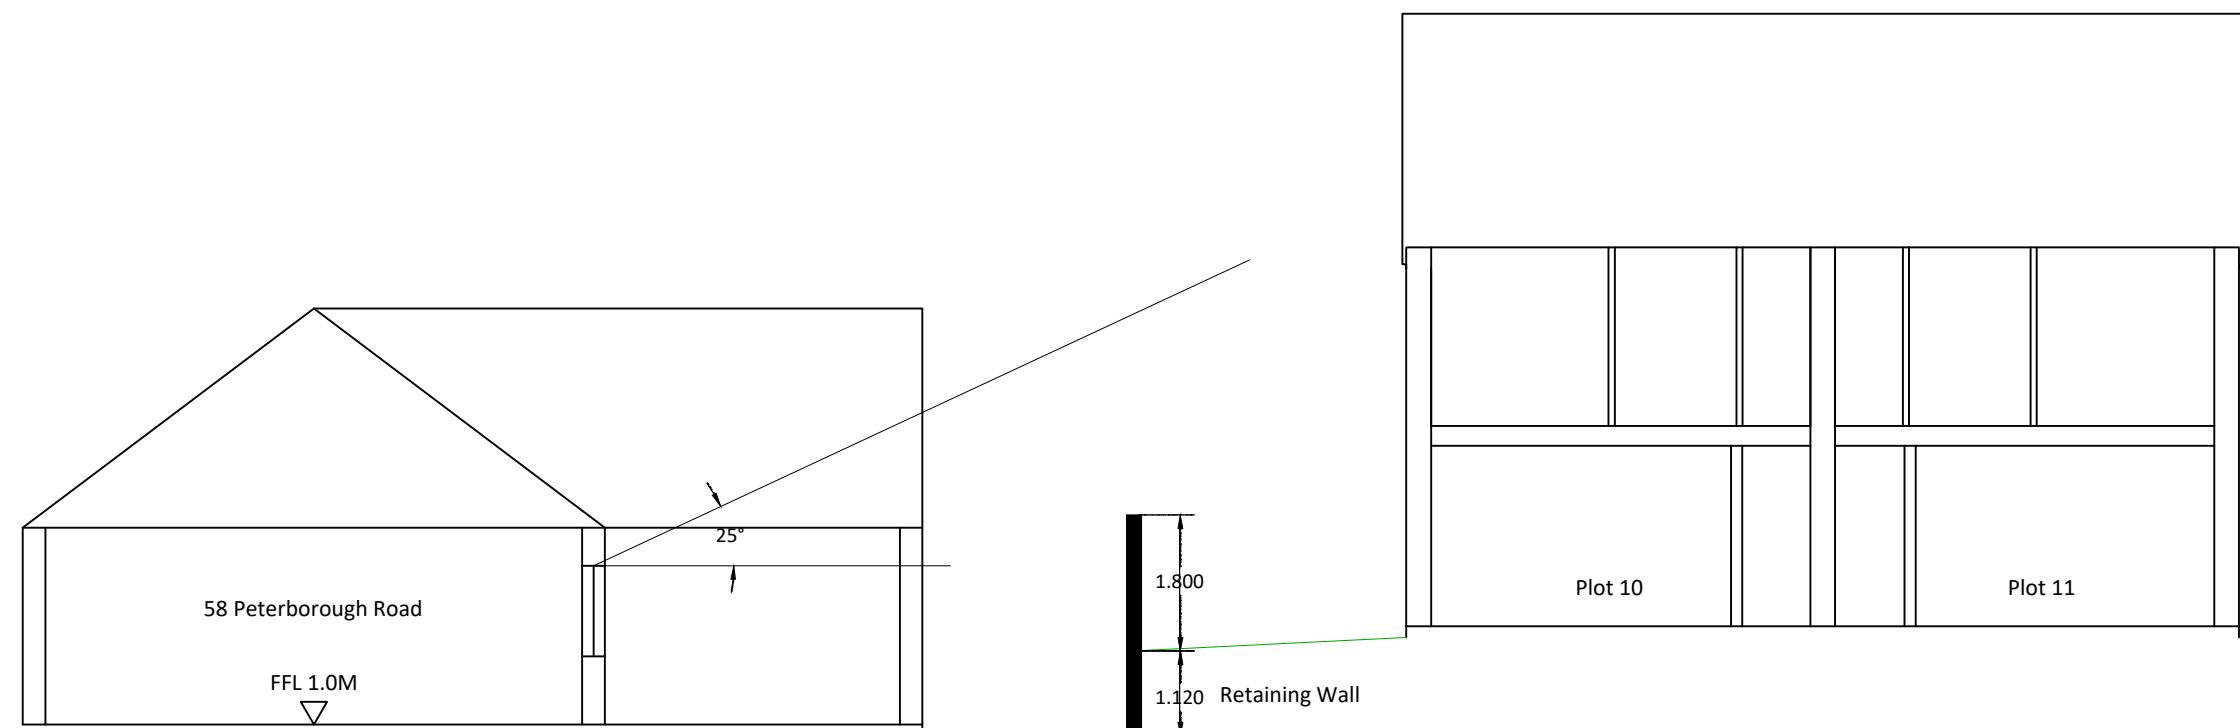

SECTION C-C

Windows to 58 Peterborough Road maintain rights of light as plot 10 and 11 set forward of the building line on plan.

