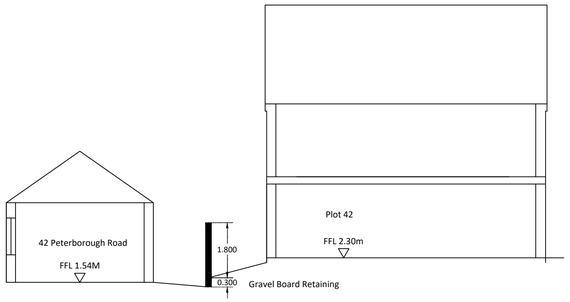

SECTION D-D

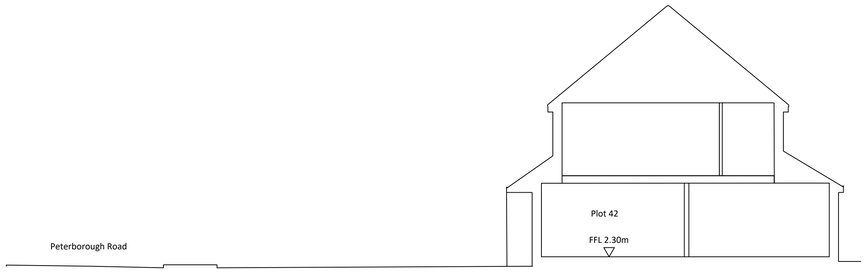

SECTION E-E

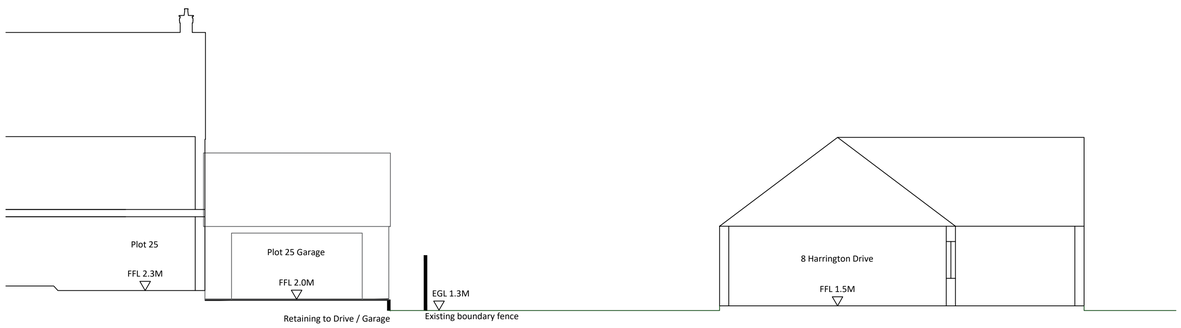

SECTION D-D

KEY PLAN

Scale 1:1000

Rev.	Date	Description
A	25.07.2022	Section F-F added

ASHWOOD HOMES

1 Goodison Road, Lincs Gateway Business Park,
Spalding, Lincs, PE12 6FY **T: 01406 490590**

PROJECT:

Proposed Residential Development at Land South of Harrington Drive, Crowland

DRAWING:

Site Sections Sheet 2

SCALE: 1:500@A1 DRAWN: GB

DATE: JUNE.2022 REVISION: A

DRAWING No: 132-SS-02