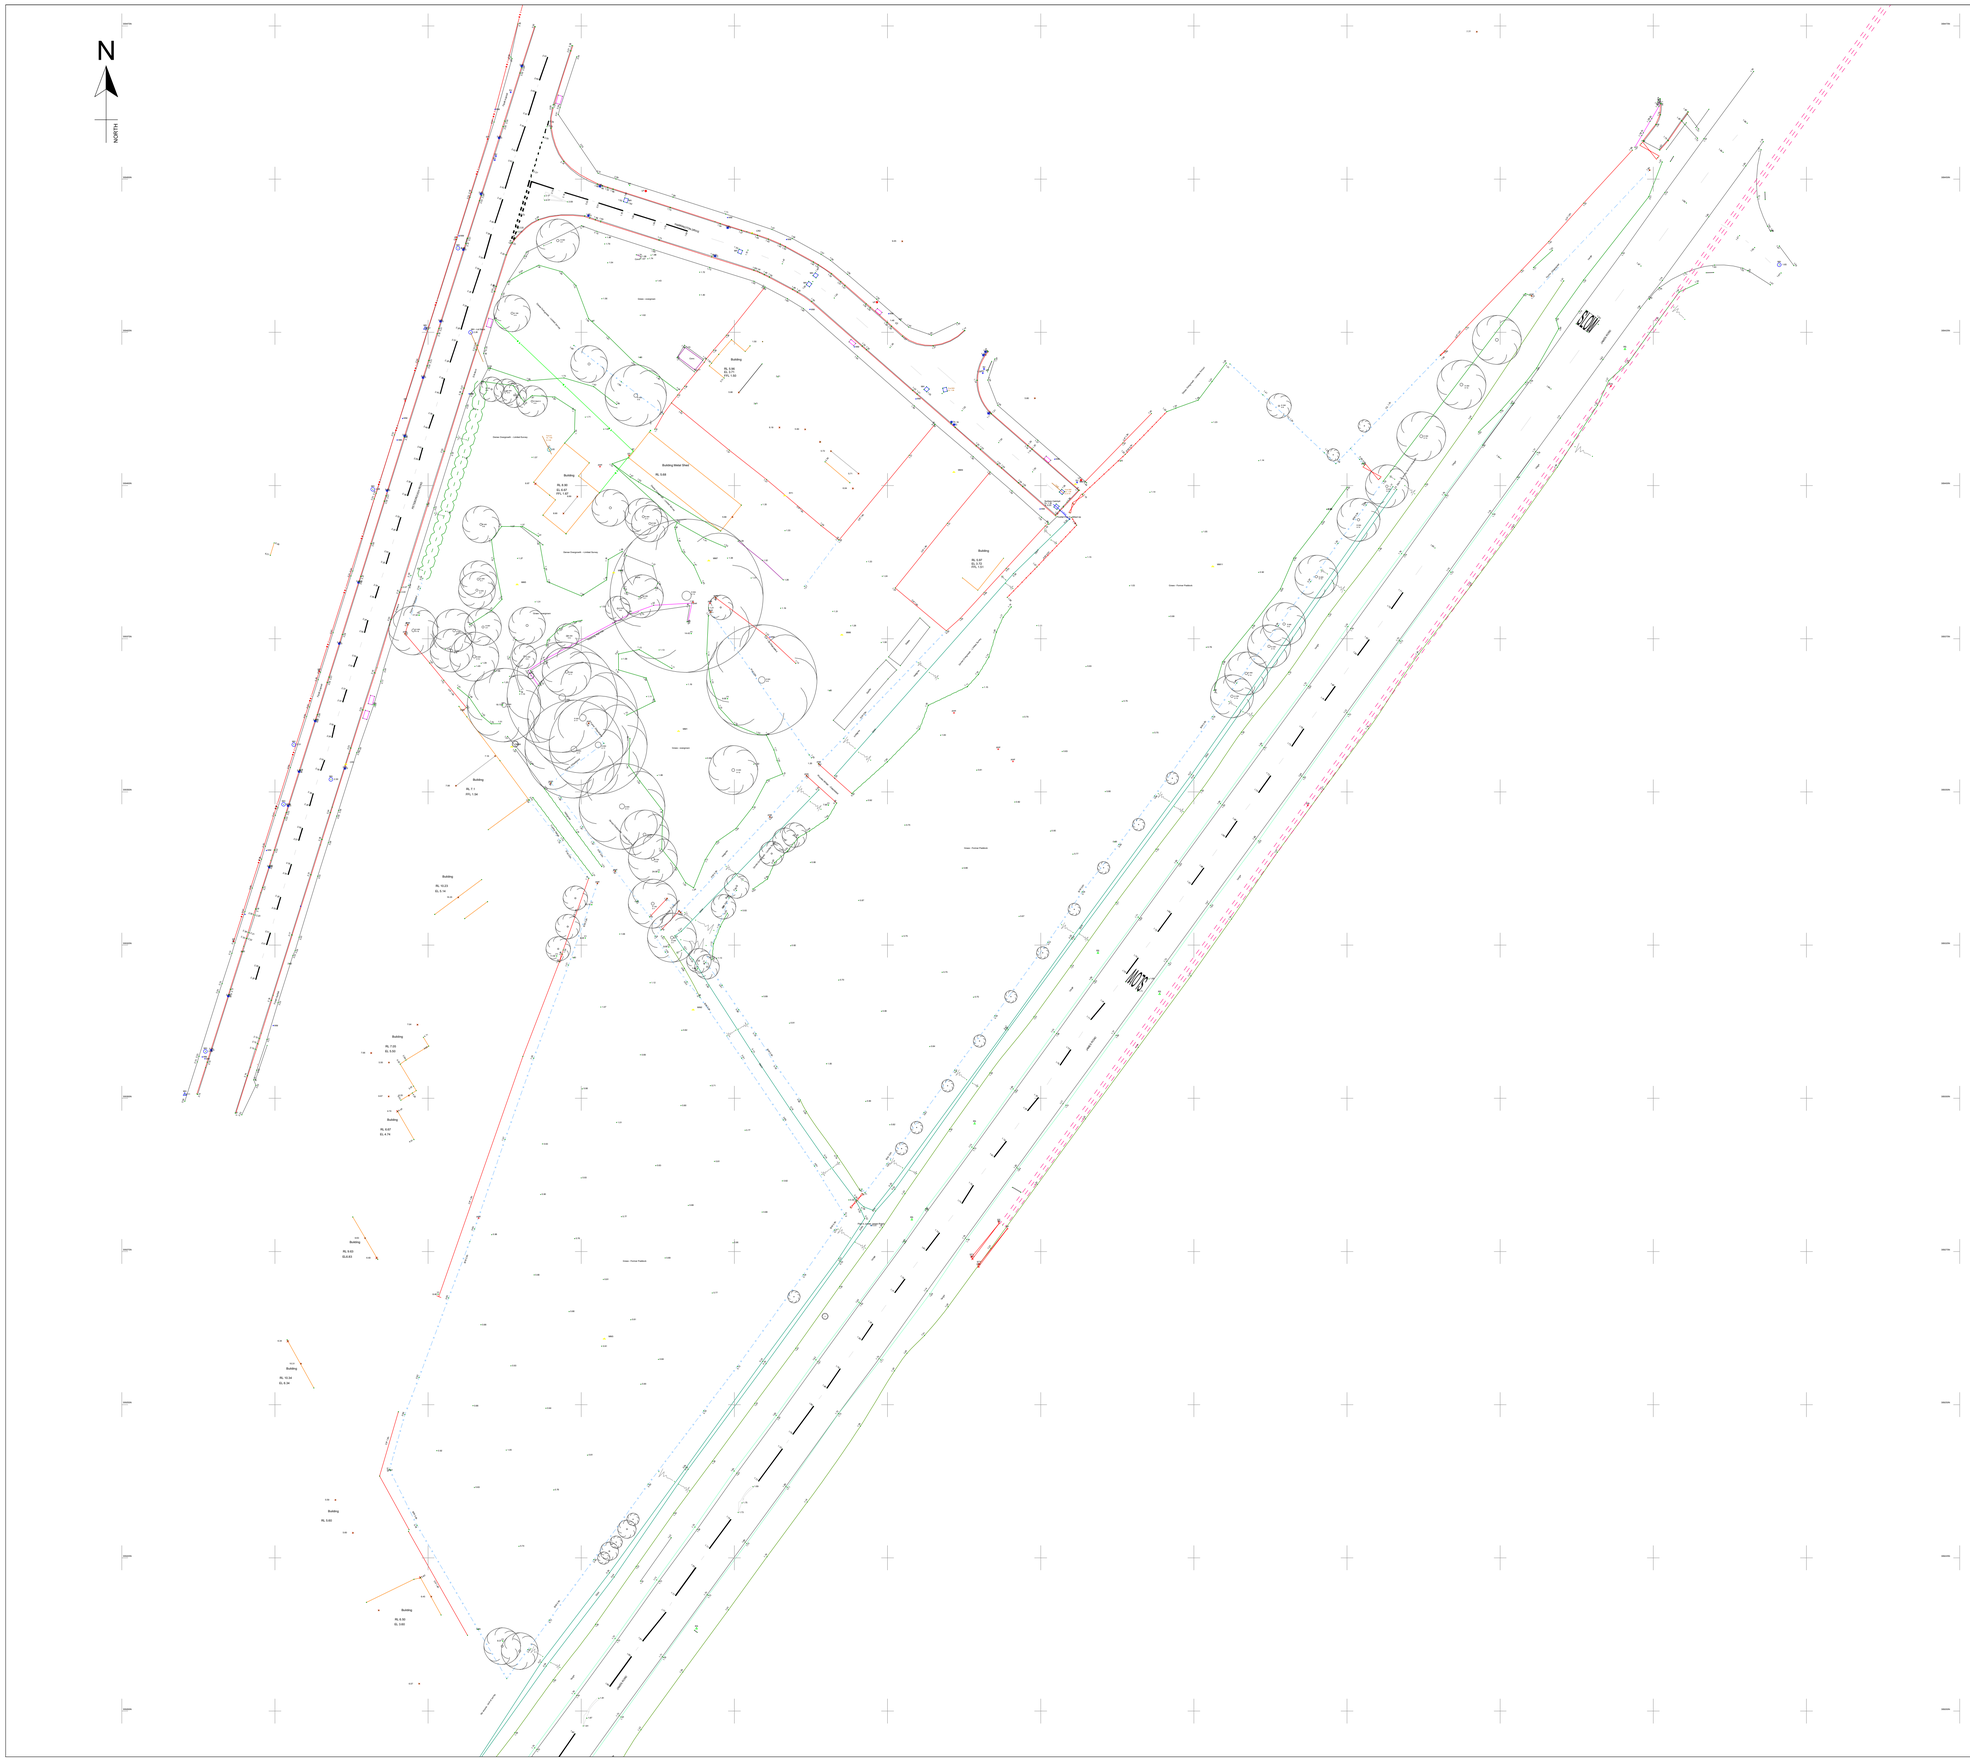
N
NORTH
A259
Building
Building
Building