



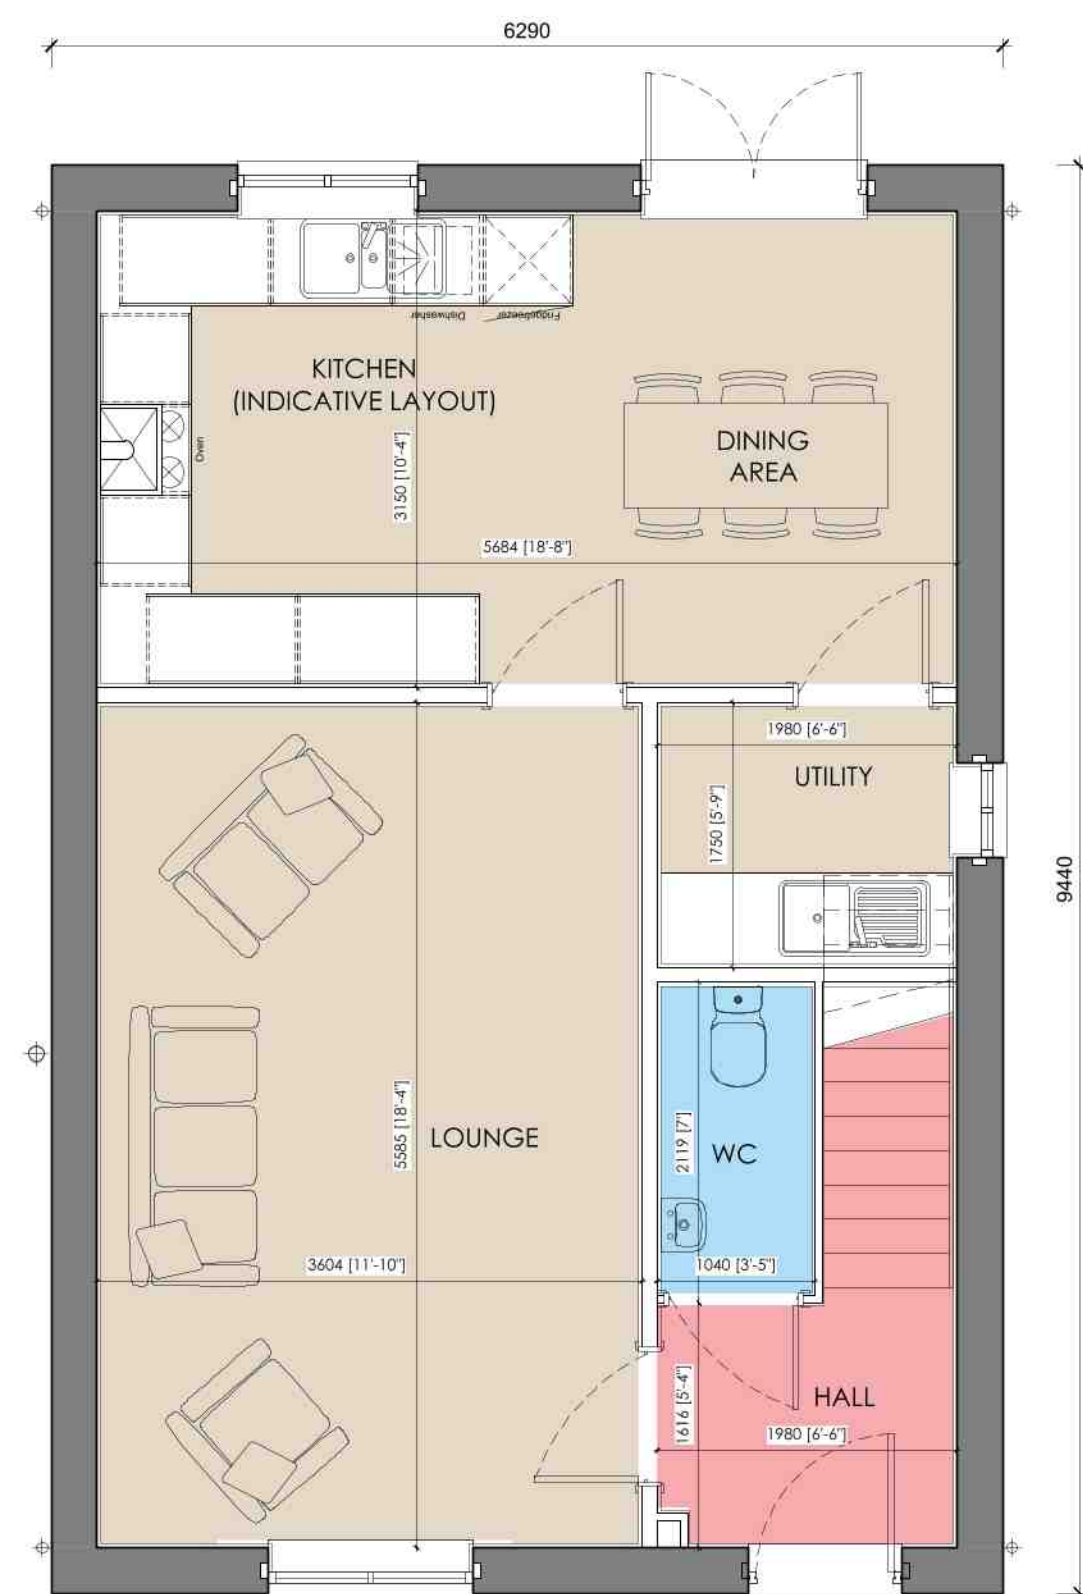


GROUND FLOOR

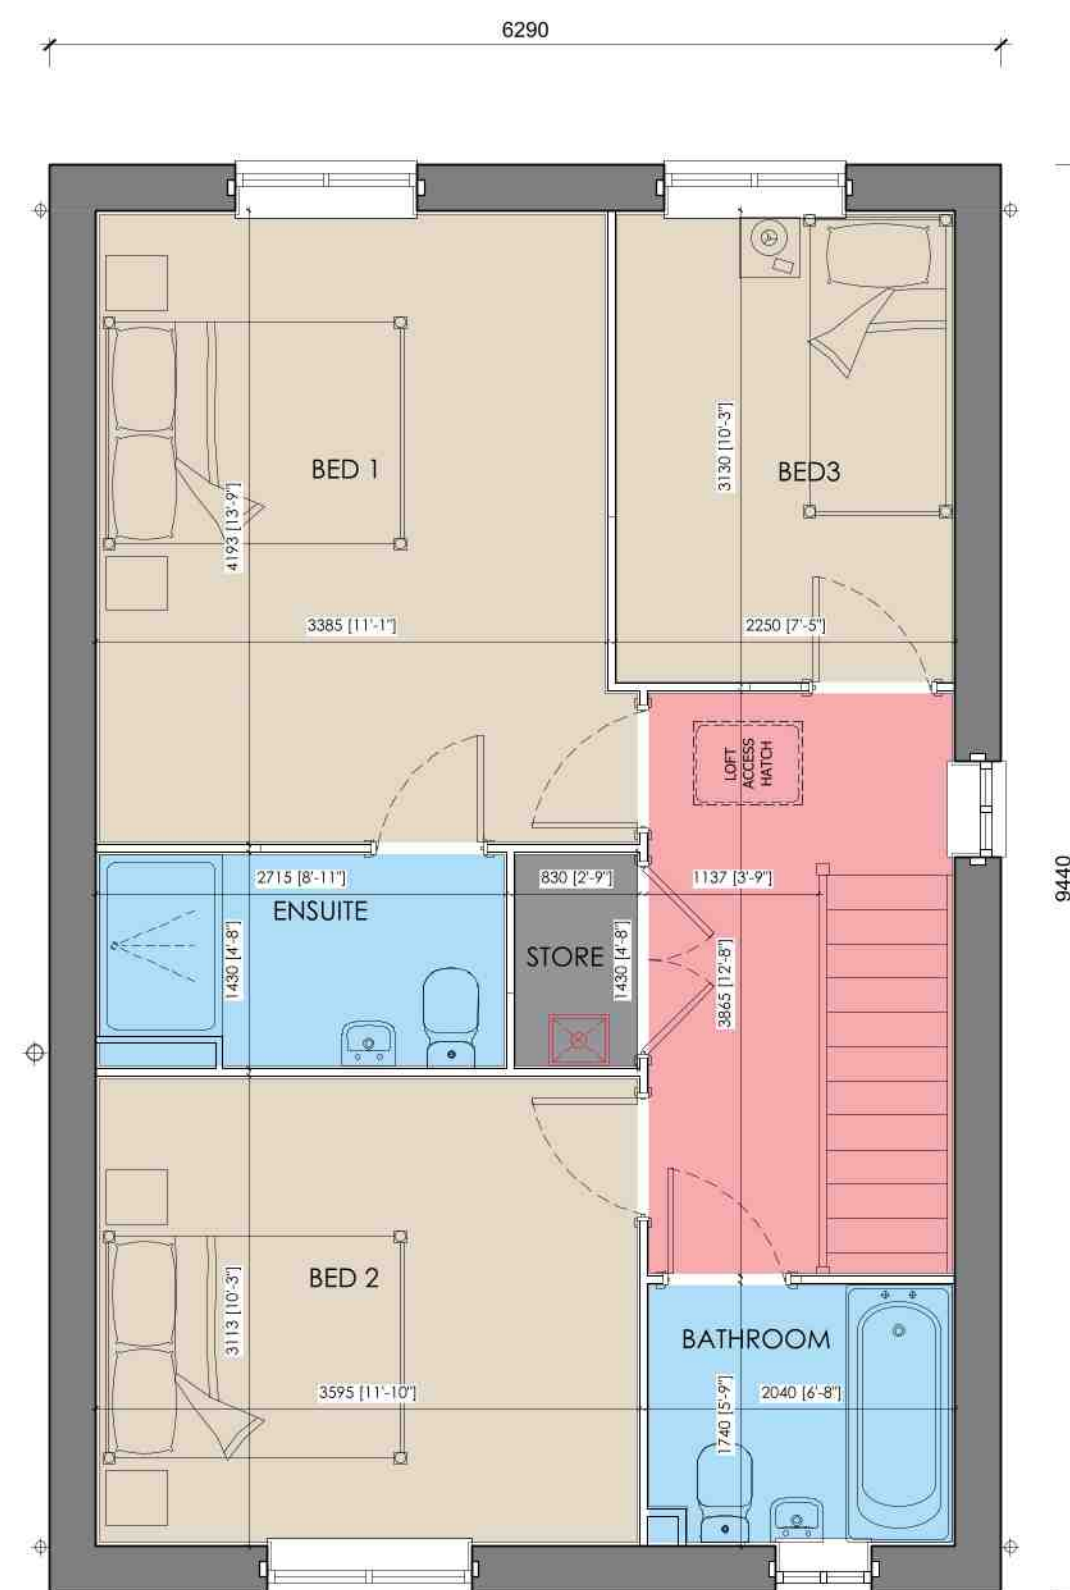

FIRST FLOOR



FRONT ELEVATION

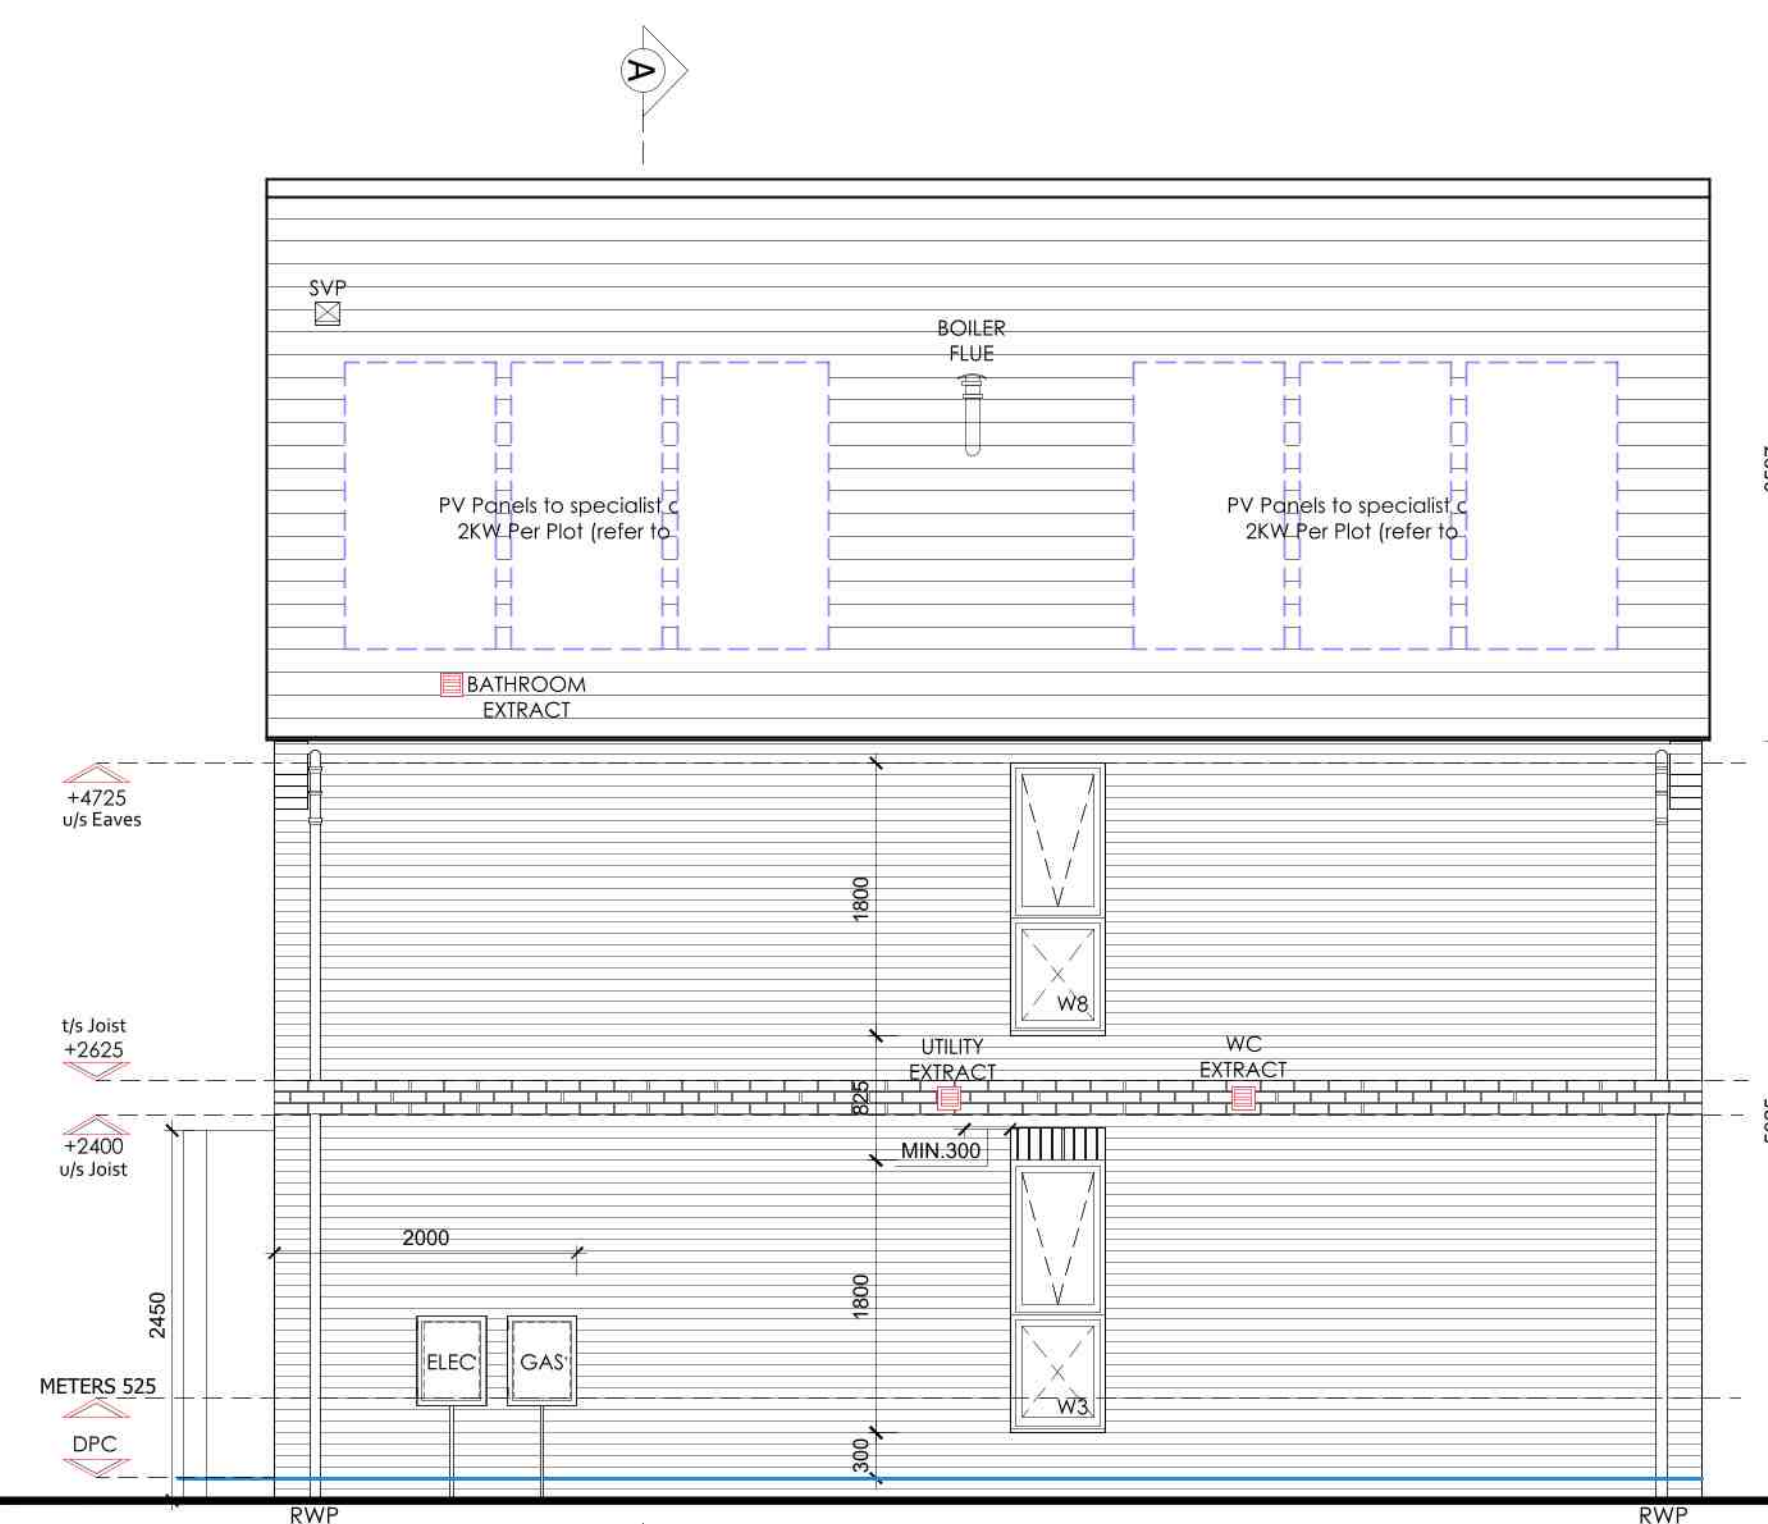

SIDE ELEVATION



REAR ELEVATION

