


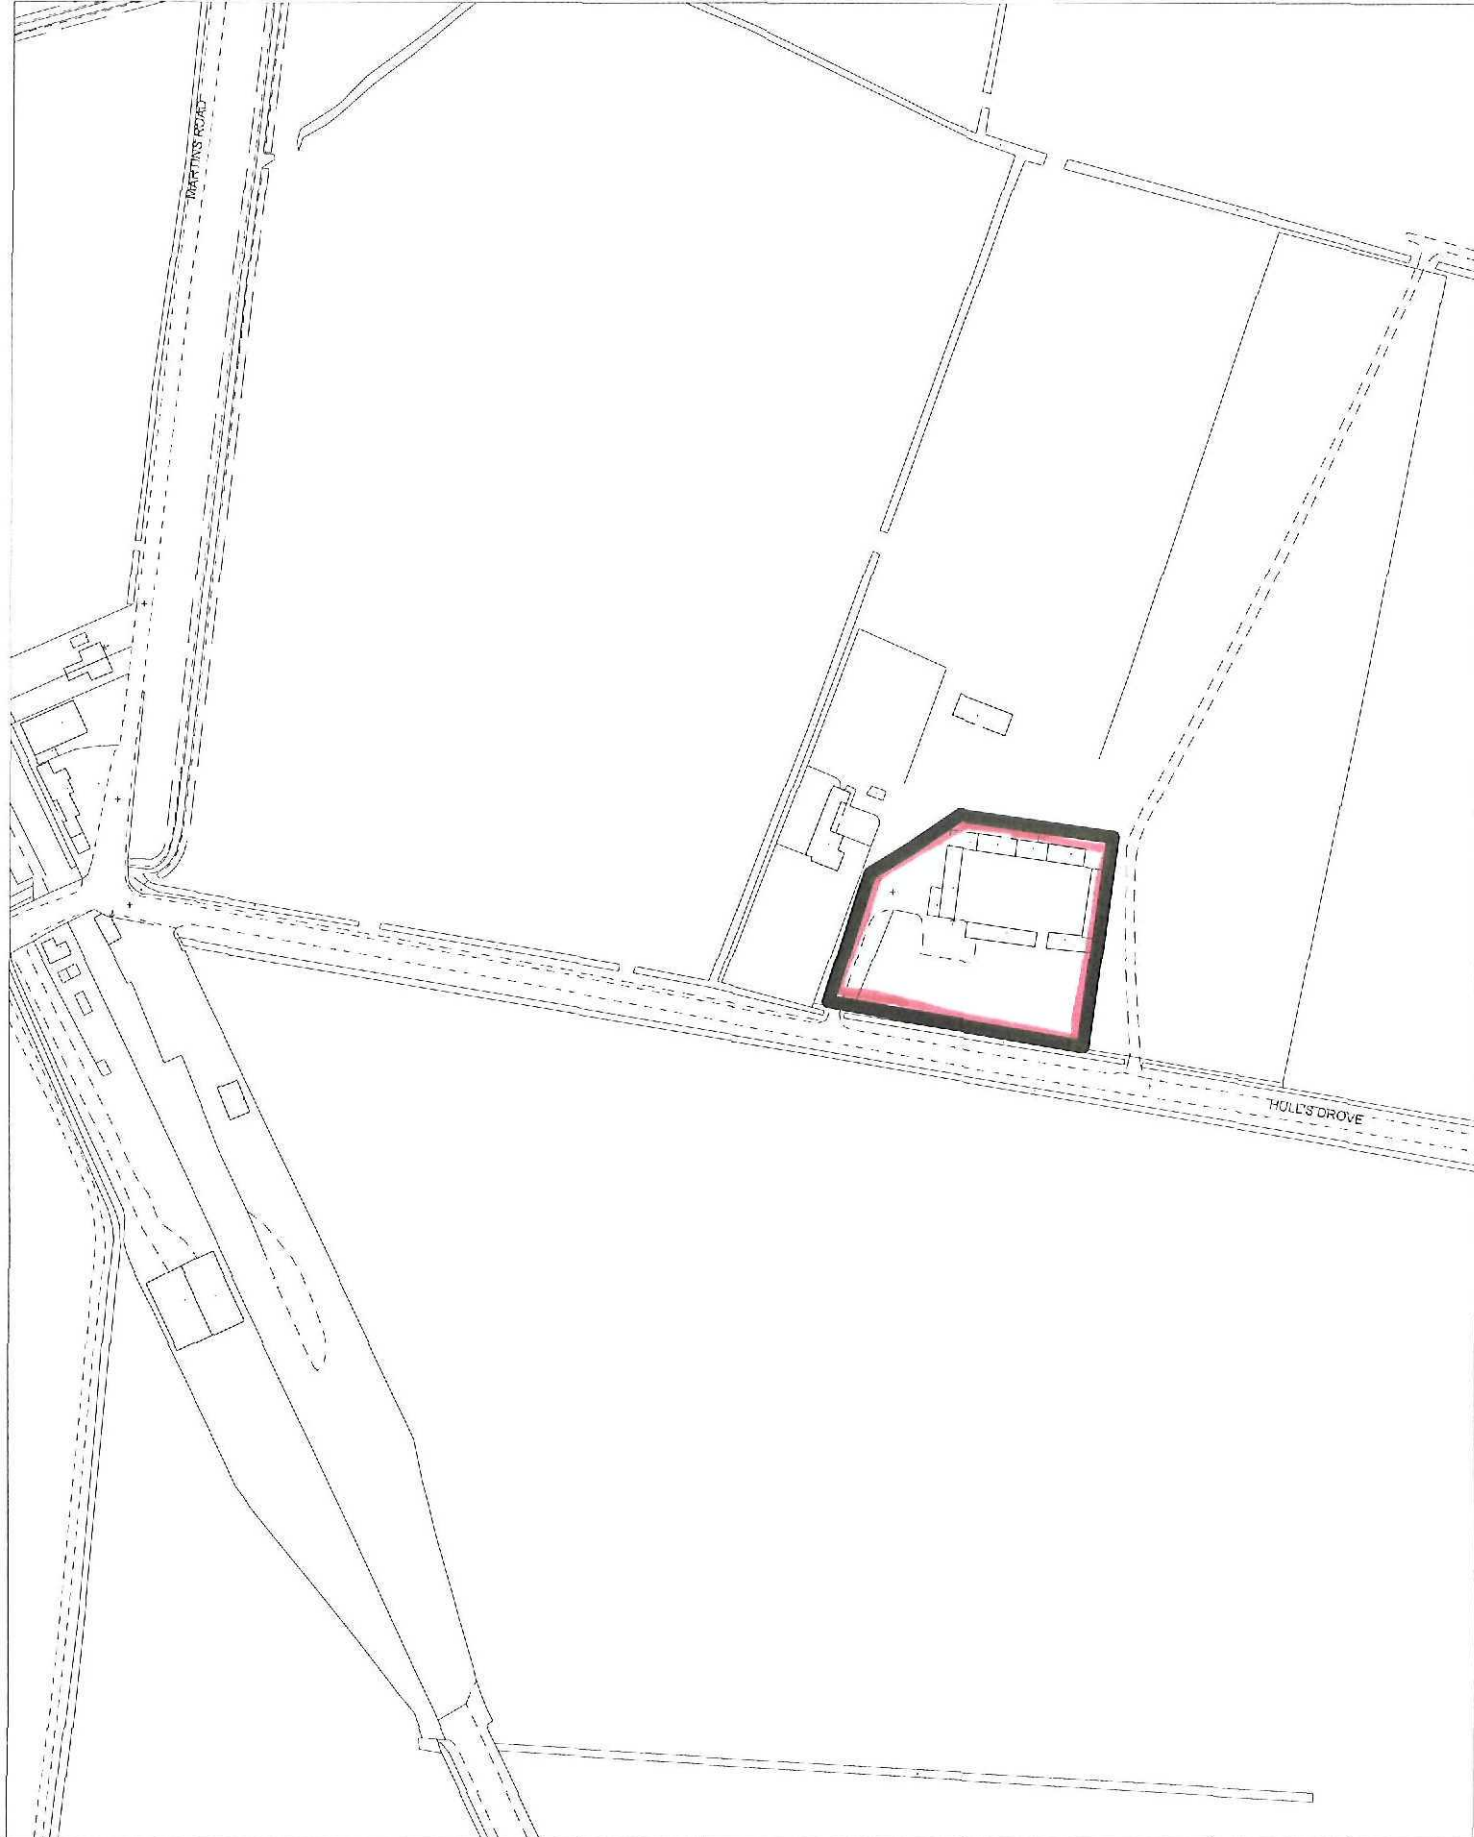

This copy has been produced specifically for the map return scheme purposes only. No further copies may be made.

Scale:
1:2500

This map is reproduced from Ordnance Survey material with permission of Ordnance Survey on

Council Offices, Priory Road, Spalding,
Lincolnshire PE11 2XE

