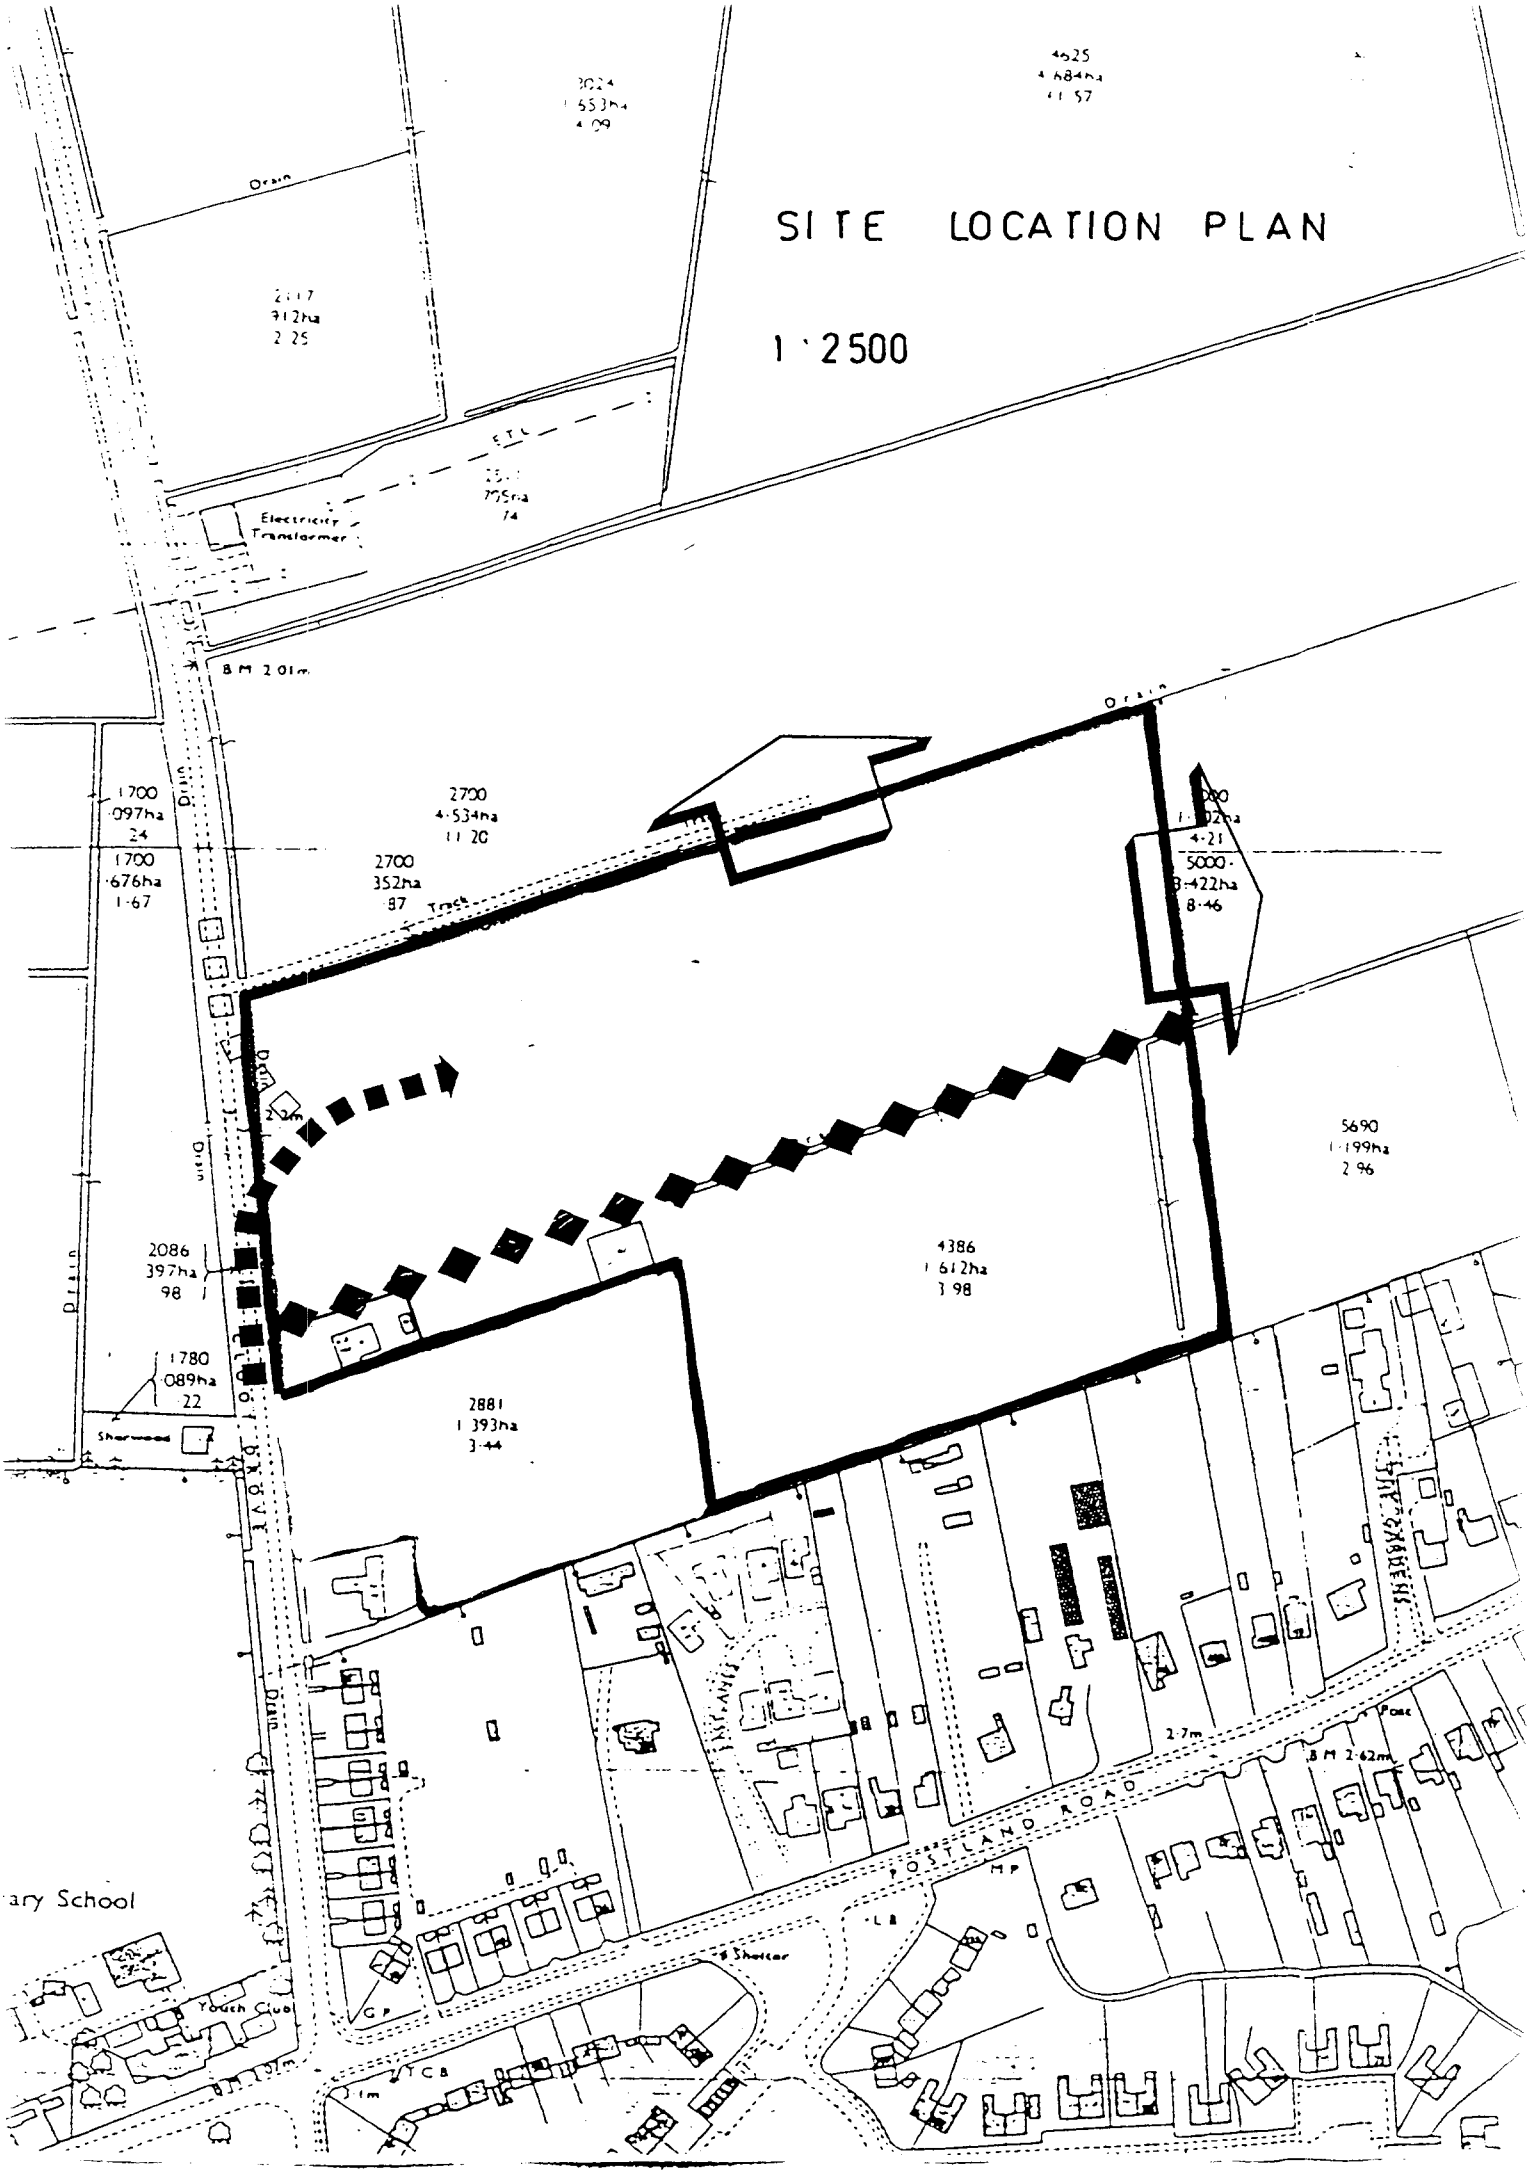
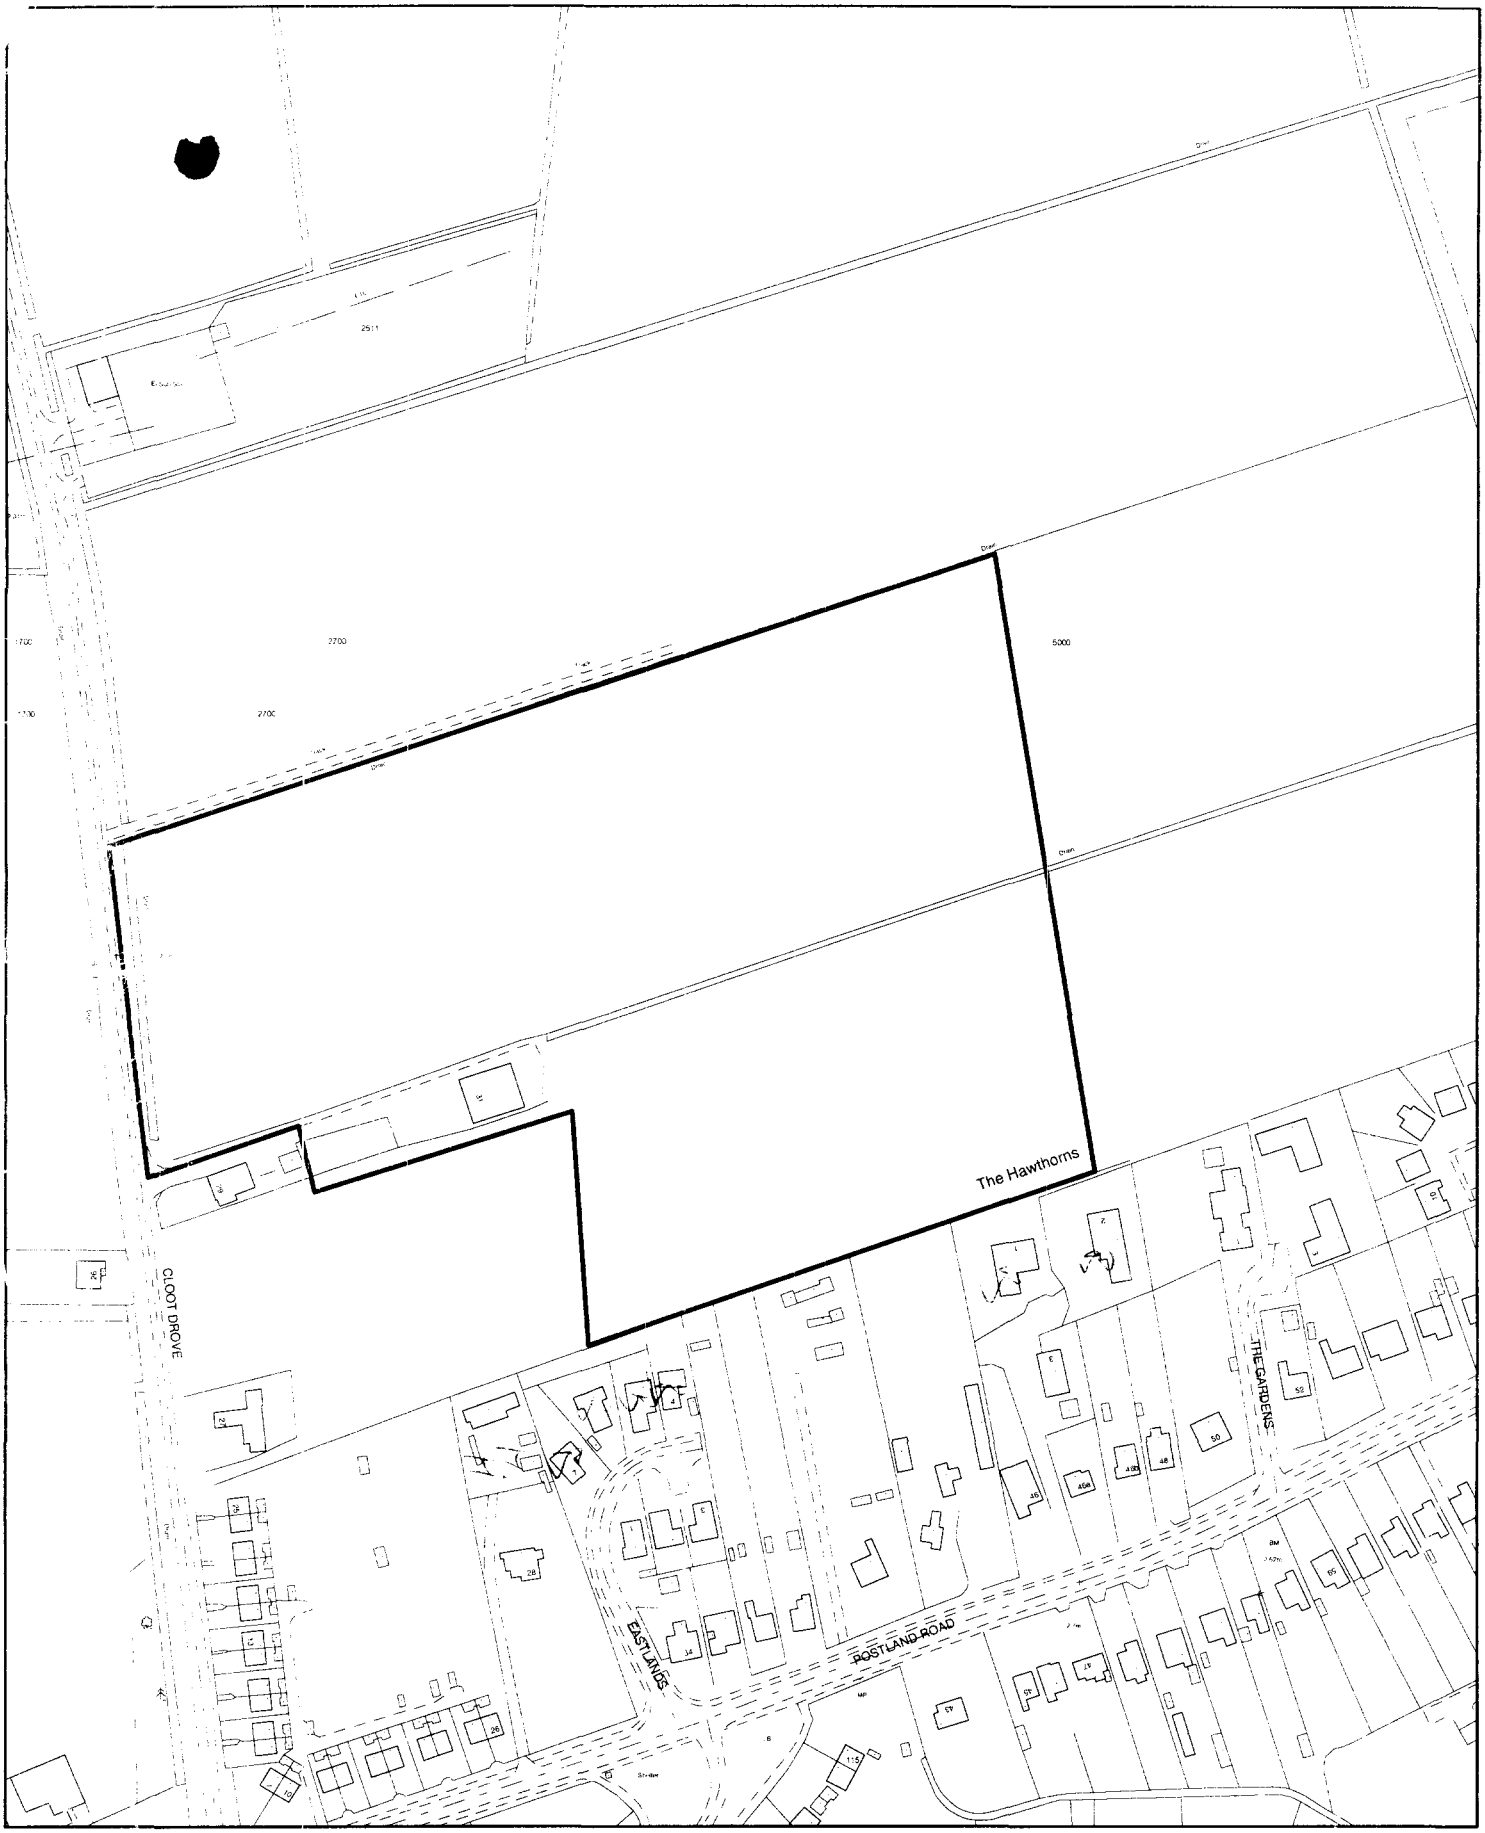

SITE LOCATION PLAN
1:2500
Drain
ETC
Electricity Transformer
BM 2.01m
1700
·097ha
24
1700
·676ha
1·67
2700
4·534ha
11·20
2700
352ha
87
Track
5690
1·199ha
2·96
4386
1·612ha
3·98
2086
397ha
98
1780
·089ha
22
Sherwood
2881
1·393ha
3·44
POSTLAND ROAD
BM 2·62m
Pole
MP
LB
GP
YCB
Shelter
Youth Club
ary School



SOUTH HOLLAND DISTRICT COUNCIL

Planning Application Location Plan
Ward Member Notification

FILE COPY

H02/1012/00

Scale: 1:2500

Housing and Planning Services Department

Council Offices, Priory Road, Spalding, Lincolnshire
PE11 2XE

PLEASE DO NOT COPY THIS PLAN
This map is reproduced from Ordnance Survey material with permission of Ordnance Survey on behalf of Her Majesty's Stationery Office (c) Crown copyright. Unauthorised reproduction infringes Crown copyright and may lead to prosecution or civil proceedings. South Holland District Council LA079413 2000

N