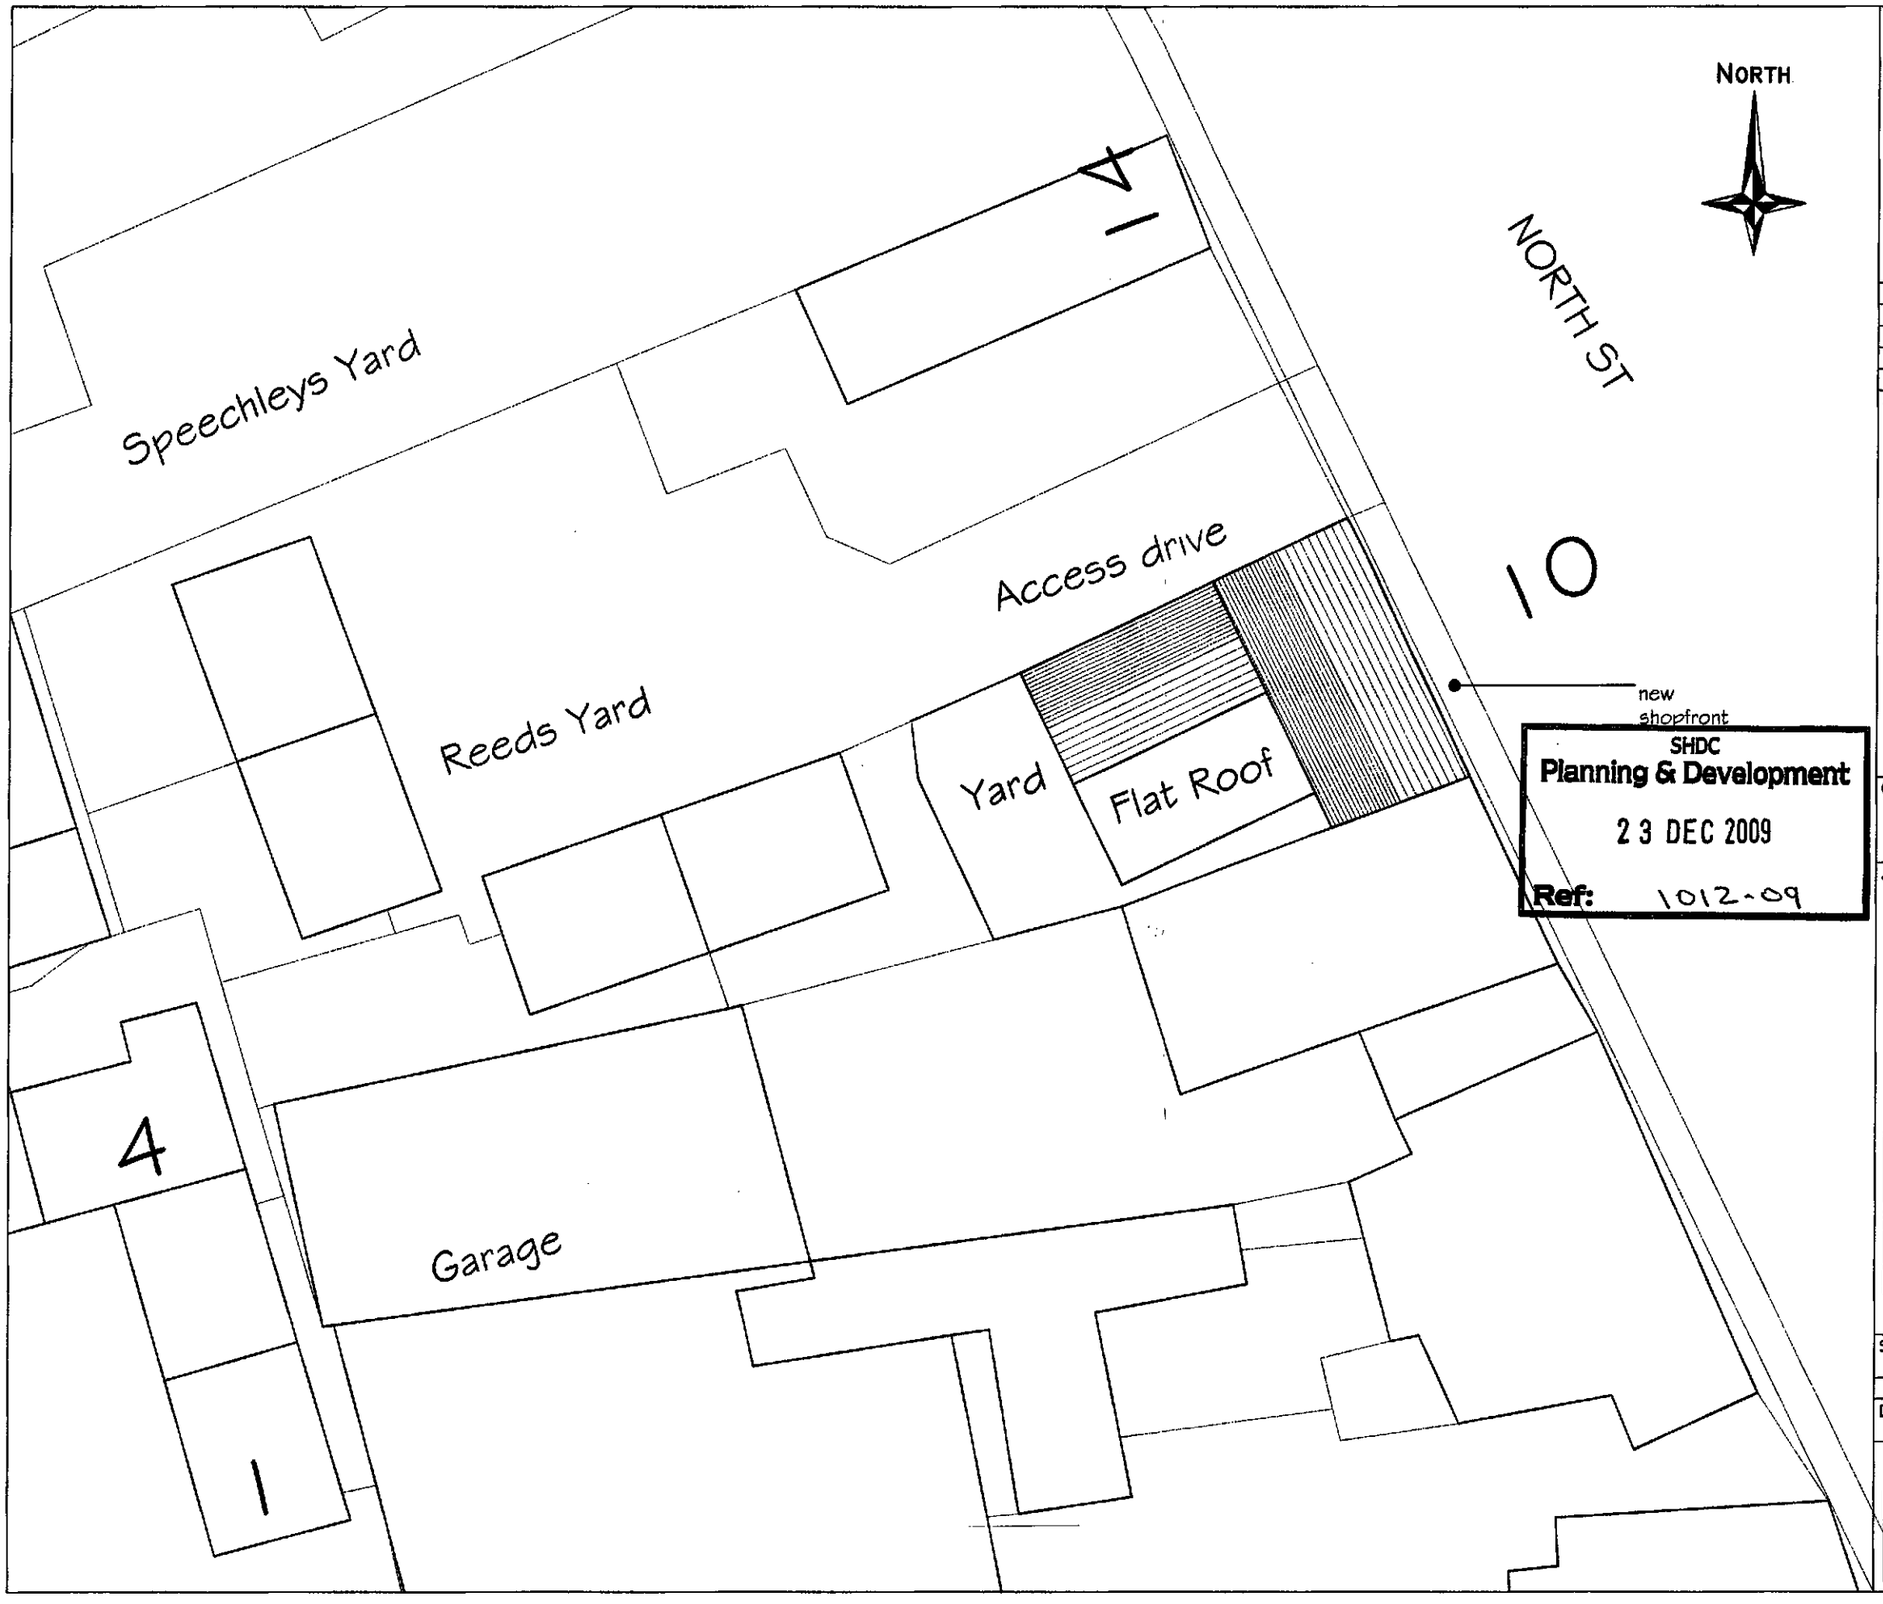


SHDC
Planning & Development
23 DEC 2009
Ref: 1012-09

NOTES :

All dimensions must be checked on site and any discrepancies reported to architect.
Do not scale from this drawing. If in doubt ask.

——— Yard area

	Date	Revisions

© Copyright

Anderson and Glenn
Architectural and
Landscape Consultancy
Yew Tree Nurseries
Frampton West
BOSTON PE20 1RQ

Tel : 01205 724047
Fax : 01205 723792
www.andersonandglenn.com

Client
Mr B. Alcock

Job Title
10 North Street
Crowland

Drawing Title
Block Plan

Scale
1:200 @ A3

Date
December 2009

Drawn by
M. Anderson

Drg. No.
A-127-05

Rev.