

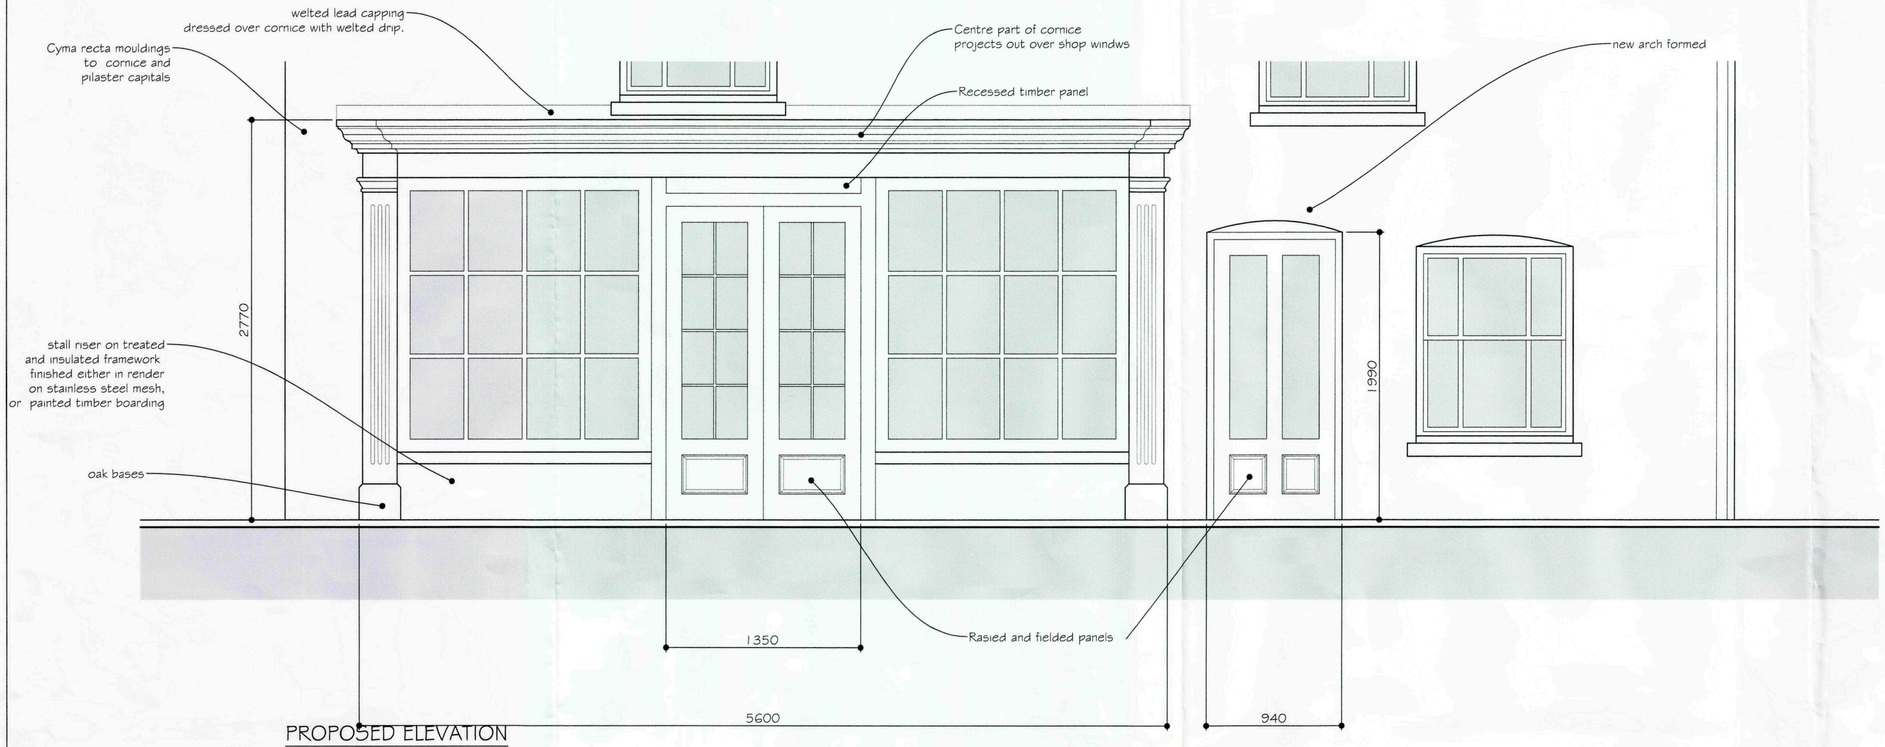


PROPOSED ELEVATION

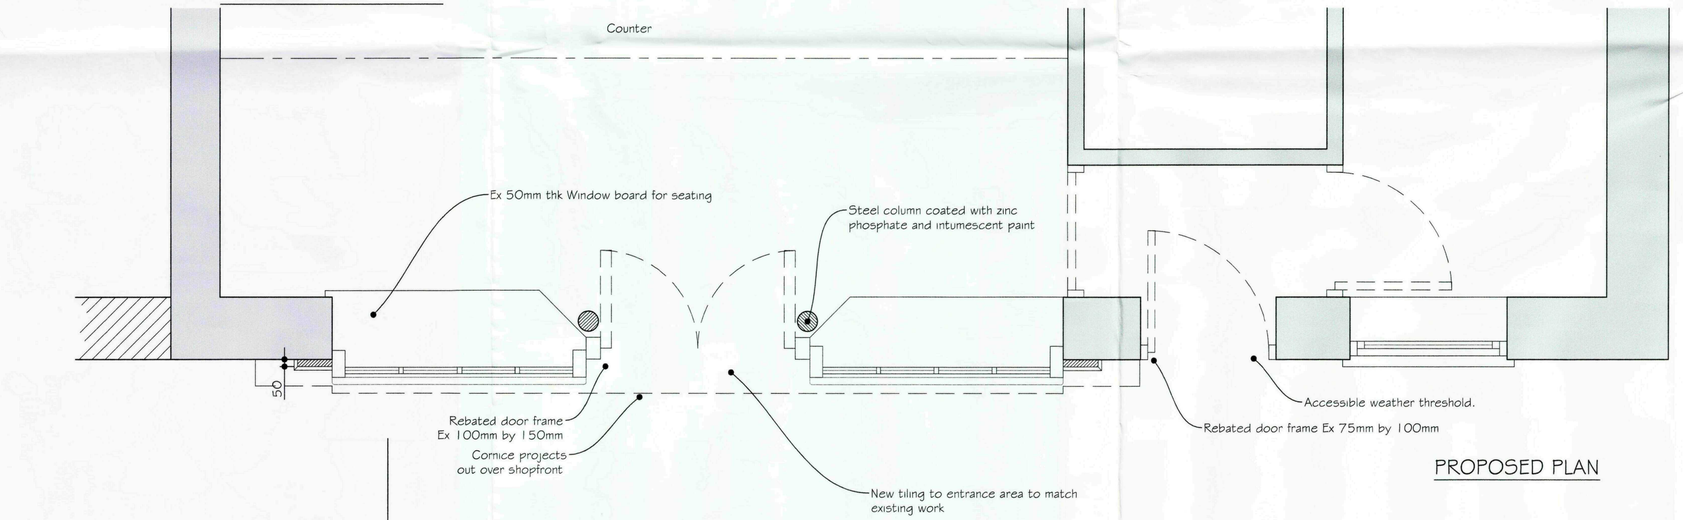

PROPOSED PLAN

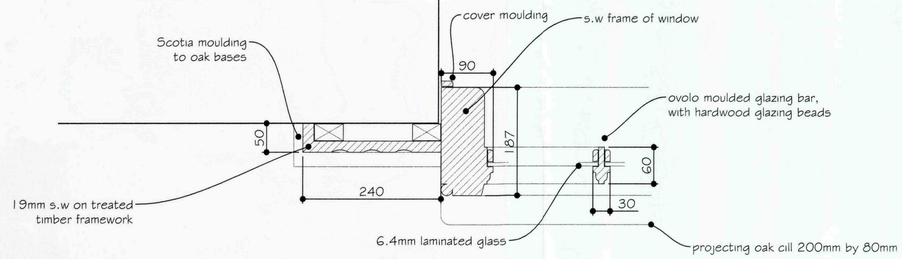

PROPOSED DETAIL OF GLAZING BAR AND PILASTER AT 1 : 5

SHDC
Planning & Development
23 DEC 2009
Ref: 1012-09

NOTES :

All dimensions must be checked on site and any discrepancies reported to architect. Do not scale from this drawing. If in doubt ask.

0m 0.4m 0.8m 1.2m 1.6m

Scale

Doors have bottom rails of Ex 63mm by 225mm, stiles, mid and upper rails are Ex 63mm by 140mm.

Date	Revisions

© Copyright

Anderson and Glenn
Architectural and Landscape Consultancy
Yew Tree Nurseries
Frampton West
BOSTON PE20 1RQ

Tel : 01205 724047
Fax : 01205 723792
www.andersonandglenn.com

Client
Mr B. Alcok

Job Title
10 North Street
Crowland

Drawing Title
Proposed Details

Scale
1:20 @ A1

Date
Dec 2008

Drawn by
M. Anderson

Drg. No.
A/127/04

Rev.