




PROPOSED SHOP DOORS

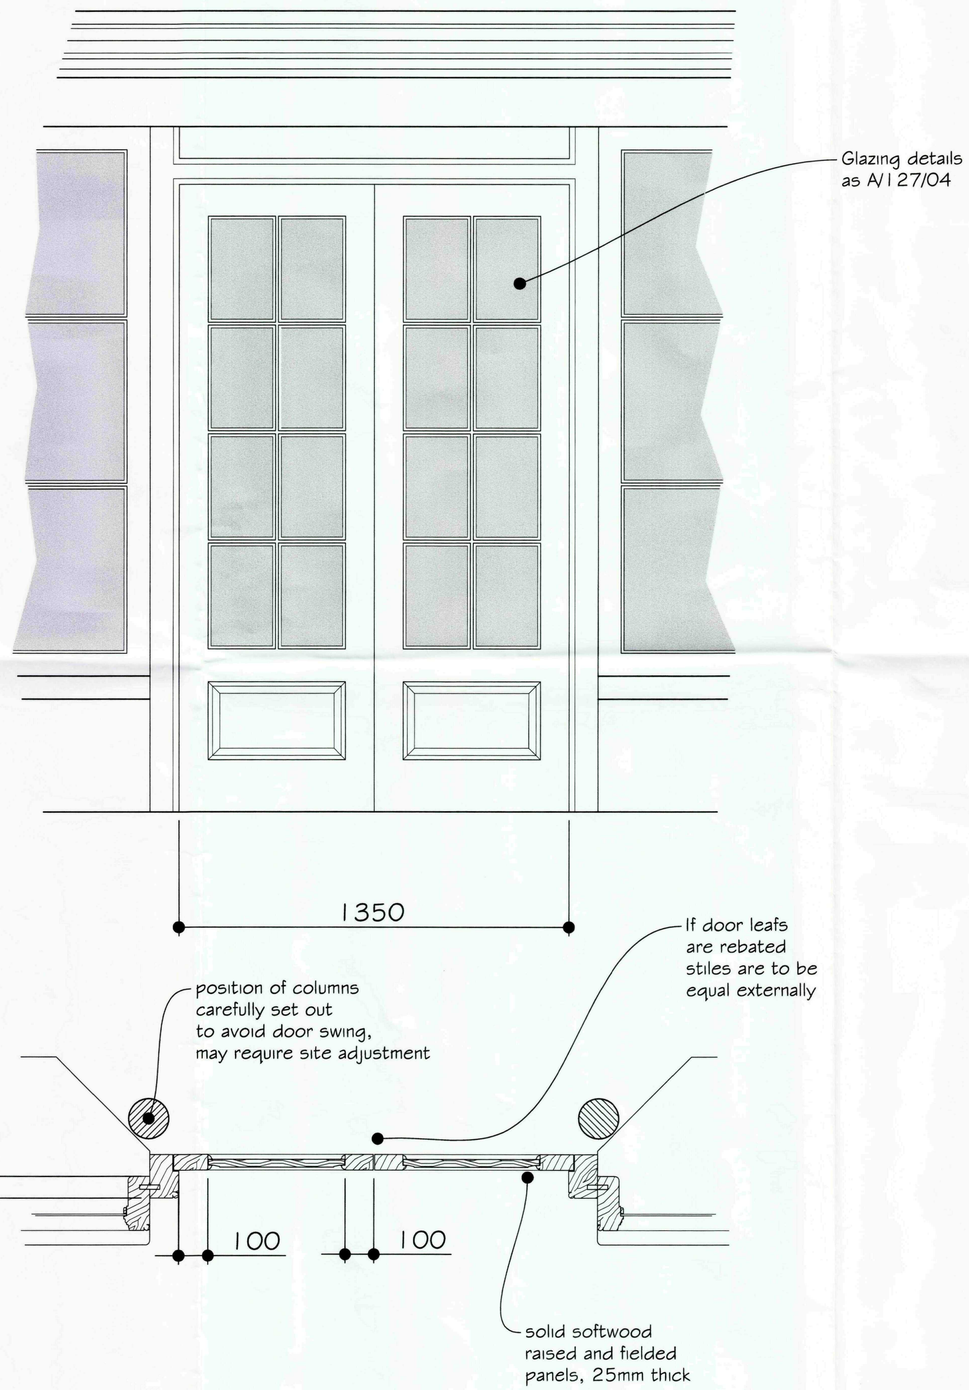

Panel at 1 : 5

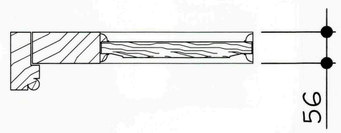

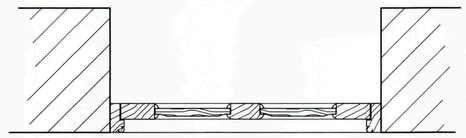

PROPOSED CAFE DOOR

NOTES :

All dimensions must be checked on site and any discrepancies reported to architect.
Do not scale from this drawing. If in doubt ask.

	Date	Revisions

© Copyright

Anderson and Glenn
Architectural and
Landscape Consultancy
Yew Tree Nurseries
Frampton West
BOSTON PE20 1RQ

Tel : 01205 724047
Fax : 01205 723792
www.andersonandglenn.com

Client
Mr B. Alcock

PLANNING & DEVELOPMENT
26 JAN 2010

Job Title
10 North Street
Crowland

Drawing Title
Proposed
Door Details


Scale
1:10 @ A1

Date
Jan.2010


Drawn by
M. Anderson

Drg. No.
A/127/07


Rev.

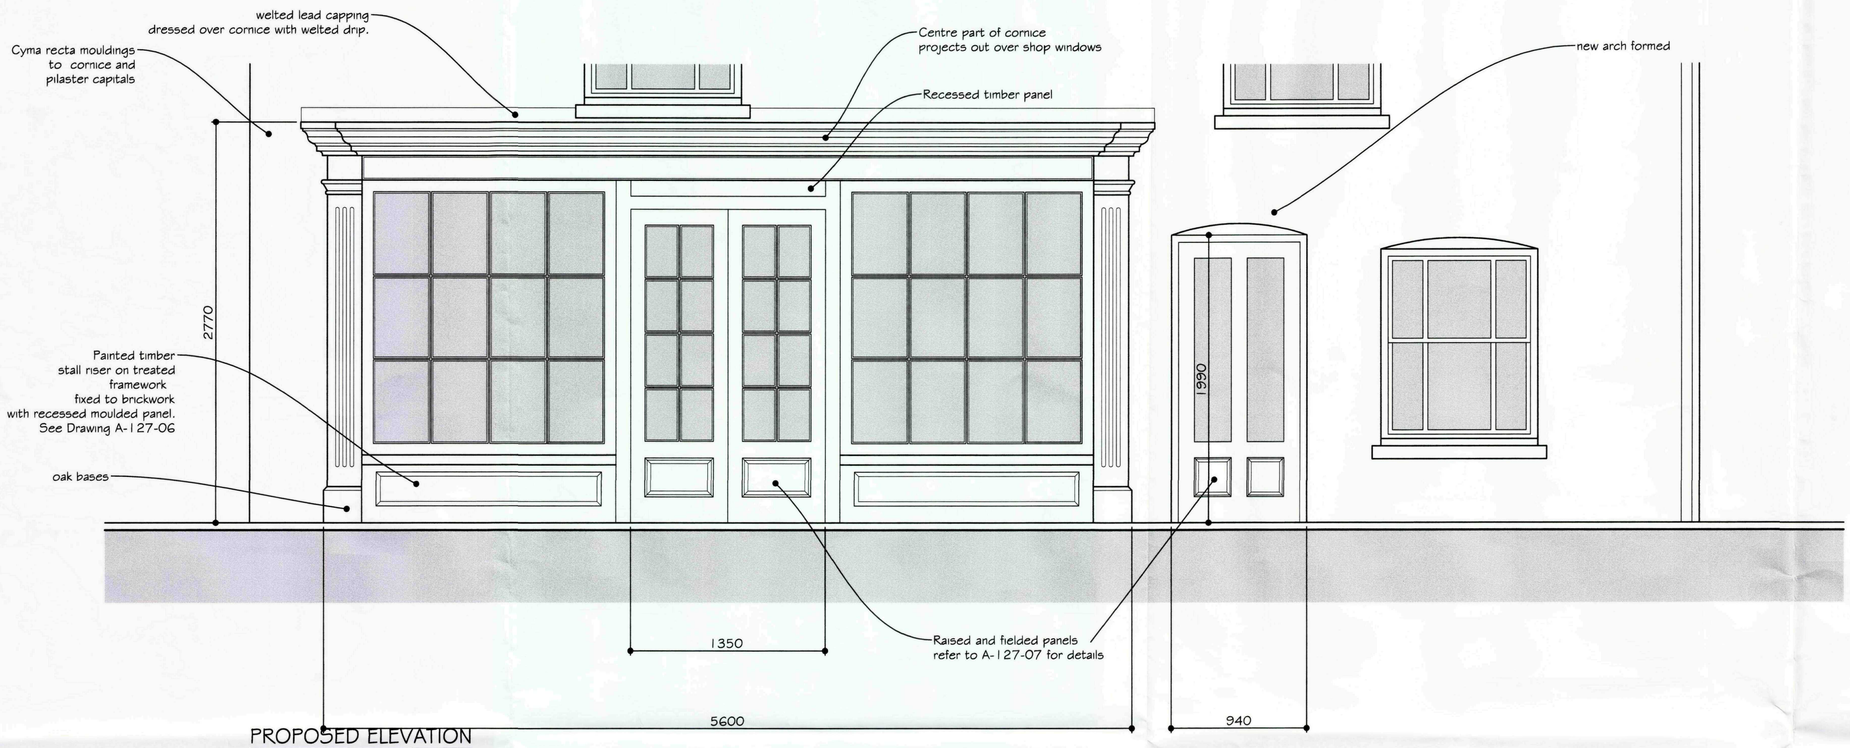

PROPOSED ELEVATION

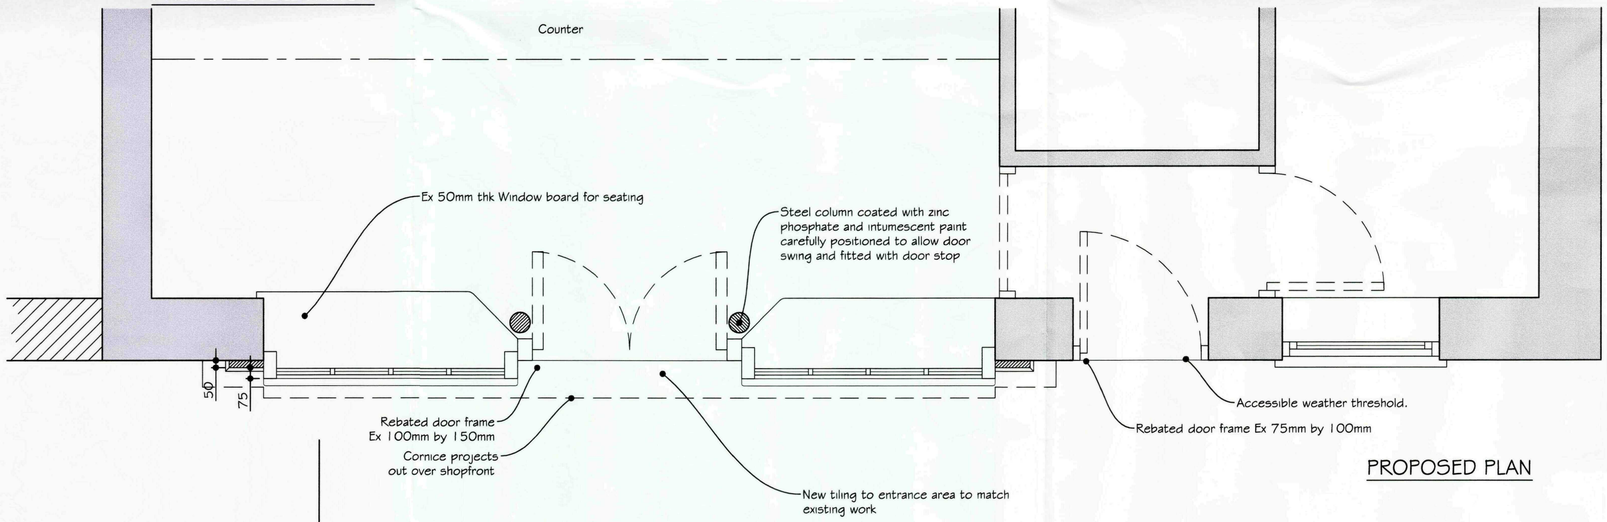

PROPOSED PLAN

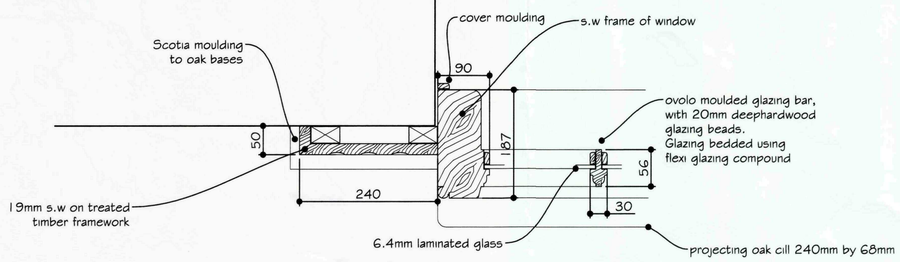

PROPOSED DETAIL OF GLAZING BAR AND PILASTER AT 1 : 5

NOTES :

All dimensions must be checked on site and any discrepancies reported to architect. Do not scale from this drawing. If in doubt ask.

0m 0.4m 0.8m 1.2m 1.6m

Scale

Doors have bottom rails of Ex 63mm by 225mm, stiles, mid and upper rails are Ex 63mm by 140mm.

All joinery to be fully morticed and tenoned and all joints to be neatly scribed not routed.

A	Jan 2010	Additional notes, minor changes
	Date	Revisions

© Copyright

Anderson and Glenn
Architectural and Landscape Consultancy
Yew Tree Nurseries
Frampton West
BOSTON PE20 1RQ

Tel : 01205 724047
Fax : 01205 723792
www.andersonandglenn.com

Client
Mr B. Alcok

Job Title
10 North Street
Crowland

PLANNING & DEVELOPMENT
26 JAN 2010

Drawing Title
Proposed Details


Scale
1:20 @ A1

Date
Dec 2008


Drawn by
M. Anderson

Drg. No.
A/127/04

Rev.
A

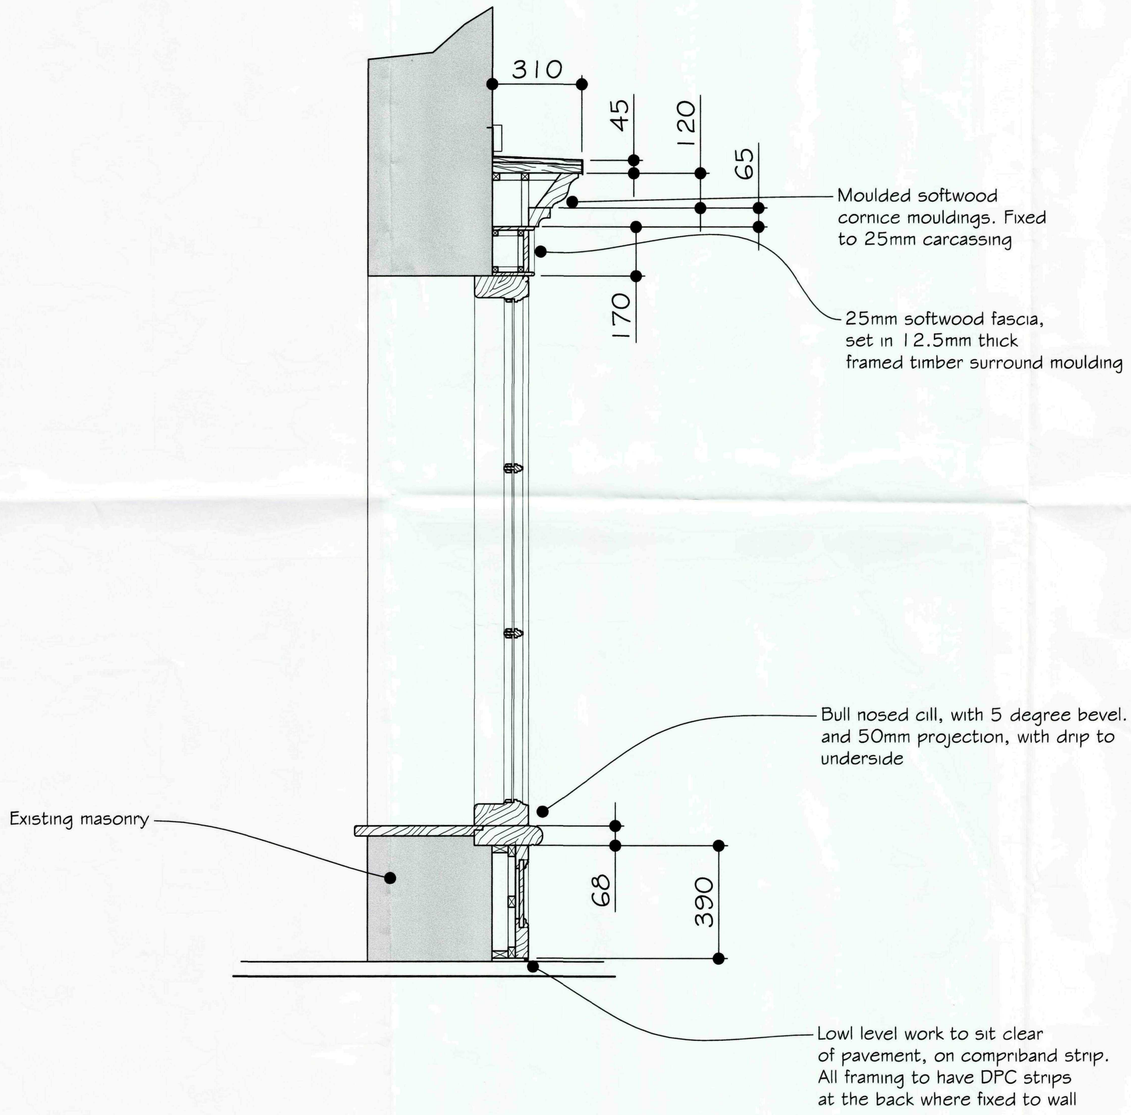

PROPOSED CROSS SECTION

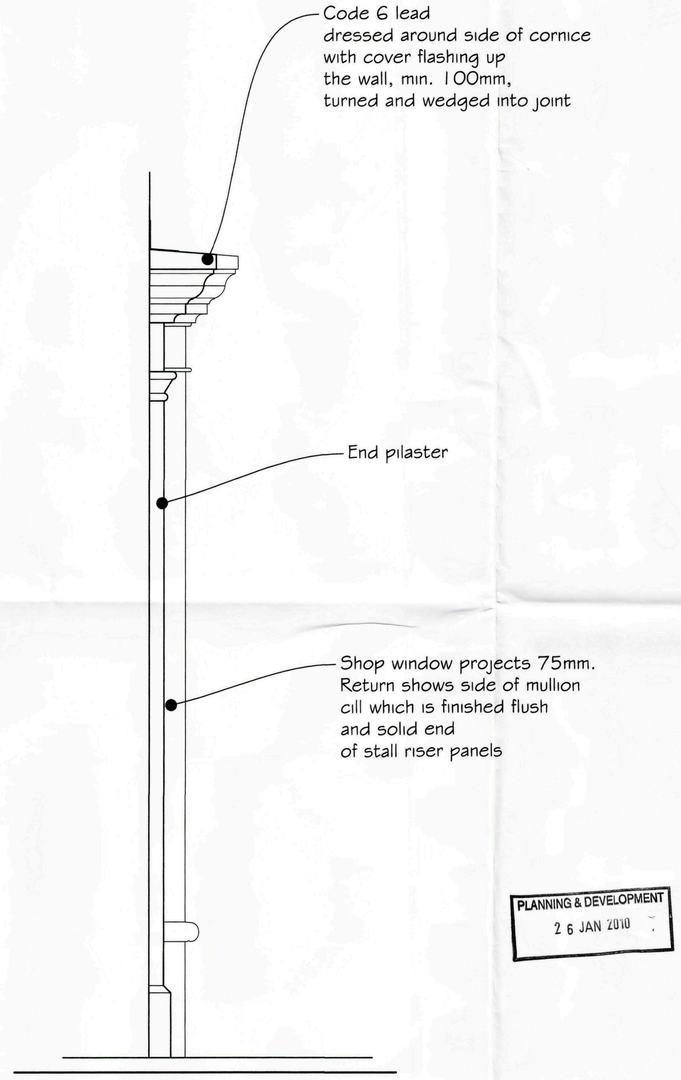

PROPOSED SIDE ELEVATION

PLANNING & DEVELOPMENT
26 JAN 2010

NOTES :

All dimensions must be checked on site and any discrepancies reported to architect.
Do not scale from this drawing. If in doubt ask.

Date	Revisions

© Copyright

Anderson and Glenn
Architectural and Landscape Consultancy
Yew Tree Nurseries
Frampton West
BOSTON PE20 1RQ

Tel : 01205 724047
Fax : 01205 723792
www.andersonandglenn.com

Client: Mr. B. Alcock

Job Title: 10 North Street, Crowland

Drawing Title: Shopfront Details

Scale: 1:10 @ A1

Date: January 2010 | Drawn by: M. Anderson

Drg. No.: A/127/06 | Rev.: