

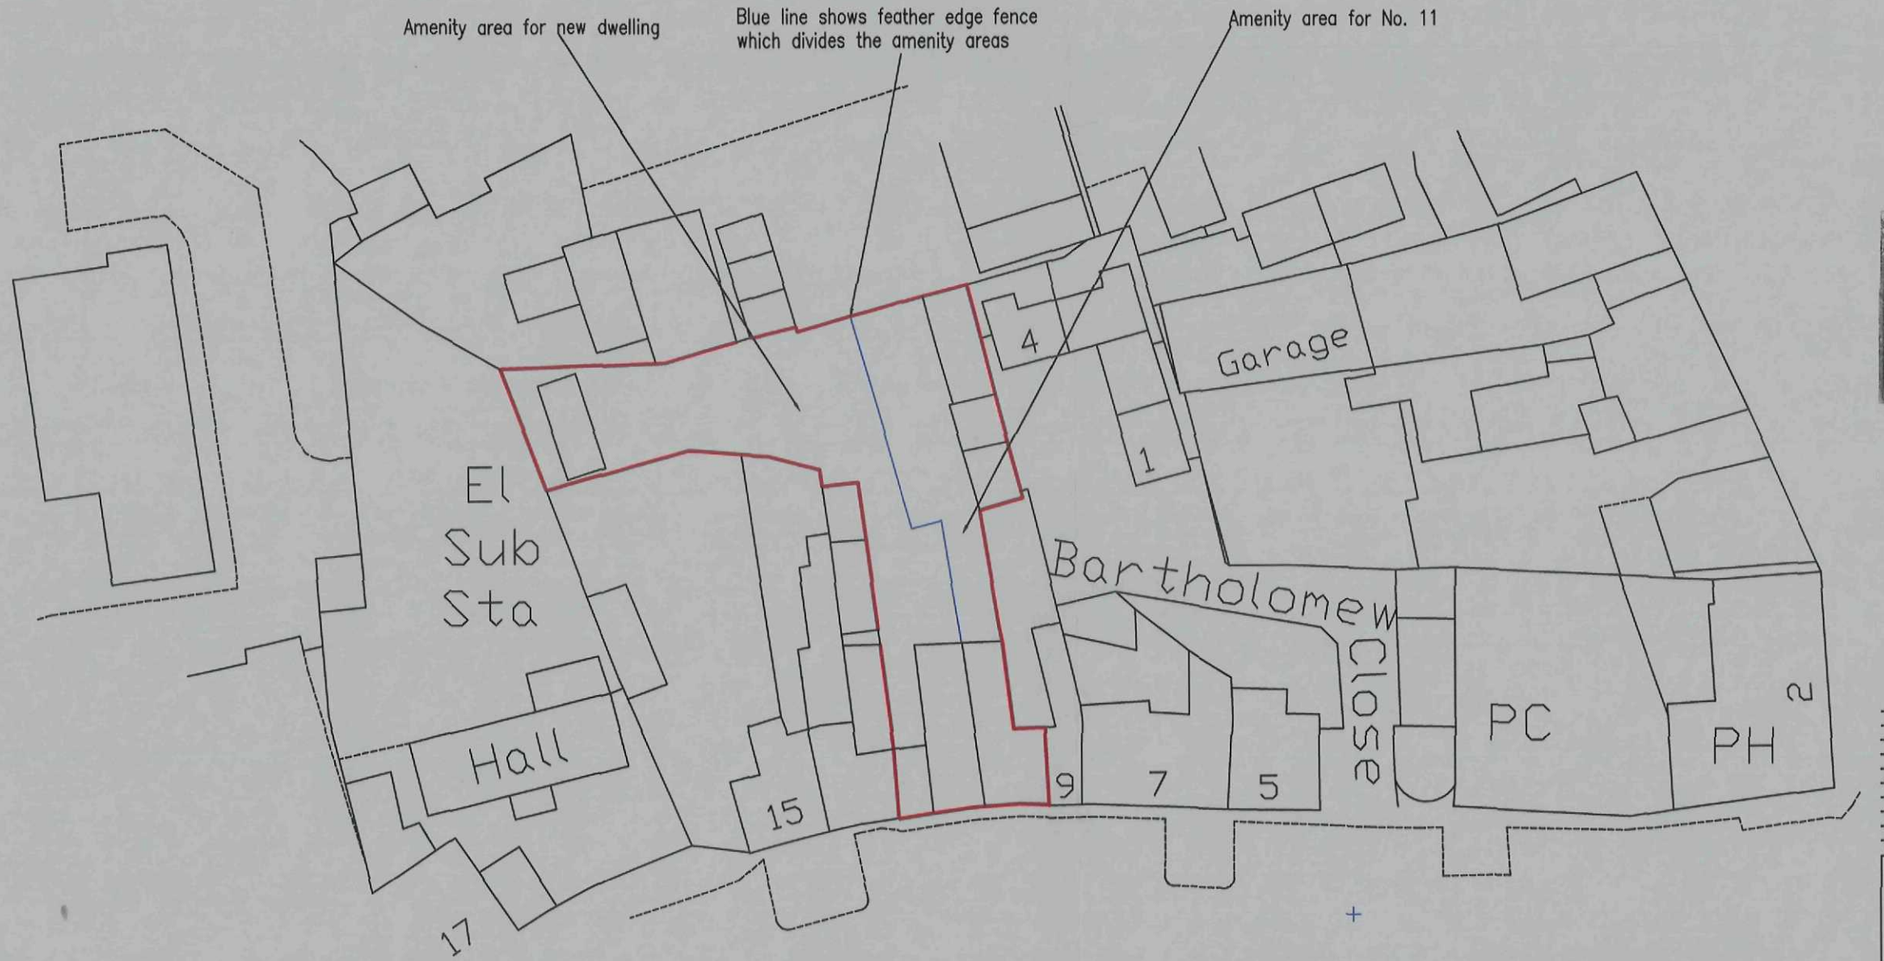


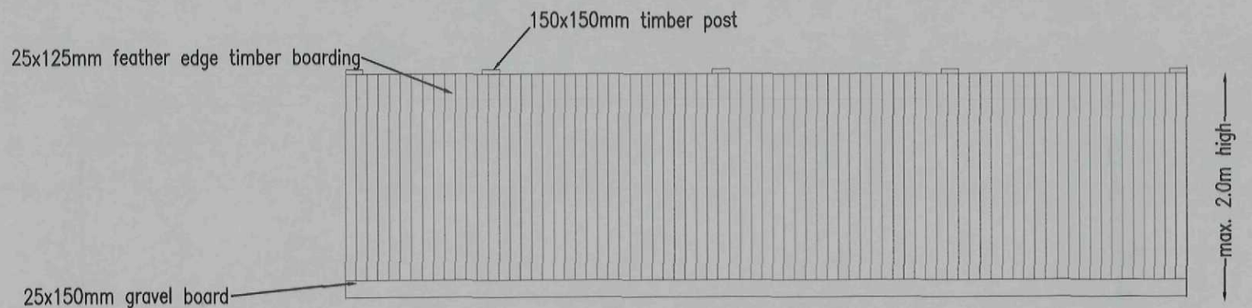

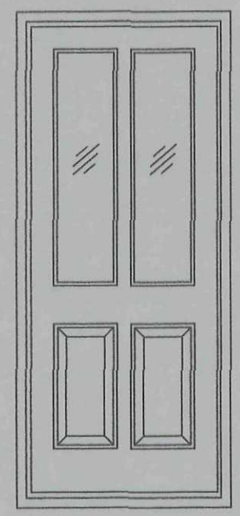

ELEVATION OF DOOR 1:25

SHDC
Planning & Development
- 7 DEC 2010
Ref: 1016-10

WENMAN DESIGN SOLUTIONS Ltd.
2 Austendyke Road
Weston Hills
Spalding
Lincs. PE12 6BX
Tel : 01775 724171
Fax : 01775 720445
Mobile : 0784 1718457
enquiries@wenmandesignsolutions.co.uk

Project:
CONDITION COMPLIANCE FOR H02/0196/09

Client: MR & MRS BRADLEY
11 WEST STREET
CROWLAND

DRAWING:
PROPOSED EXTERNAL DOOR (COND 2)
PROPOSED BOUNDARY TREATMENT & AMENITY SPACE (COND 3)

DRAWING N°:	DATE:
WEN/1400/10/00	NOVEMBER 2010
DRAWN BY: RW	SCALES: 1:50 1:25 1:500