
Wyevale Property Review
Crowland

STRUTT & PARKER

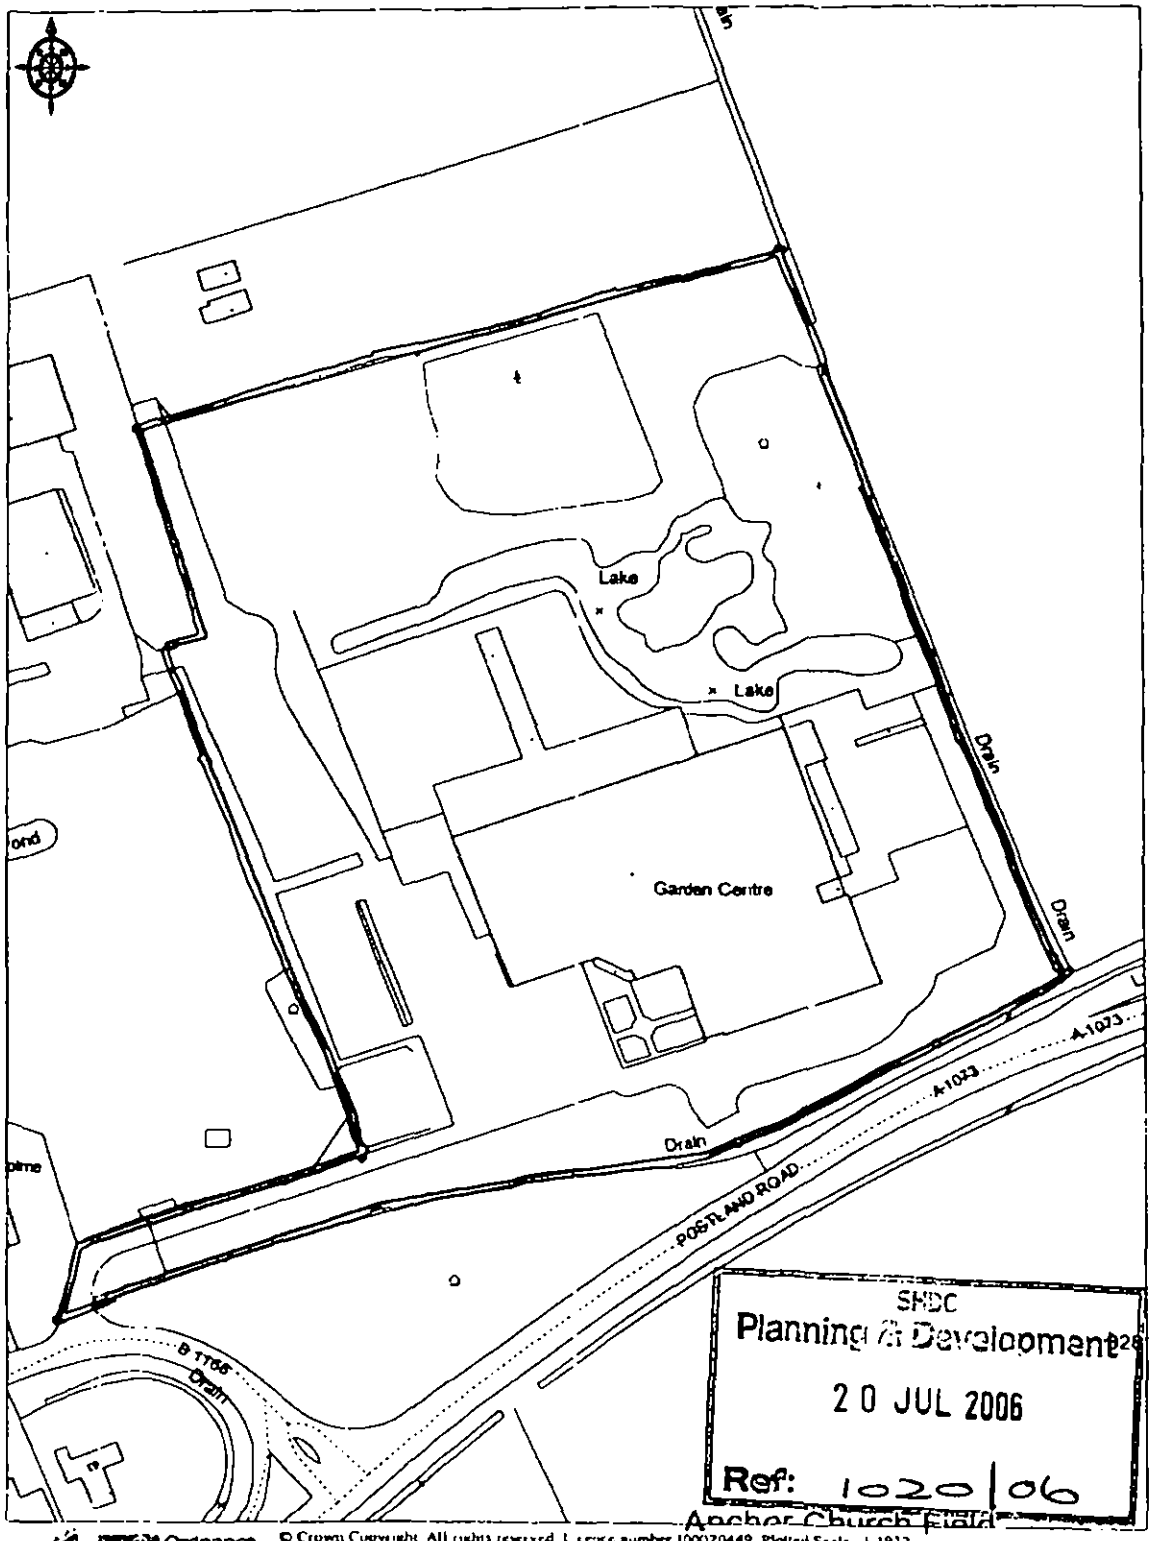

SHDC
Planning & Development
20 JUL 2006
Ref: 1020/06

© Crown Copyright. All rights reserved. Licence number 100020449. Plotted Scale - 1:1932

For indicative purposes only
Not to Scale
June 2005




DETERMINED
PLAN
50031

compost

storage yard and skips

aquatics outdoor area

outdoor seating area

SEE SEPERATE DRAWING FOR SHOP DETAILS

ANGLIAN WINDOWS FRANCHISE AREA 5'170 sq.feet

STATION AREA

A1073

MAIN TRACK

TRACK OVER BRIDGE.


Planning Department
20 JUL 2006
Ref: 1025/06

PROPOSED MINIATURE RAILWAY (7¼" GAUGE)
FOR WYEVALE GARDEN CENTRES plc.
AND MR J.D. OSWALD.

DETERMINED PLAN

Wyevale Property Review
Crowland

STRUTT & PARKER

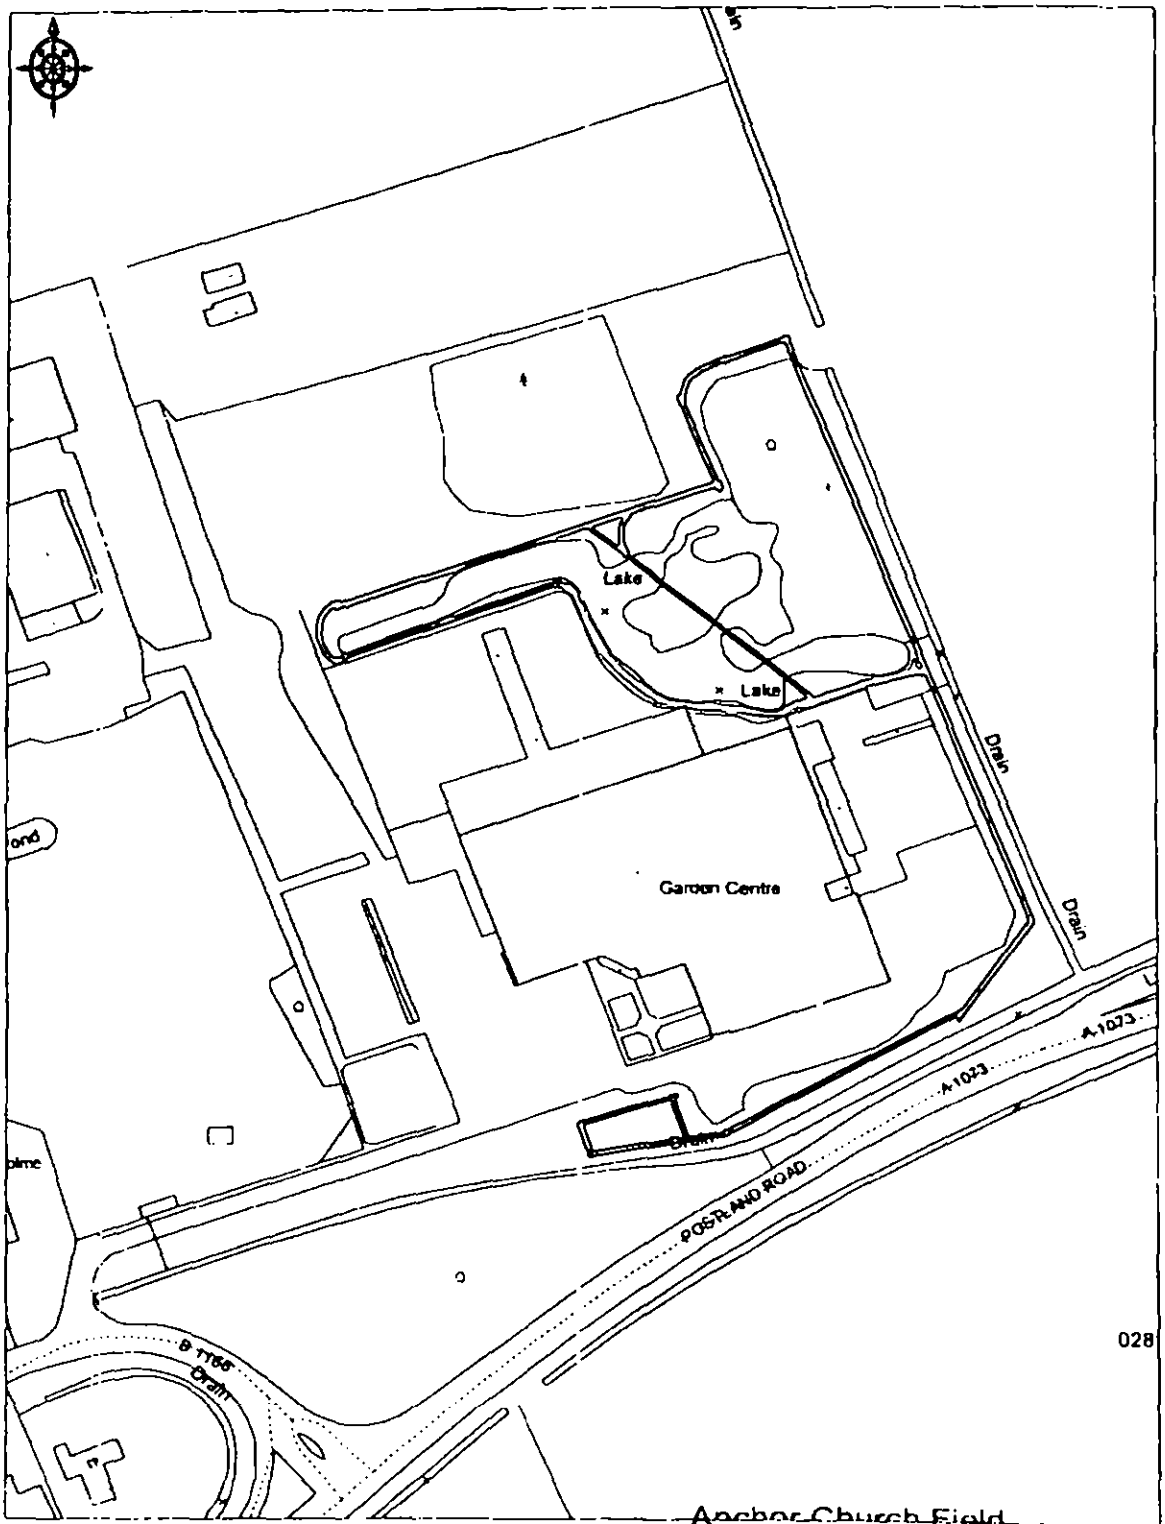


OS Ordnance Survey © Crown Copyright. All rights reserved. Licence number 100020449 Plotted Scale - 1:1932

For indicative purposes only
Not to Scale
June 2005

DETERMINED PLAN

25/8/06

SHDC
Planning & Development
20 JUL 2006
Ref: 1020/06

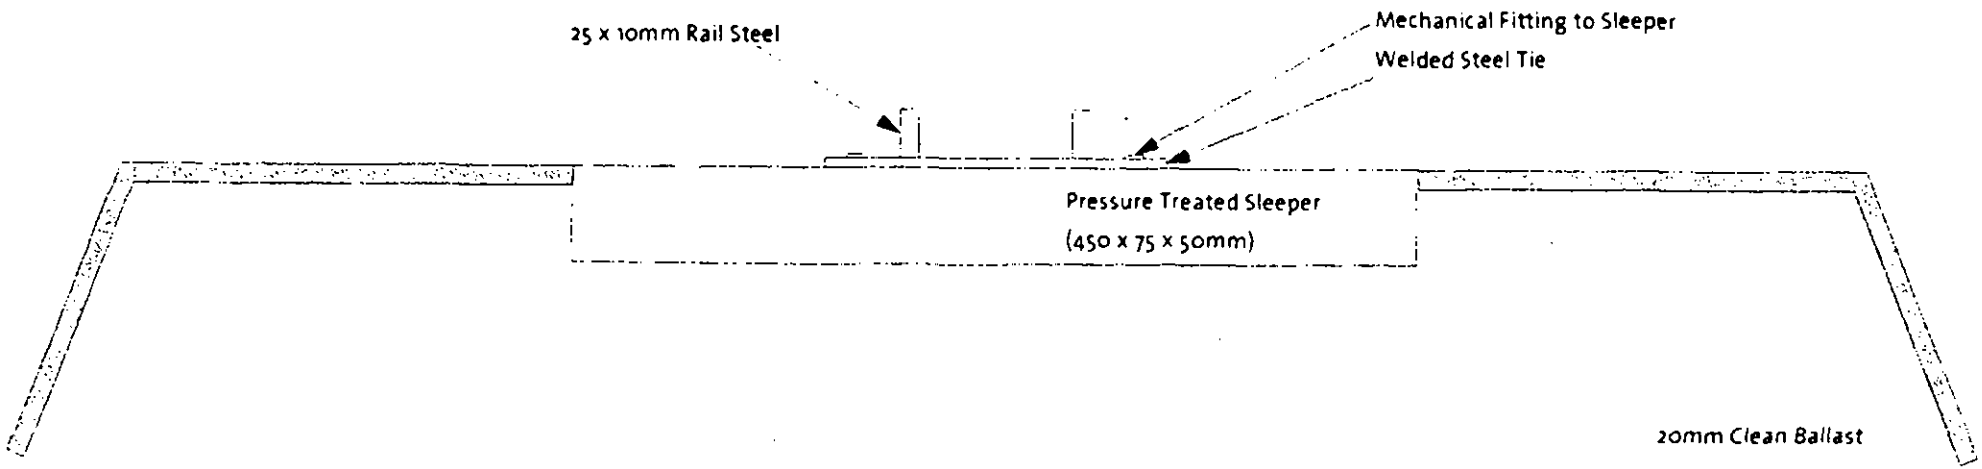


DETERMINED
PLAN

Scale 1:4

7'4" Gauge Track Section

SHDC
Planning & Development
20 JUL 2006
Ref: 1020/06

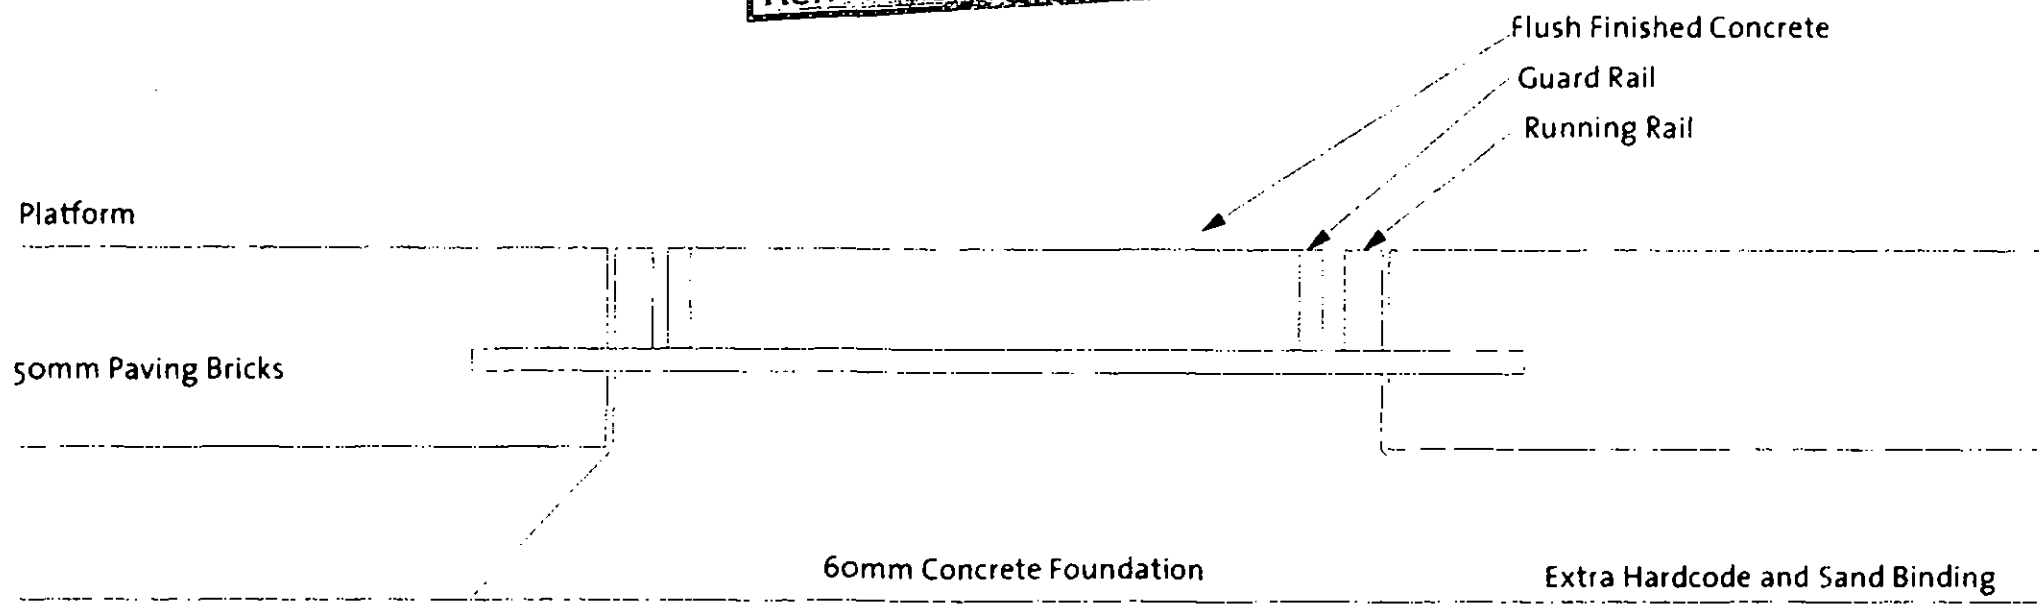

DETERMINED
PLAN

Scale 1:2

Section through Platform and Track