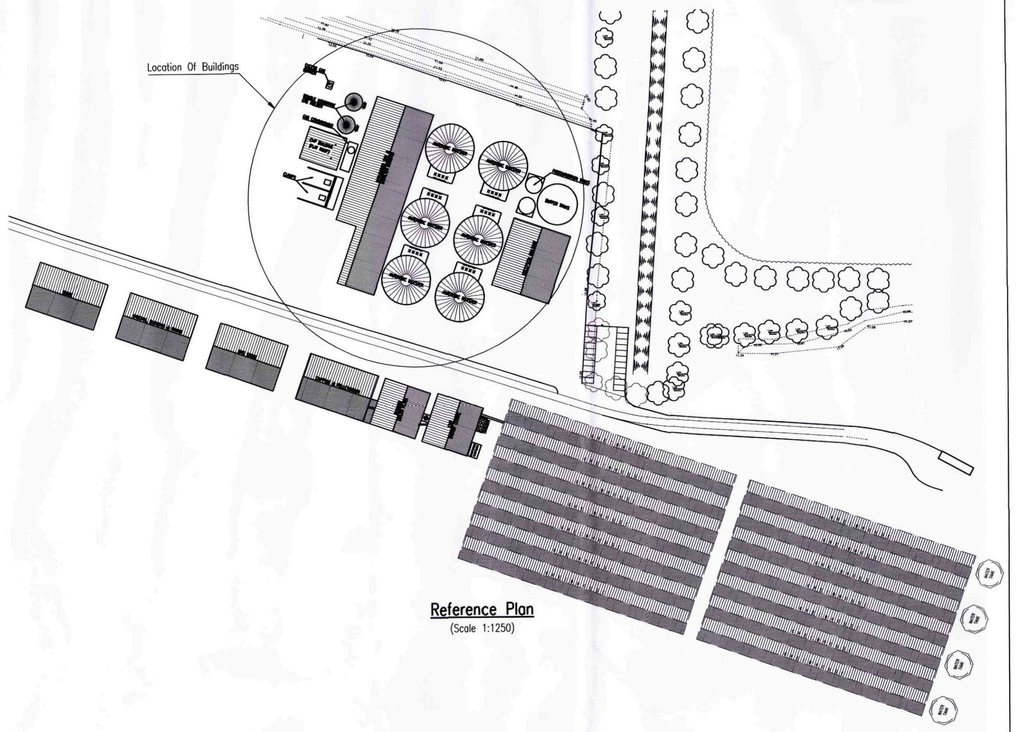
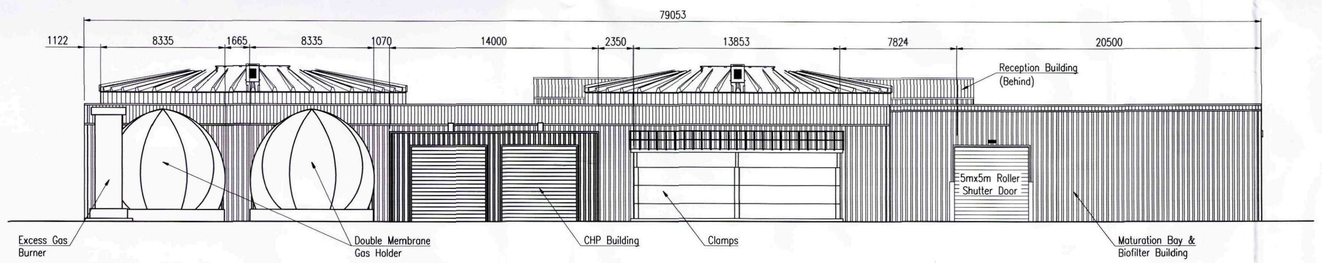


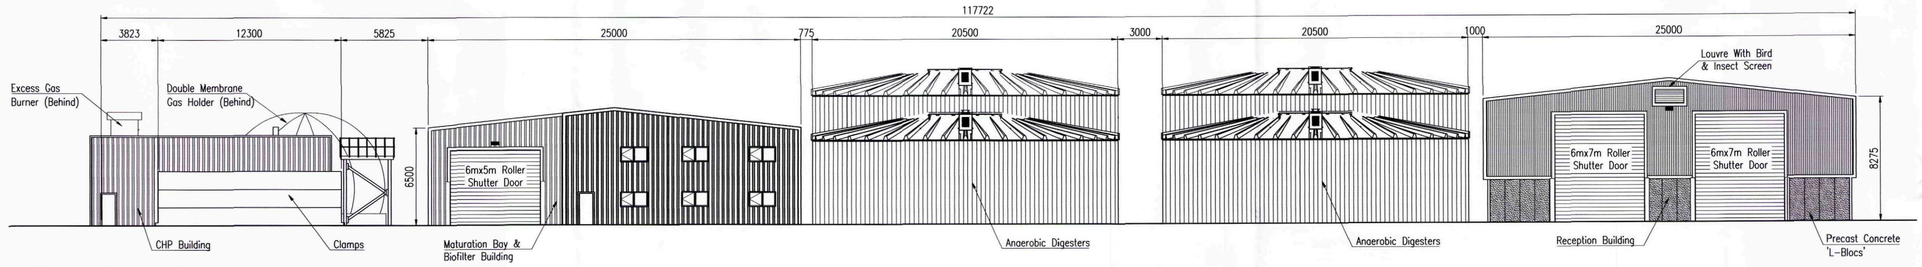

## Proposed Eastern Elevation
(Scale 1:200)




## Reference Plan
(Scale 1:1250)




## Proposed Western Elevation
(Scale 1:200)




## Proposed Southern Elevation
(Scale 1:200)

SHDC
Planning & Development
30 DEC 2011
Ref: 1025-11

| Rev | Date | Remarks |
|---|---|---|
| A | 18/11/11 | Drawing Generally Updated. |

Status: **PLANNING**


SIDEBOTTOM RICHARDSON CHENG LTD
CONSULTING STRUCTURAL AND CIVIL ENGINEERS
15 High Street, Spalding, Lincs. PE11 1TW
Tel: 01775 712660
Fax: 01775 712635
Email: src@srcltd.com


Project: **Proposed Anaerobic Digestion Plant, Decoy Farm, Crowland, Lincs For Organic Recycling Ltd.**

Title: **'Adgen Energy Scheme'**

**Proposed Plan & Elevations To Main Buildings**

| | | | |
|---|---|---|---|
| Date | Nov 2011 | Scale | As Shown @A1 |
| Drawn | AS | Checked | SRC |
| Design | SRC | File Name | 36611-05 |

**DRG No. 36611/05** Rev **A**

DETAILS ON THIS DRAWING ARE COPYRIGHT OF SIDEBOTTOM RICHARDSON CHENG LIMITED. THIS IS A CONFIDENTIAL DOCUMENT AND MUST NOT BE COPIED, USED OR DIVULGED IN ANY WAY WITHOUT PRIOR WRITTEN CONSENT