




Proposed Northern Elevation
(Scale 1:100)

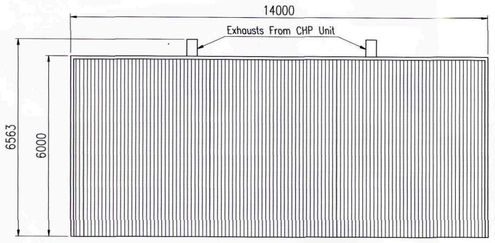


Proposed Eastern Elevation
(Scale 1:100)

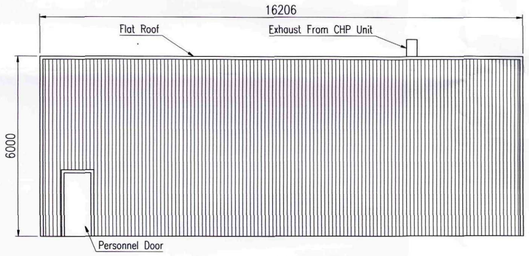


Proposed Southern Elevation
(Scale 1:100)

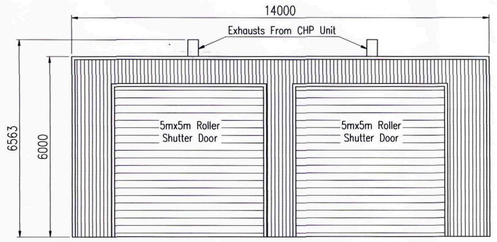


Proposed Western Elevation
(Scale 1:100)

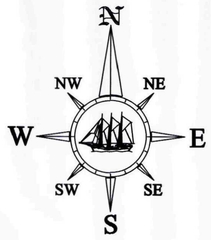

External Cladding	Colour
Insulated Plastic Coated Steel	- Goosewing Grey
Gutters And Flashing	- Merlin Grey
Doors	- Goosewing Grey

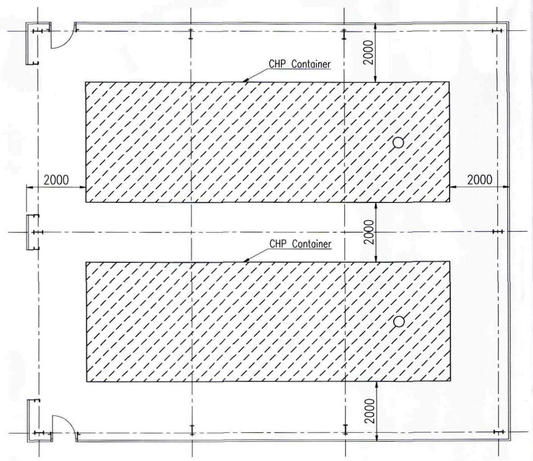

Internal Layout
(Scale 1:100)
Area On Plan = 226.88m²

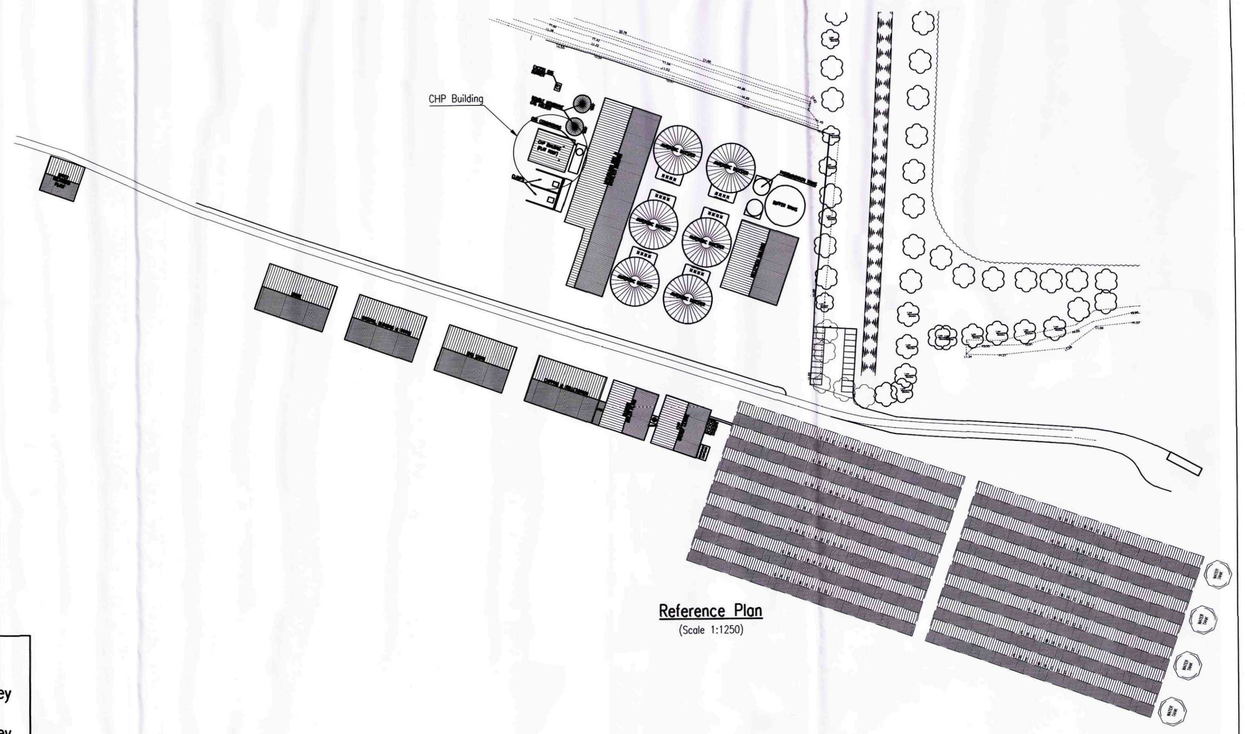

Reference Plan
(Scale 1:1250)

SHDC
Planning & Development
30 DEC 2011
Ref: 1025.11

Rev	Date	Remarks

Status: PLANNING

SRC SIDEBOTTOM RICHARDSON CHENG LTD
CONSULTING STRUCTURAL AND CIVIL ENGINEERS
15 High Street, Spalding, Lincs. PE11 1TW
Tel: 01775 712880
Fax: 01775 712805
Email: src@srcltd.com

Project: Proposed Anaerobic Digestion Plant, Decoy Farm, Crowland, Lincs For Organic Recycling Ltd.

Title: 'Adgen Energy Scheme'

Proposed Plan & Elevations To CHP Building

Date	Nov 2011	Scale	As Shown @A1
Drawn	AS	Checked	SRC
Design	SRC	File Name	36611-16

DRG No. 36611/16 Rev -

DETAILS ON THIS DRAWING ARE COPYRIGHT OF SIDEBOTTOM RICHARDSON CHENG LIMITED THIS IS A CONFIDENTIAL DOCUMENT AND MUST NOT BE COPIED, USED OR DIVULGED IN ANY WAY WITHOUT PRIOR WRITTEN CONSENT