

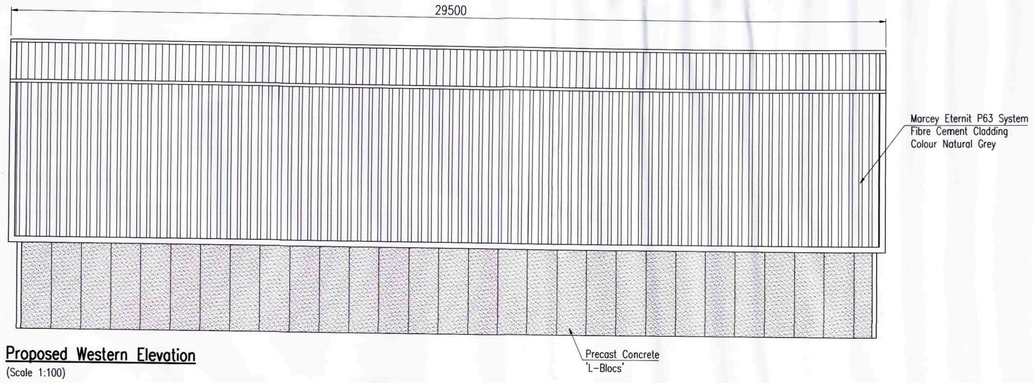



Proposed Western Elevation
(Scale 1:100)

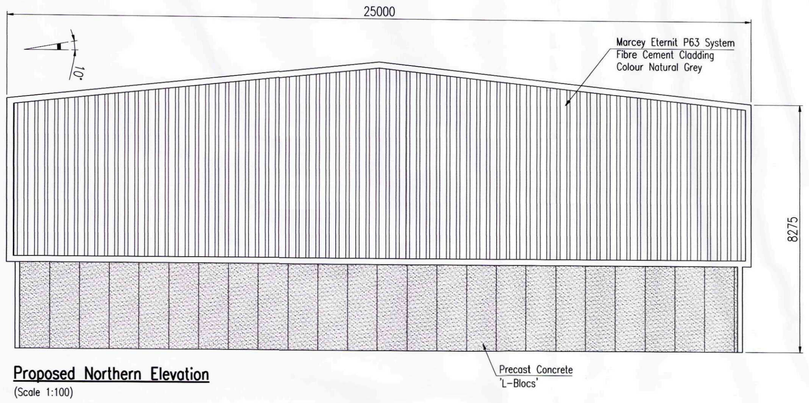


Proposed Northern Elevation
(Scale 1:100)

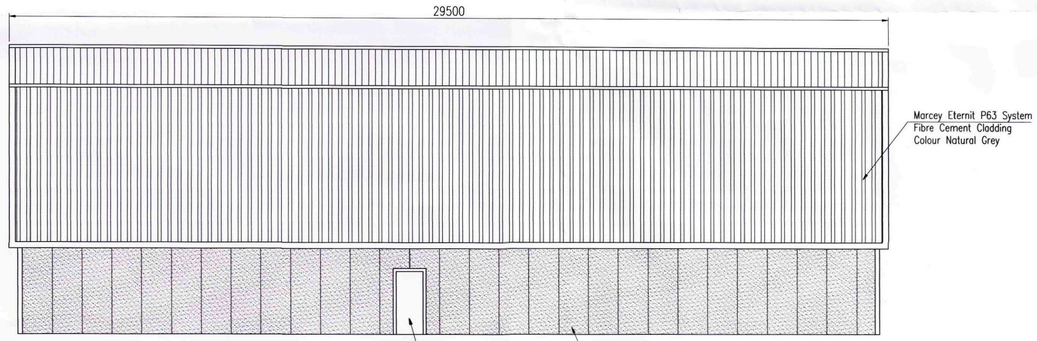


Proposed Eastern Elevation
(Scale 1:100)

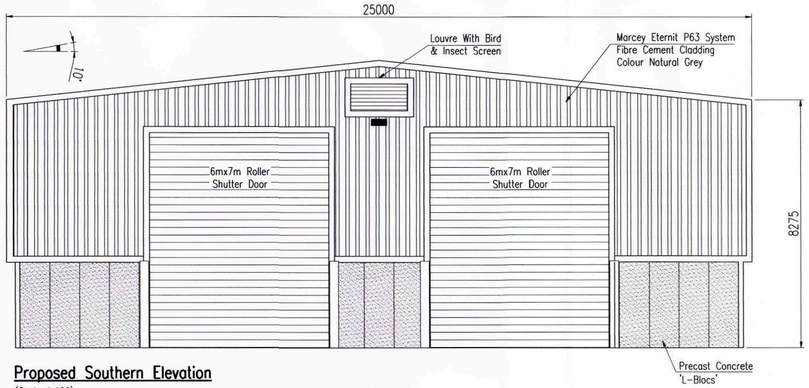


Proposed Southern Elevation
(Scale 1:100)

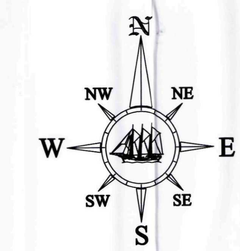

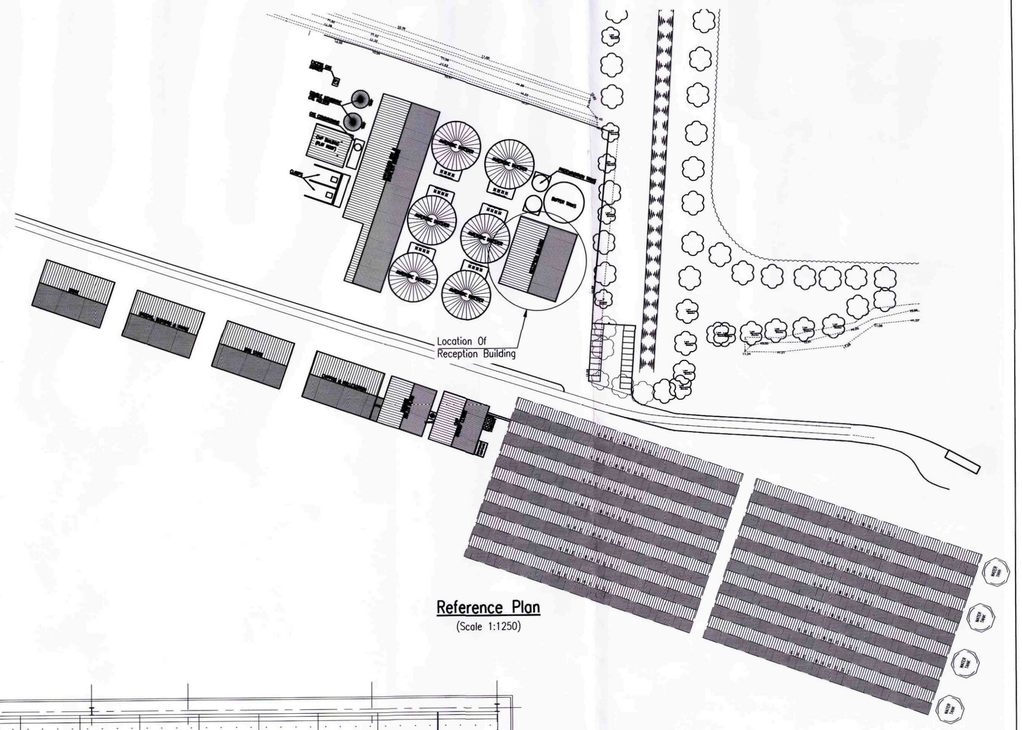

Reference Plan
(Scale 1:1250)

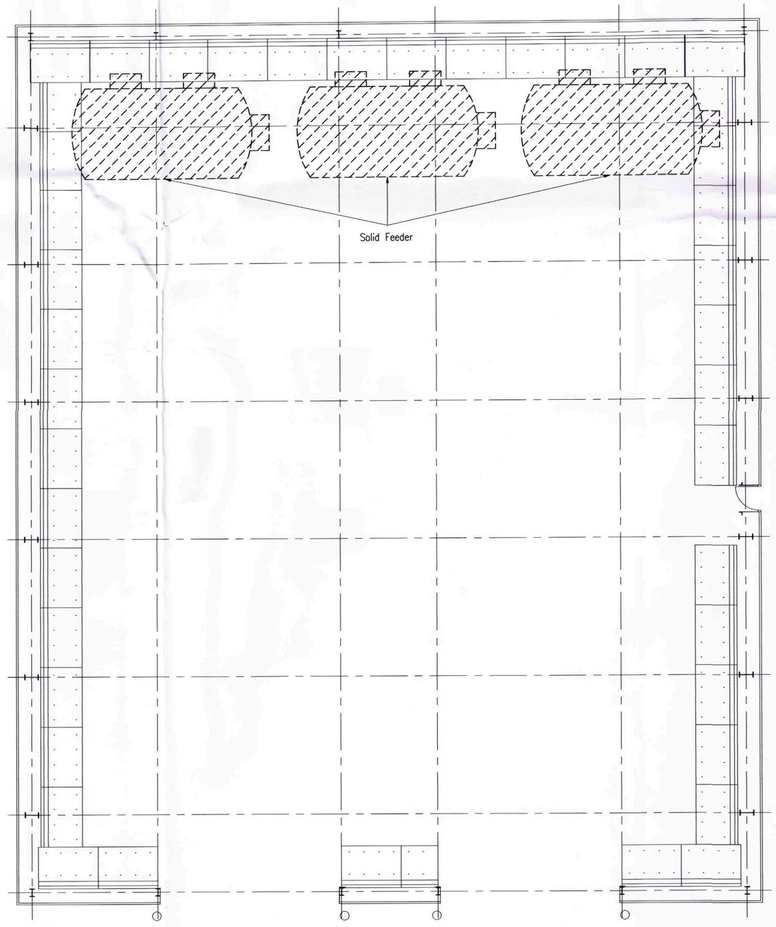

Internal Layout
(Scale 1:100)
Area On Plan = 737.5m²

SHDC
Planning & Development
30 DEC 2011
Ref: 1035-11

Rev	Date	Remarks
A	18/11/11	Reference Plan Updated.

Status: **PLANNING**

SRC SIDEBOTTOM RICHARDSON CHENG LTD
CONSULTING STRUCTURAL AND CIVIL ENGINEERS
15 High Street, Spalding, Lincs. PE11 1TW
Tel: 01775 712680
Fax: 01775 712636
Email: enq@srcltd.com

Project
Proposed Anaerobic Digestion Plant, Decoy Farm, Crowland, Lincs For Organic Recycling Ltd.

Title
'Adgen Energy Scheme'

Proposed Plan & Elevations To Reception Building

Date	Nov 2011	Scale	As Shown @A1
Drawn	AS	Checked	SRC
Design	SRC	File Name	36611-06

DRG No. 36611/06 Rev A

DETAILS ON THIS DRAWING ARE COPYRIGHT OF SIDEBOTTOM RICHARDSON CHENG LIMITED THIS IS A CONFIDENTIAL DOCUMENT AND MUST NOT BE COPIED, USED OR DIVULGED IN ANY WAY WITHOUT PRIOR WRITTEN CONSENT