DETAILS ON THIS DRAWING ARE COPYRIGHT OF GLEESON MCNAMARA & PARTNERS LIMITED. THIS IS A CONFIDENTIAL DOCUMENT AND MUST NOT

EXISTING 3.0m HIGH BUND

WOODLAND TREE PLANTING AS PER PREVIOUS APPLICATION

A

MATURATION AREA

Existing Concrete Access Road

WOODLAND TREE PLANTING

NEW 3.0m HIGH BUND

Drain

Track

Drain

Track


Sluice

Sluice

St James's Drain

Drain

SHDC
Planning & Development
30 DEC 2011
Ref: 1025-11

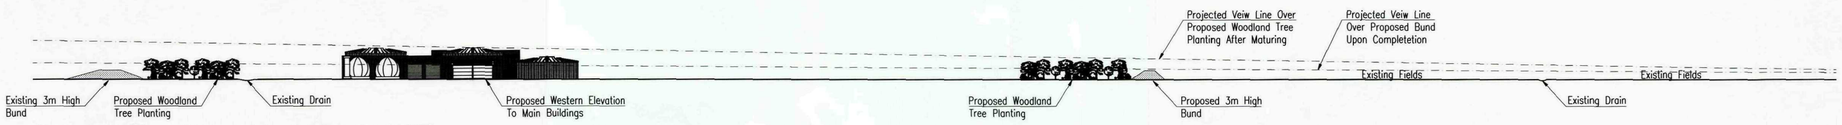

Section A-A (From Closest Veiwing Point At Old A1073)

Scale 1:1000