


DETAILS ON THIS DRAWING ARE COPYRIGHT OF SIDESOFT/ROBINSON CHENG LIMITED. THIS IS A CONFIDENTIAL DOCUMENT AND MUST NOT

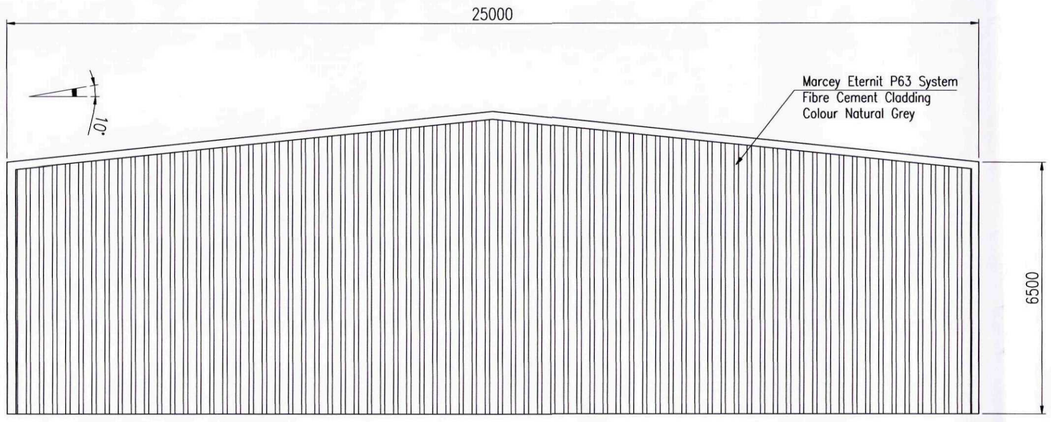


Proposed Northern Elevation
(Scale 1:100)

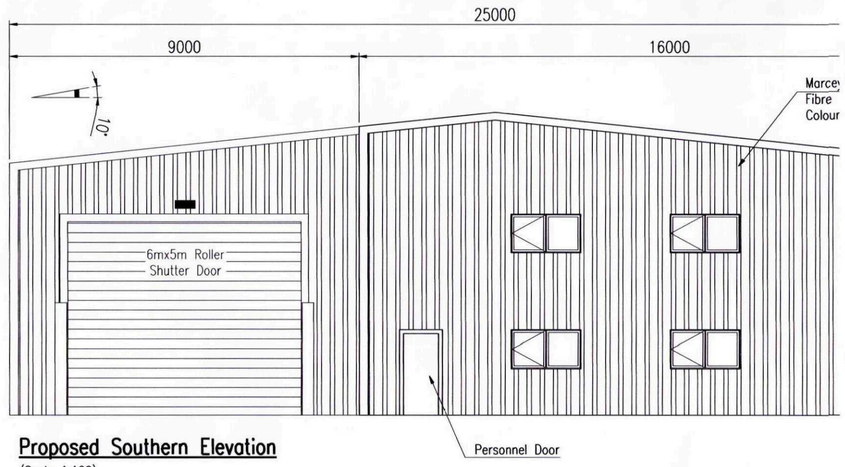


Proposed Southern Elevation
(Scale 1:100)

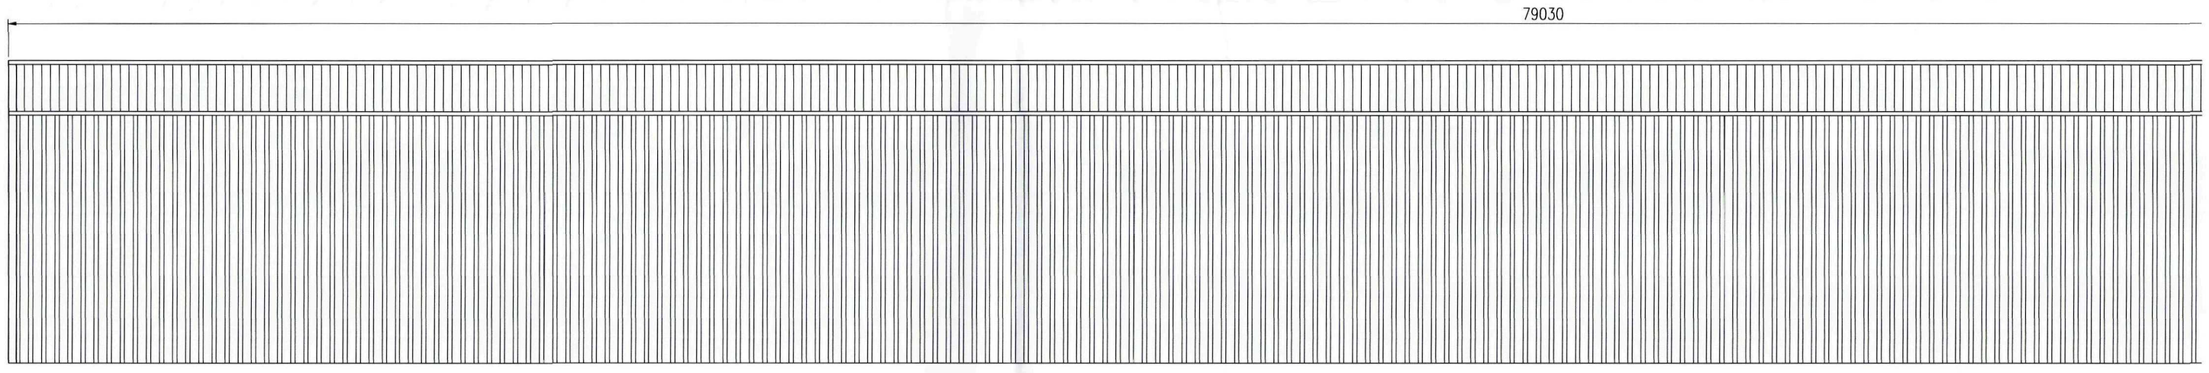

Proposed Eastern Elevation
(Scale 1:100)

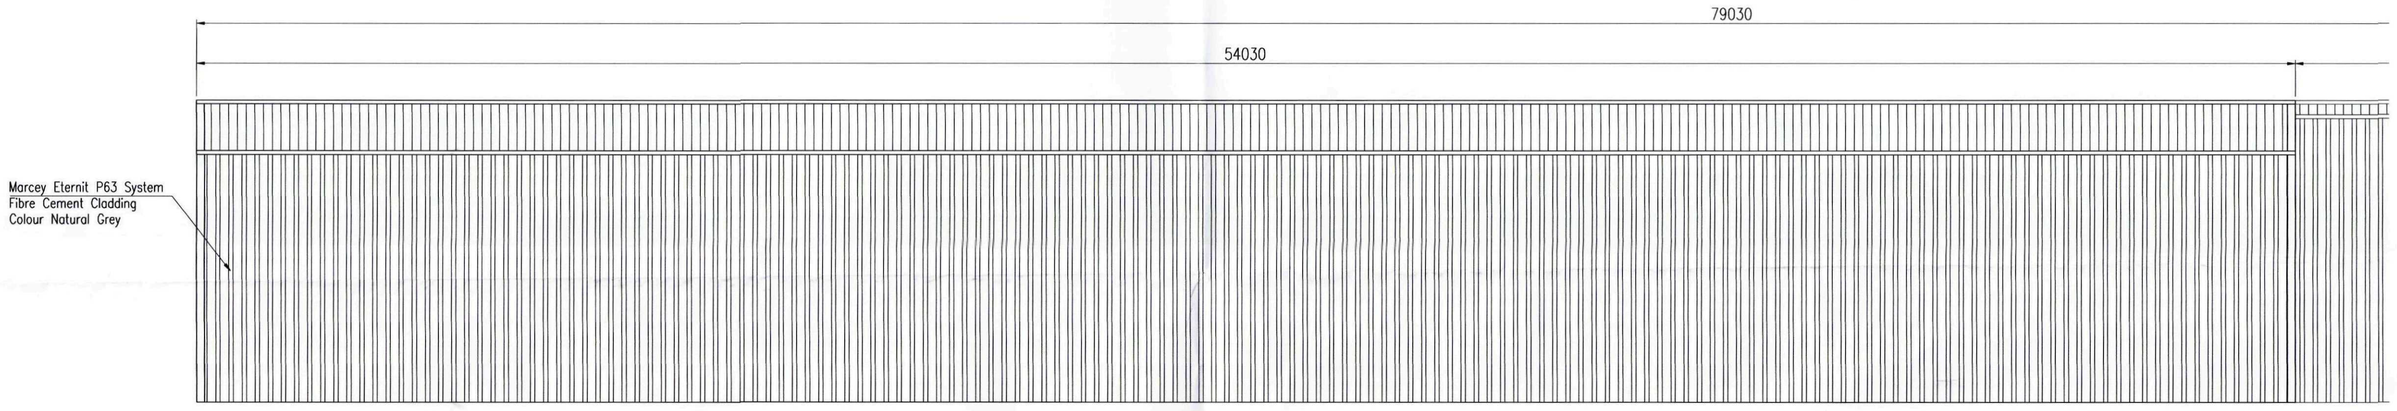

Proposed Western Elevation
(Scale 1:100)

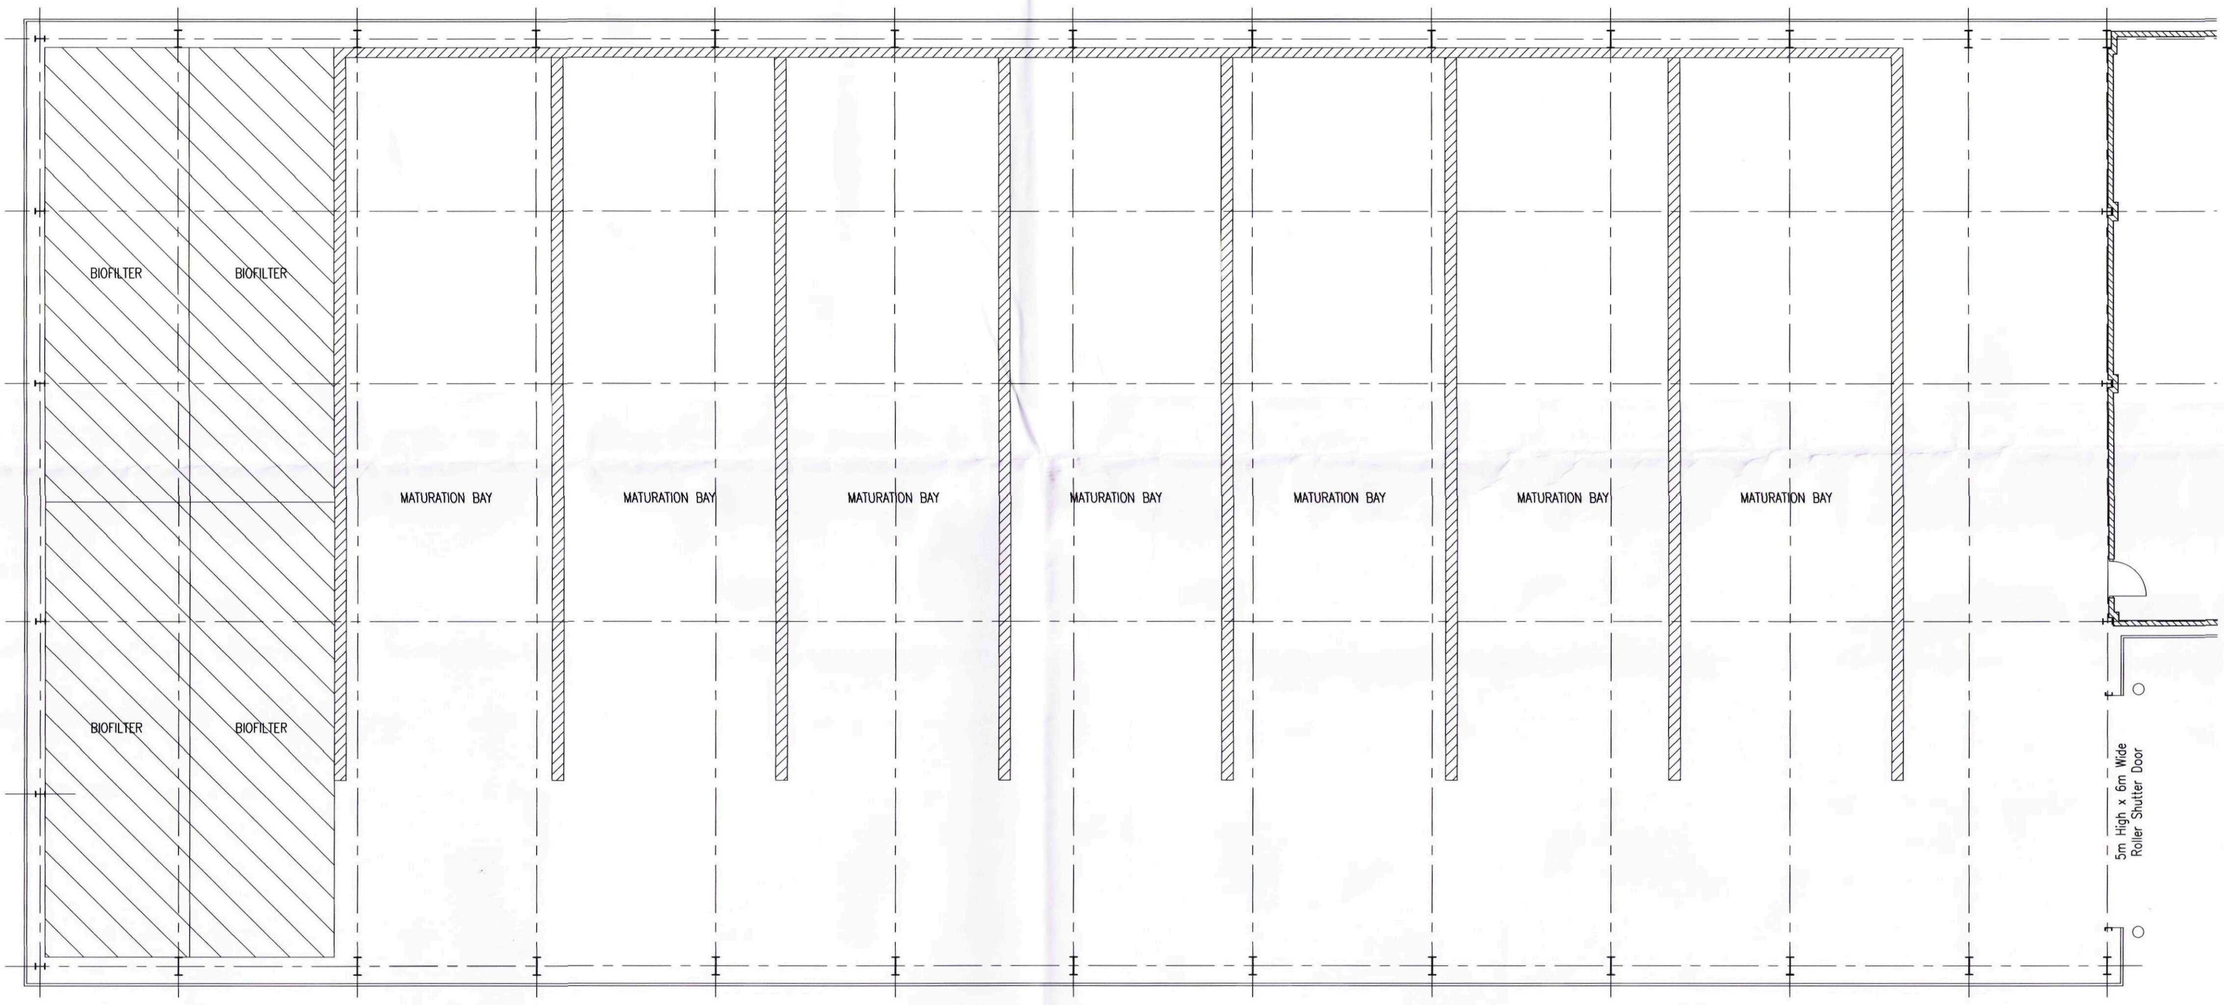

Internal Layout
(Scale 1:100)
Area On Plan = 175.08m²

SHDC
Planning & Development
30 DEC 2011
Ref: 1025-11