
DETAILS ON THIS DRAWING ARE COPYRIGHT OF GILBERT ASH (NORTHERN) LIMITED. THIS IS A CONFIDENTIAL DOCUMENT AND MUST NOT

SHDC
Planning & Development
30 DEC 2011
Ref: 1025-11

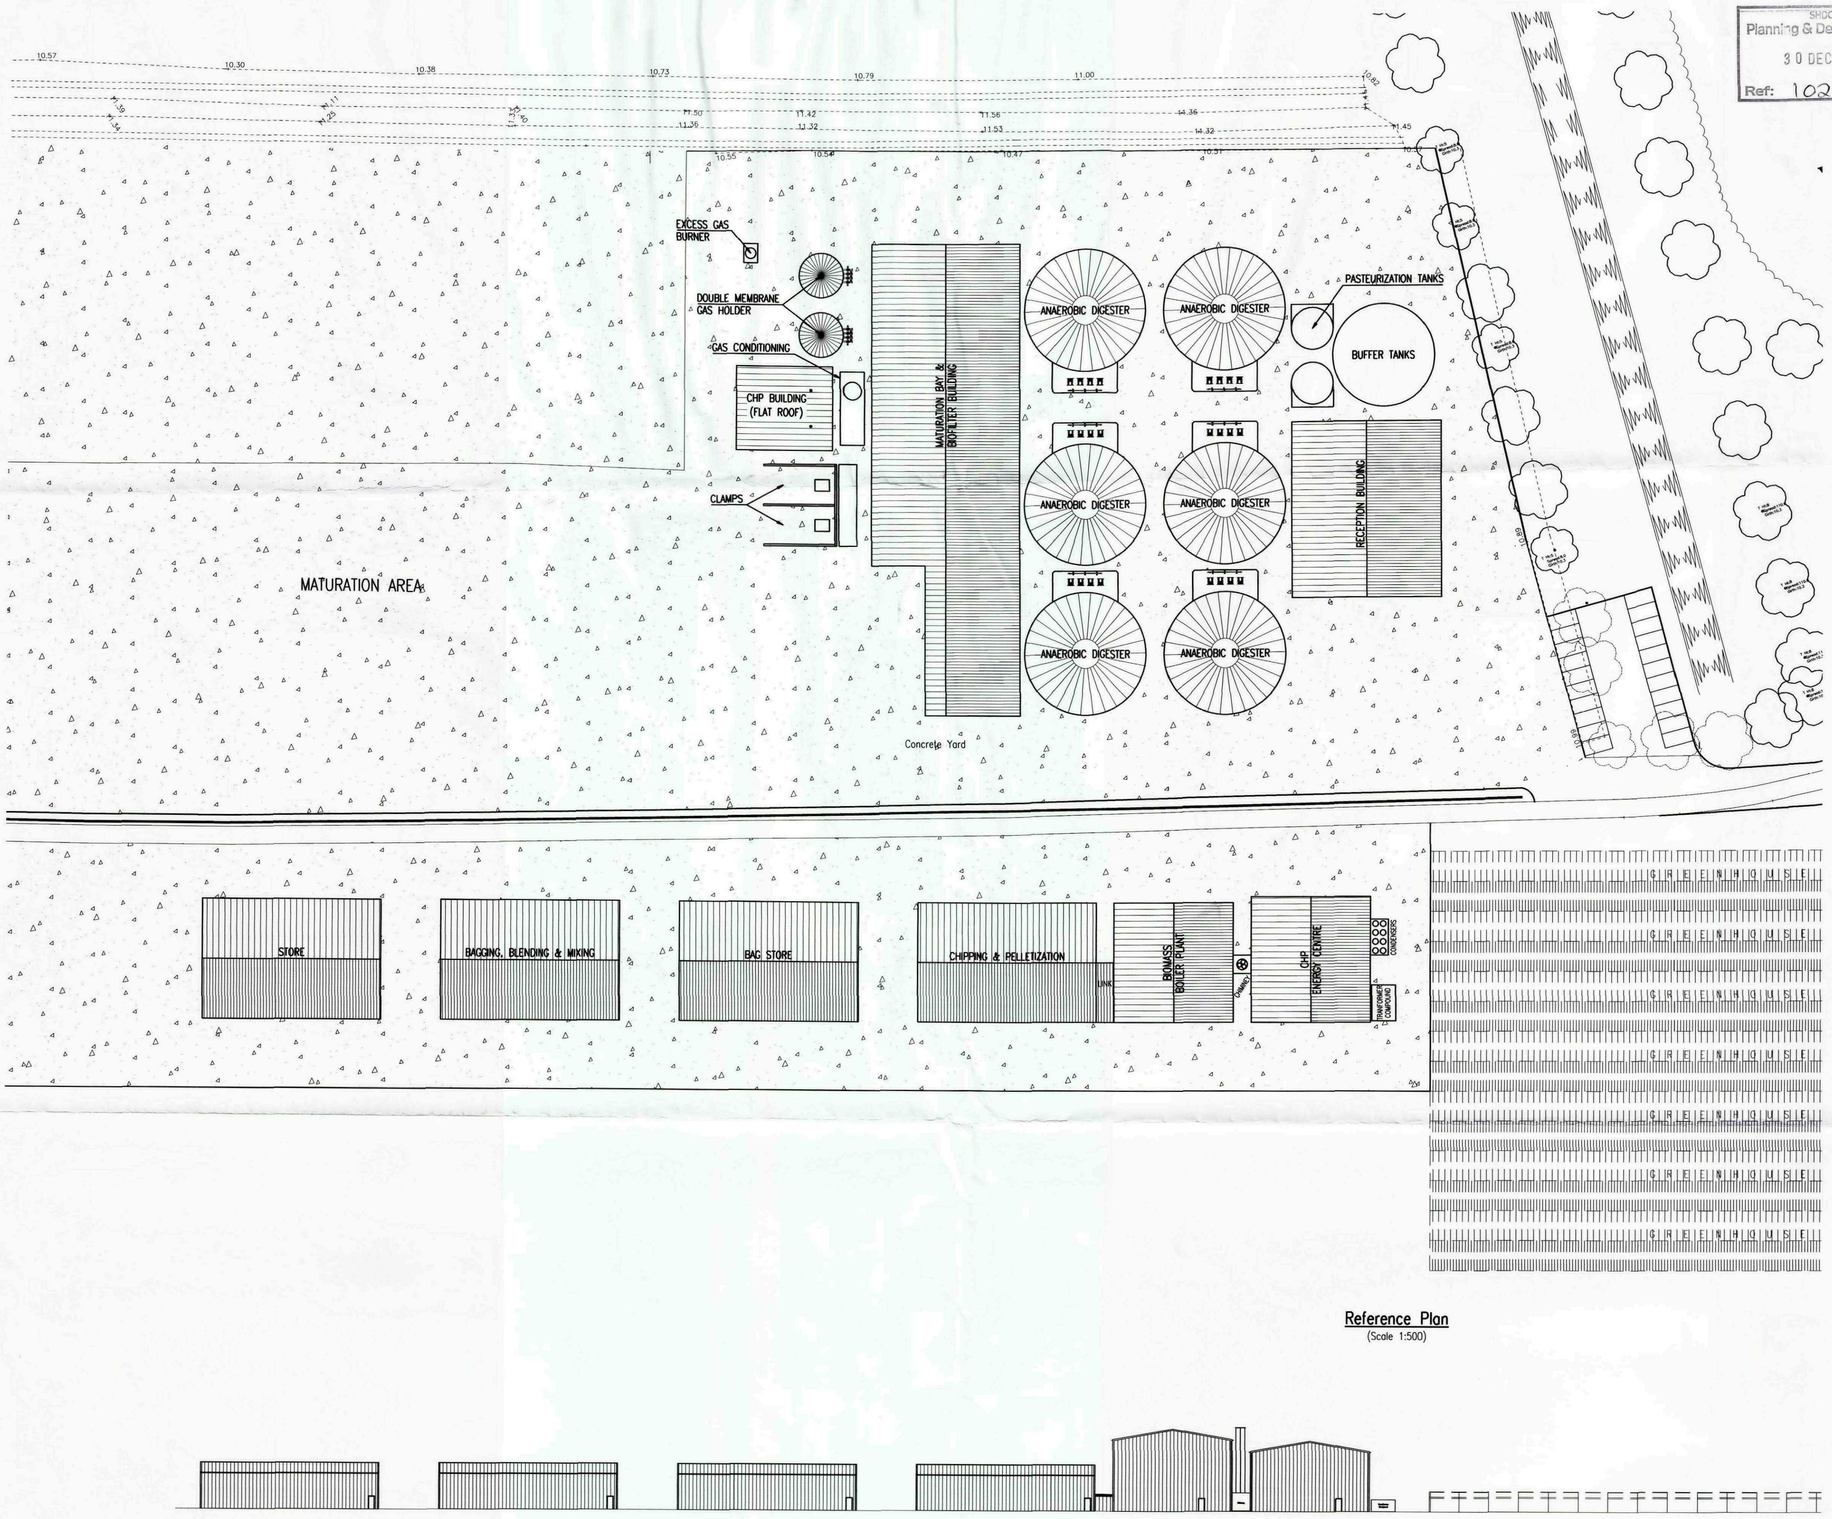

Reference Plan
(Scale 1:500)

Southern Elevation
(Scale 1:1250)