



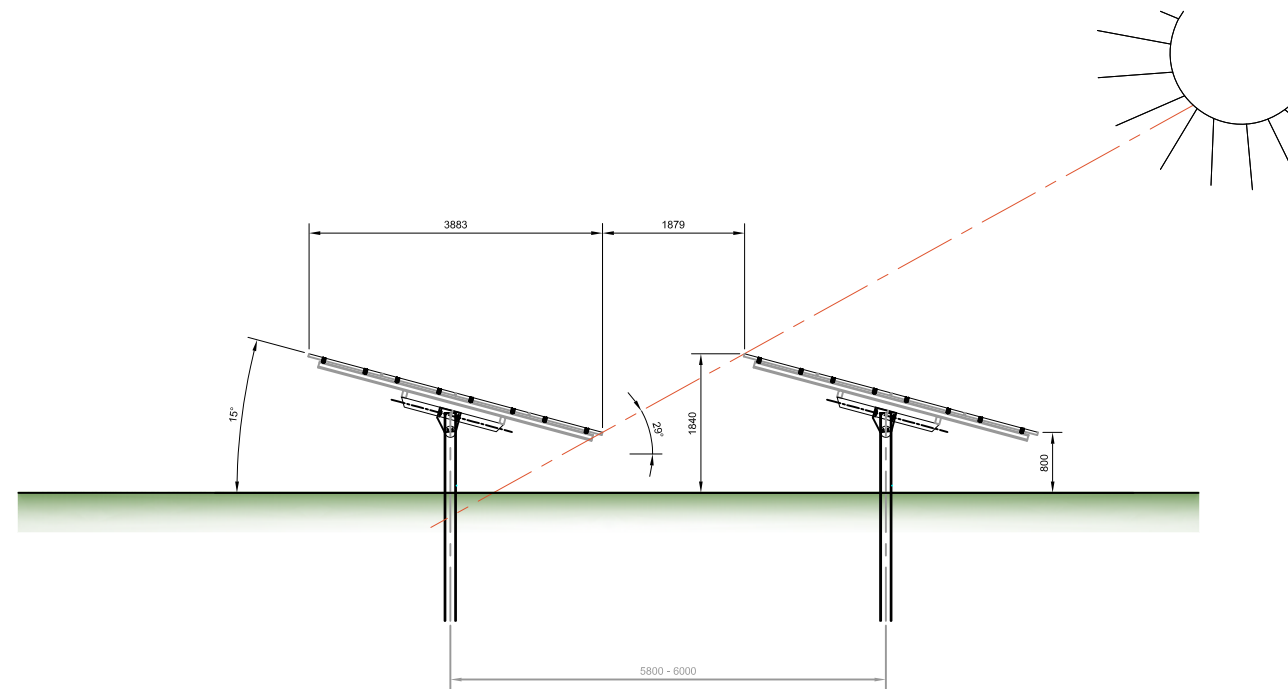

Typical Section Of Mounting System 1:100

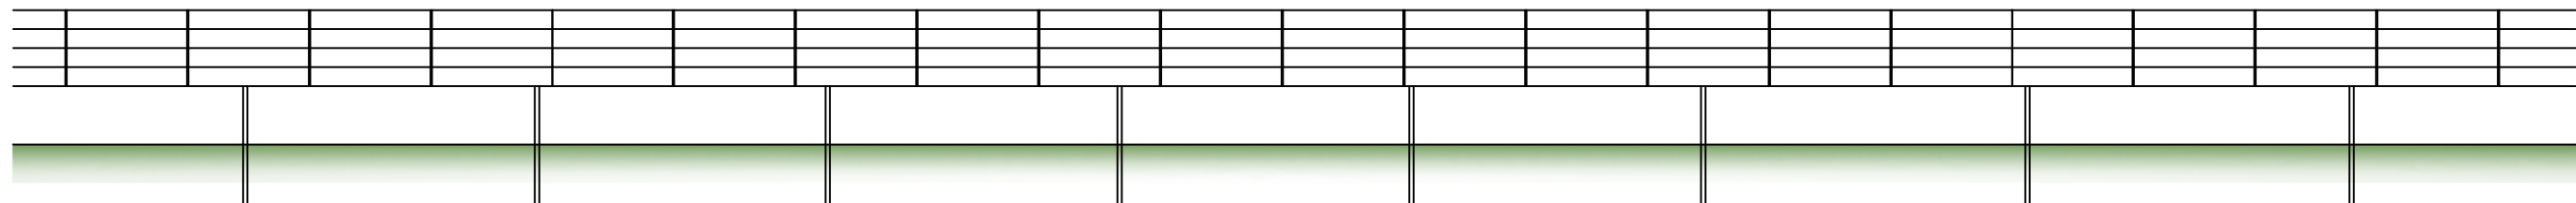

Typical Elevation Of Mounting System 1:100

E - 24/09/2018 - Panel Update (JL)  
D - 27/07/2015 - Panel Update (JL)  
C - 12/05/2015 - Non Material Amendment (GS)  
B - 29/04/2015 - Alteration PV landscape (GS)  
A - 27/11/2014 - NMA (JL)

Revision:

Project:

Decoy Solar Farm  
Decoy Farm  
Crowland  
Peterborough

Client:

Push Energy

Drawing Title:

Mounting System Details

Project Ref: / Drawing No.

15/PA003E

| Scale:    | Date:      | Drawn: | Checked: |
|-----------|------------|--------|----------|
| 1:100@ A3 | 19/03/2014 | CQ     | JK       |



PUSH ENERGY  
1&2 Tollgate Business Park  
Tollgate West  
Stanway  
Colchester  
CO3 8AB  
Tel: 01206 203253  
Web: www.pushenergy.co.uk

Do not scale this drawing. Work to figured dimensions only. This drawing is copyright of Push Energy Ltd and should only be reproduced with their express permission.