


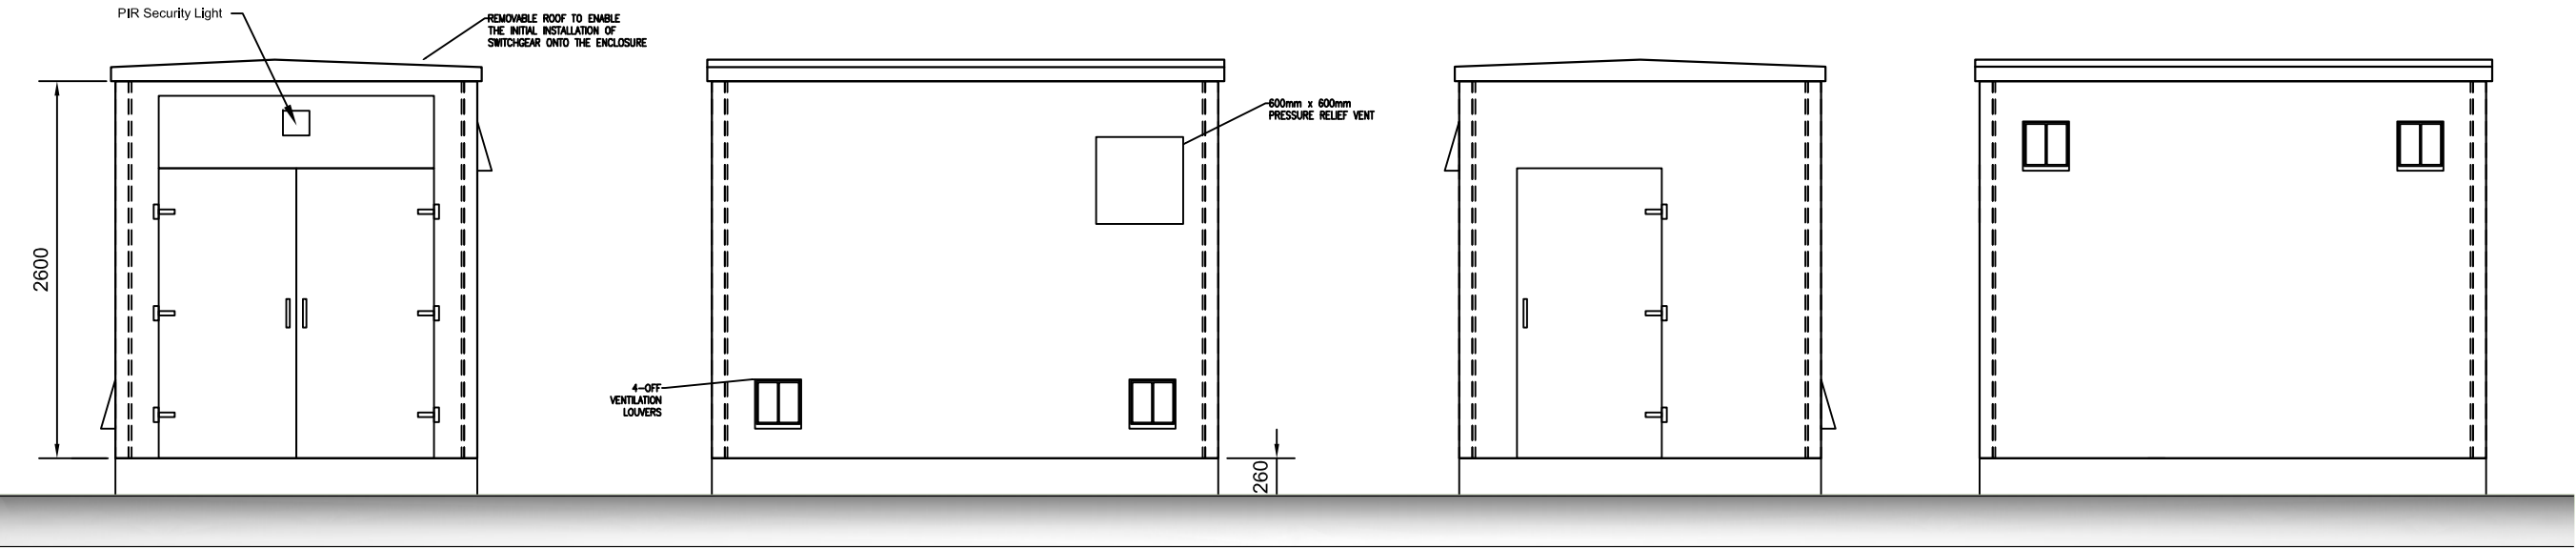


Elevation A

Elevation B

Elevation C

Elevation D

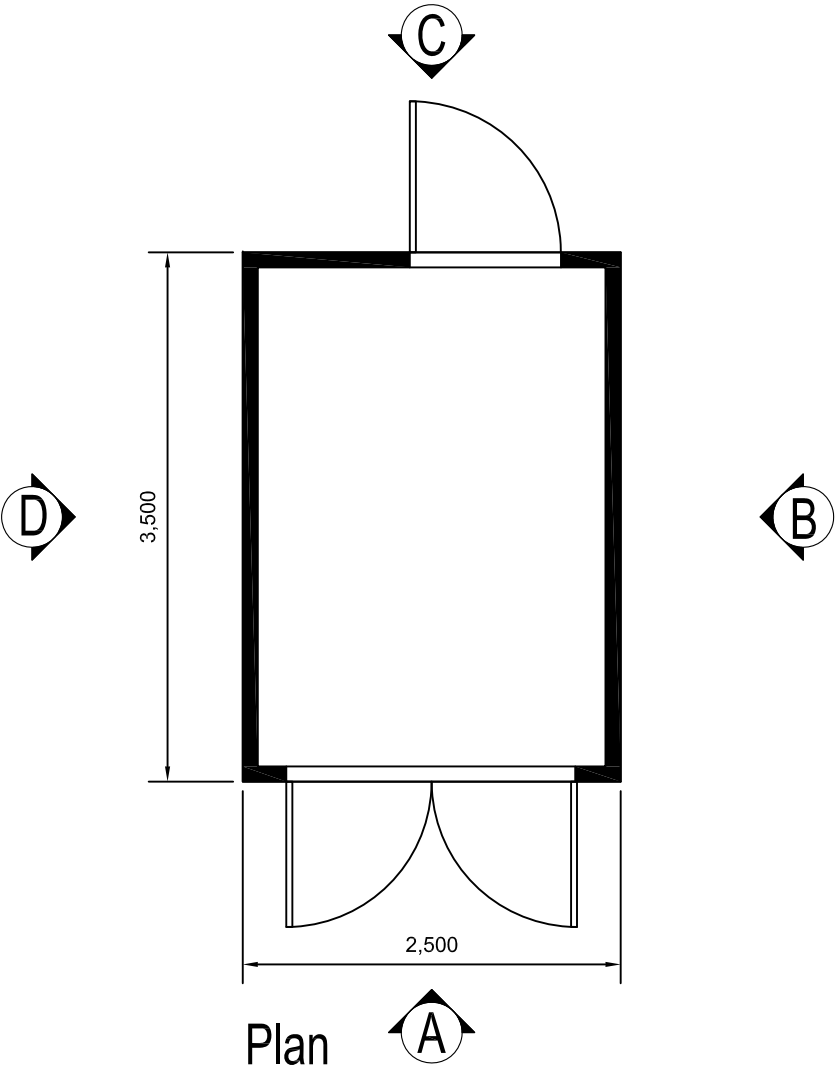

Plan

MATERIALS AND FINISHES

WALL- GRP SMOOTH - COLOUR BS 14C39 HOLLY GREEN
ROOF- GRP SMOOTH - COLOUR BS 14C39 HOLLY GREEN
DOORS - GRP SMOOTH - COLOUR BS 14C39 HOLLY GREEN

A - 24/09/2018 - NMA (JL)			
Revision:			
Project:			
Decoy Solar Farm			
Decoy Farm			
Crowland			
Peterborough			
Client:			
Push Energy			
Drawing Title:			
Private Substation			
Plans and Elevations			
Project Ref: / Drawing No.			
15/PA010A			
Scale:	Date:	Drawn:	Checked:
1:50 @ A3	27/07/15	JL	JK



PUSH ENERGY
1&2 Tollgate Business Park
Tollgate West
Stanway
Colchester
CO3 8AB
Tel: 01206 203253
Web: www.pushenergy.co.uk

Do not scale this drawing. Work to figured dimensions only. This drawing is copyright of Push Energy Ltd and should only be reproduced with their express permission.