




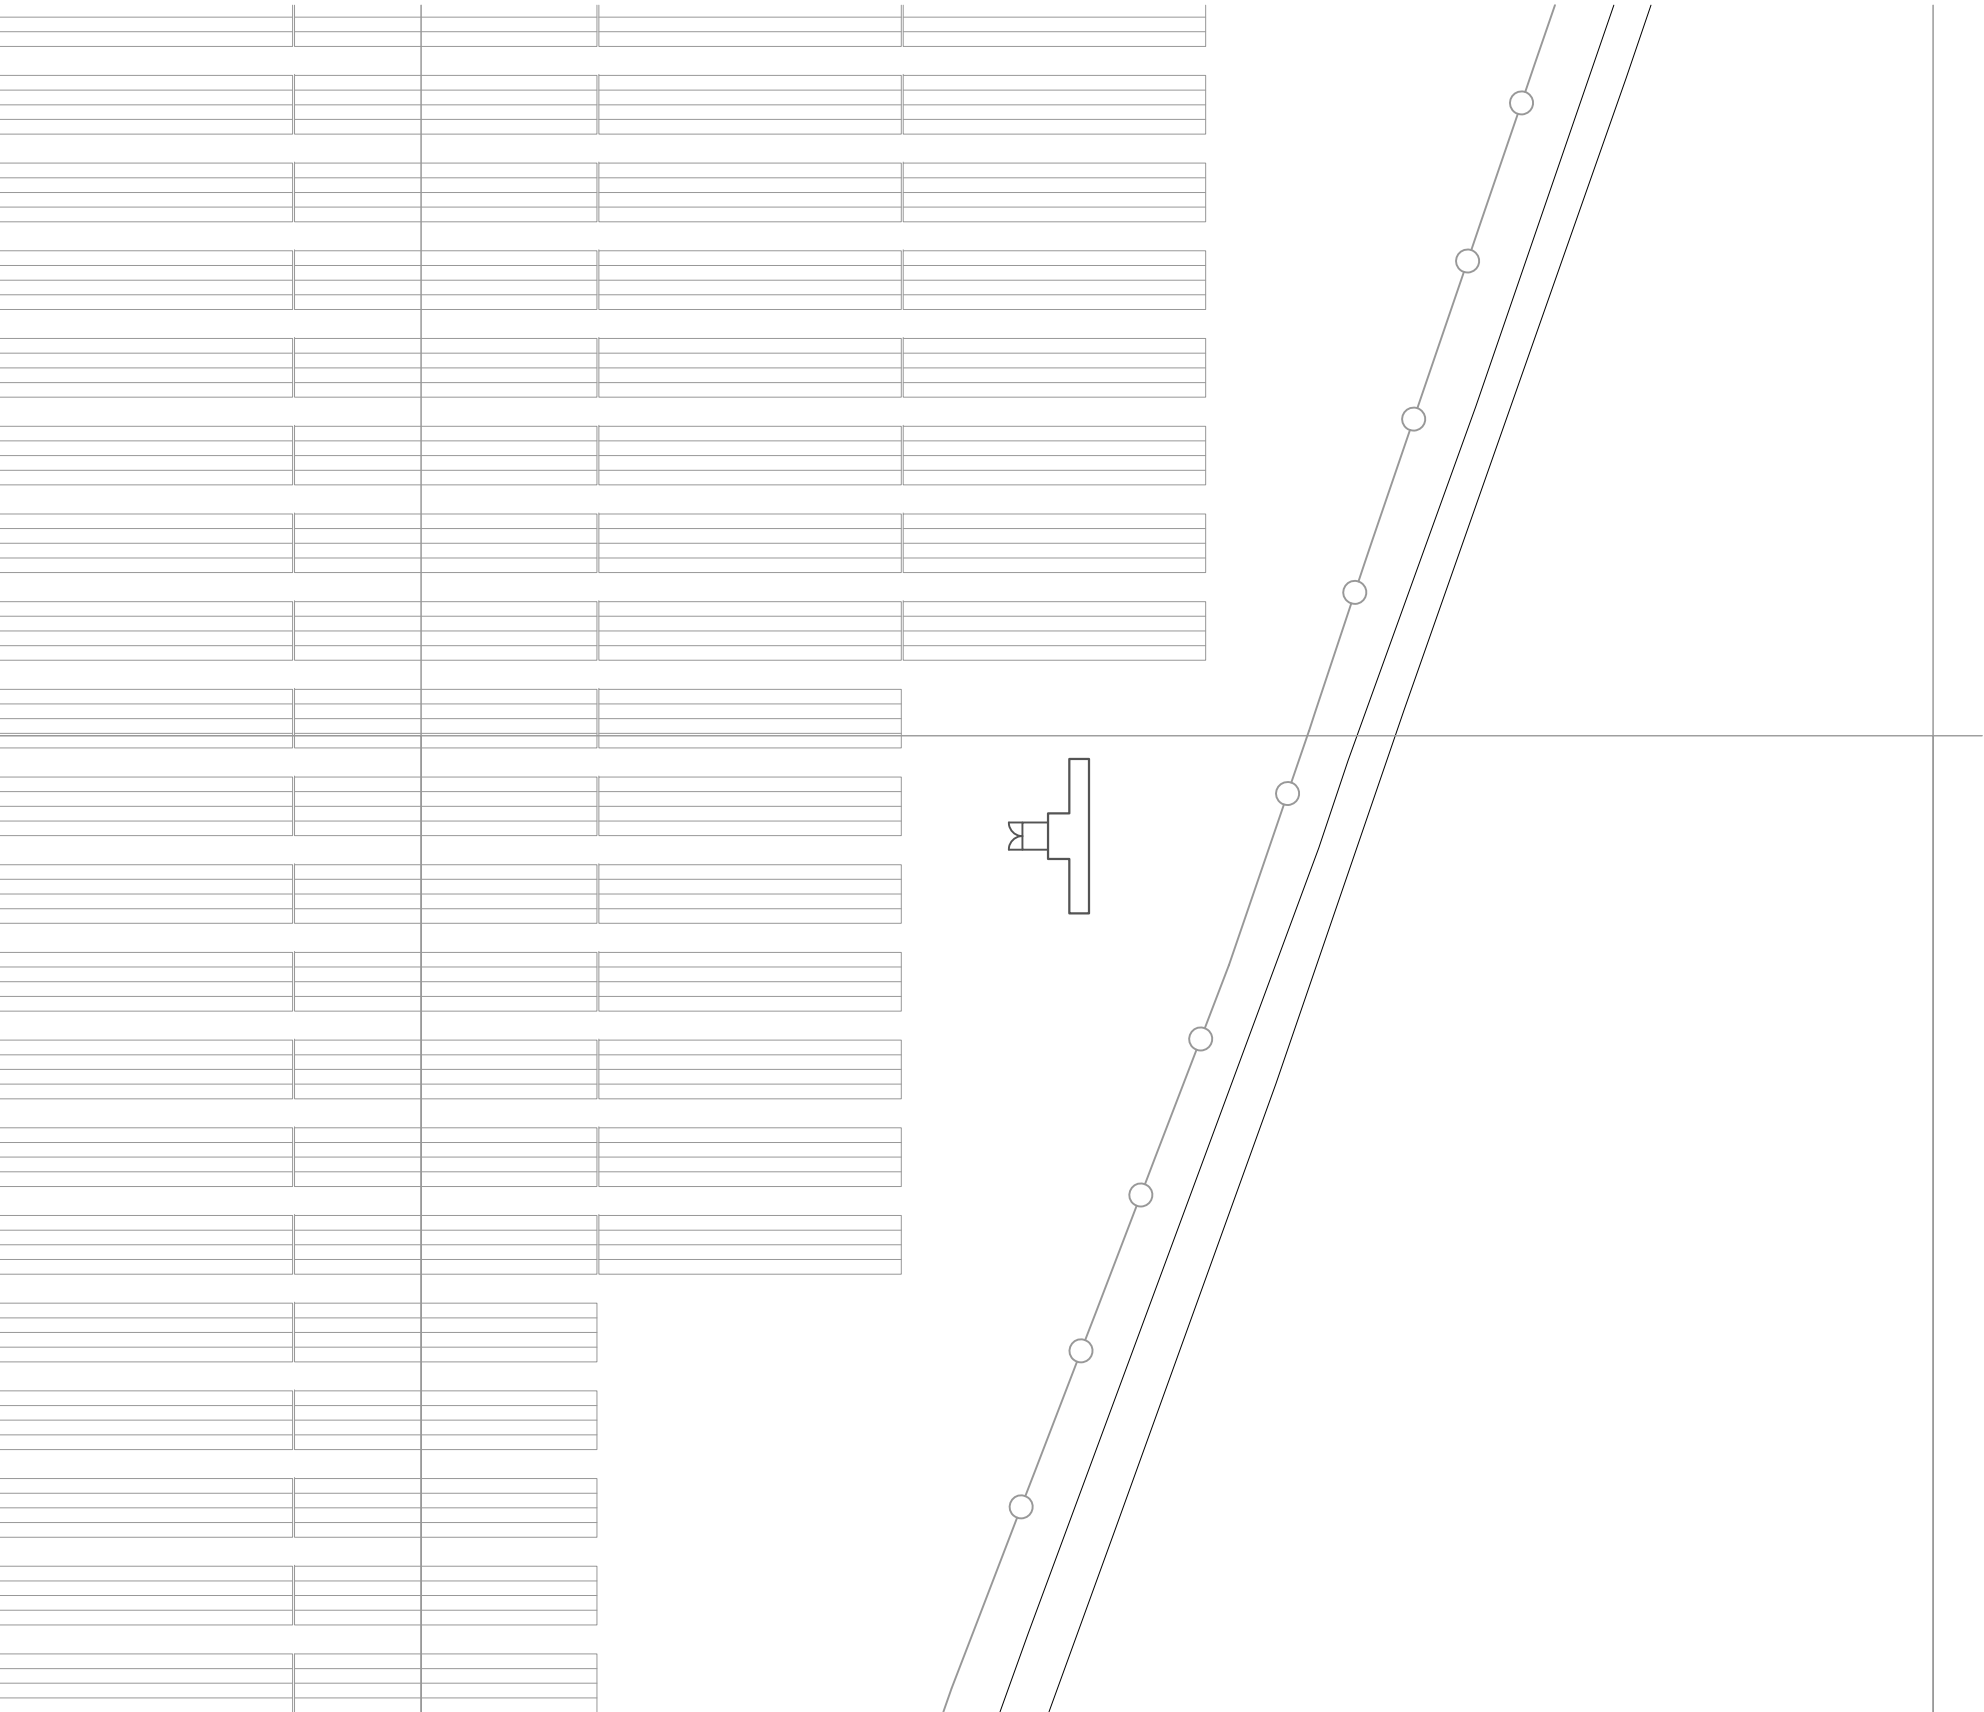


Block Plan A 1:500

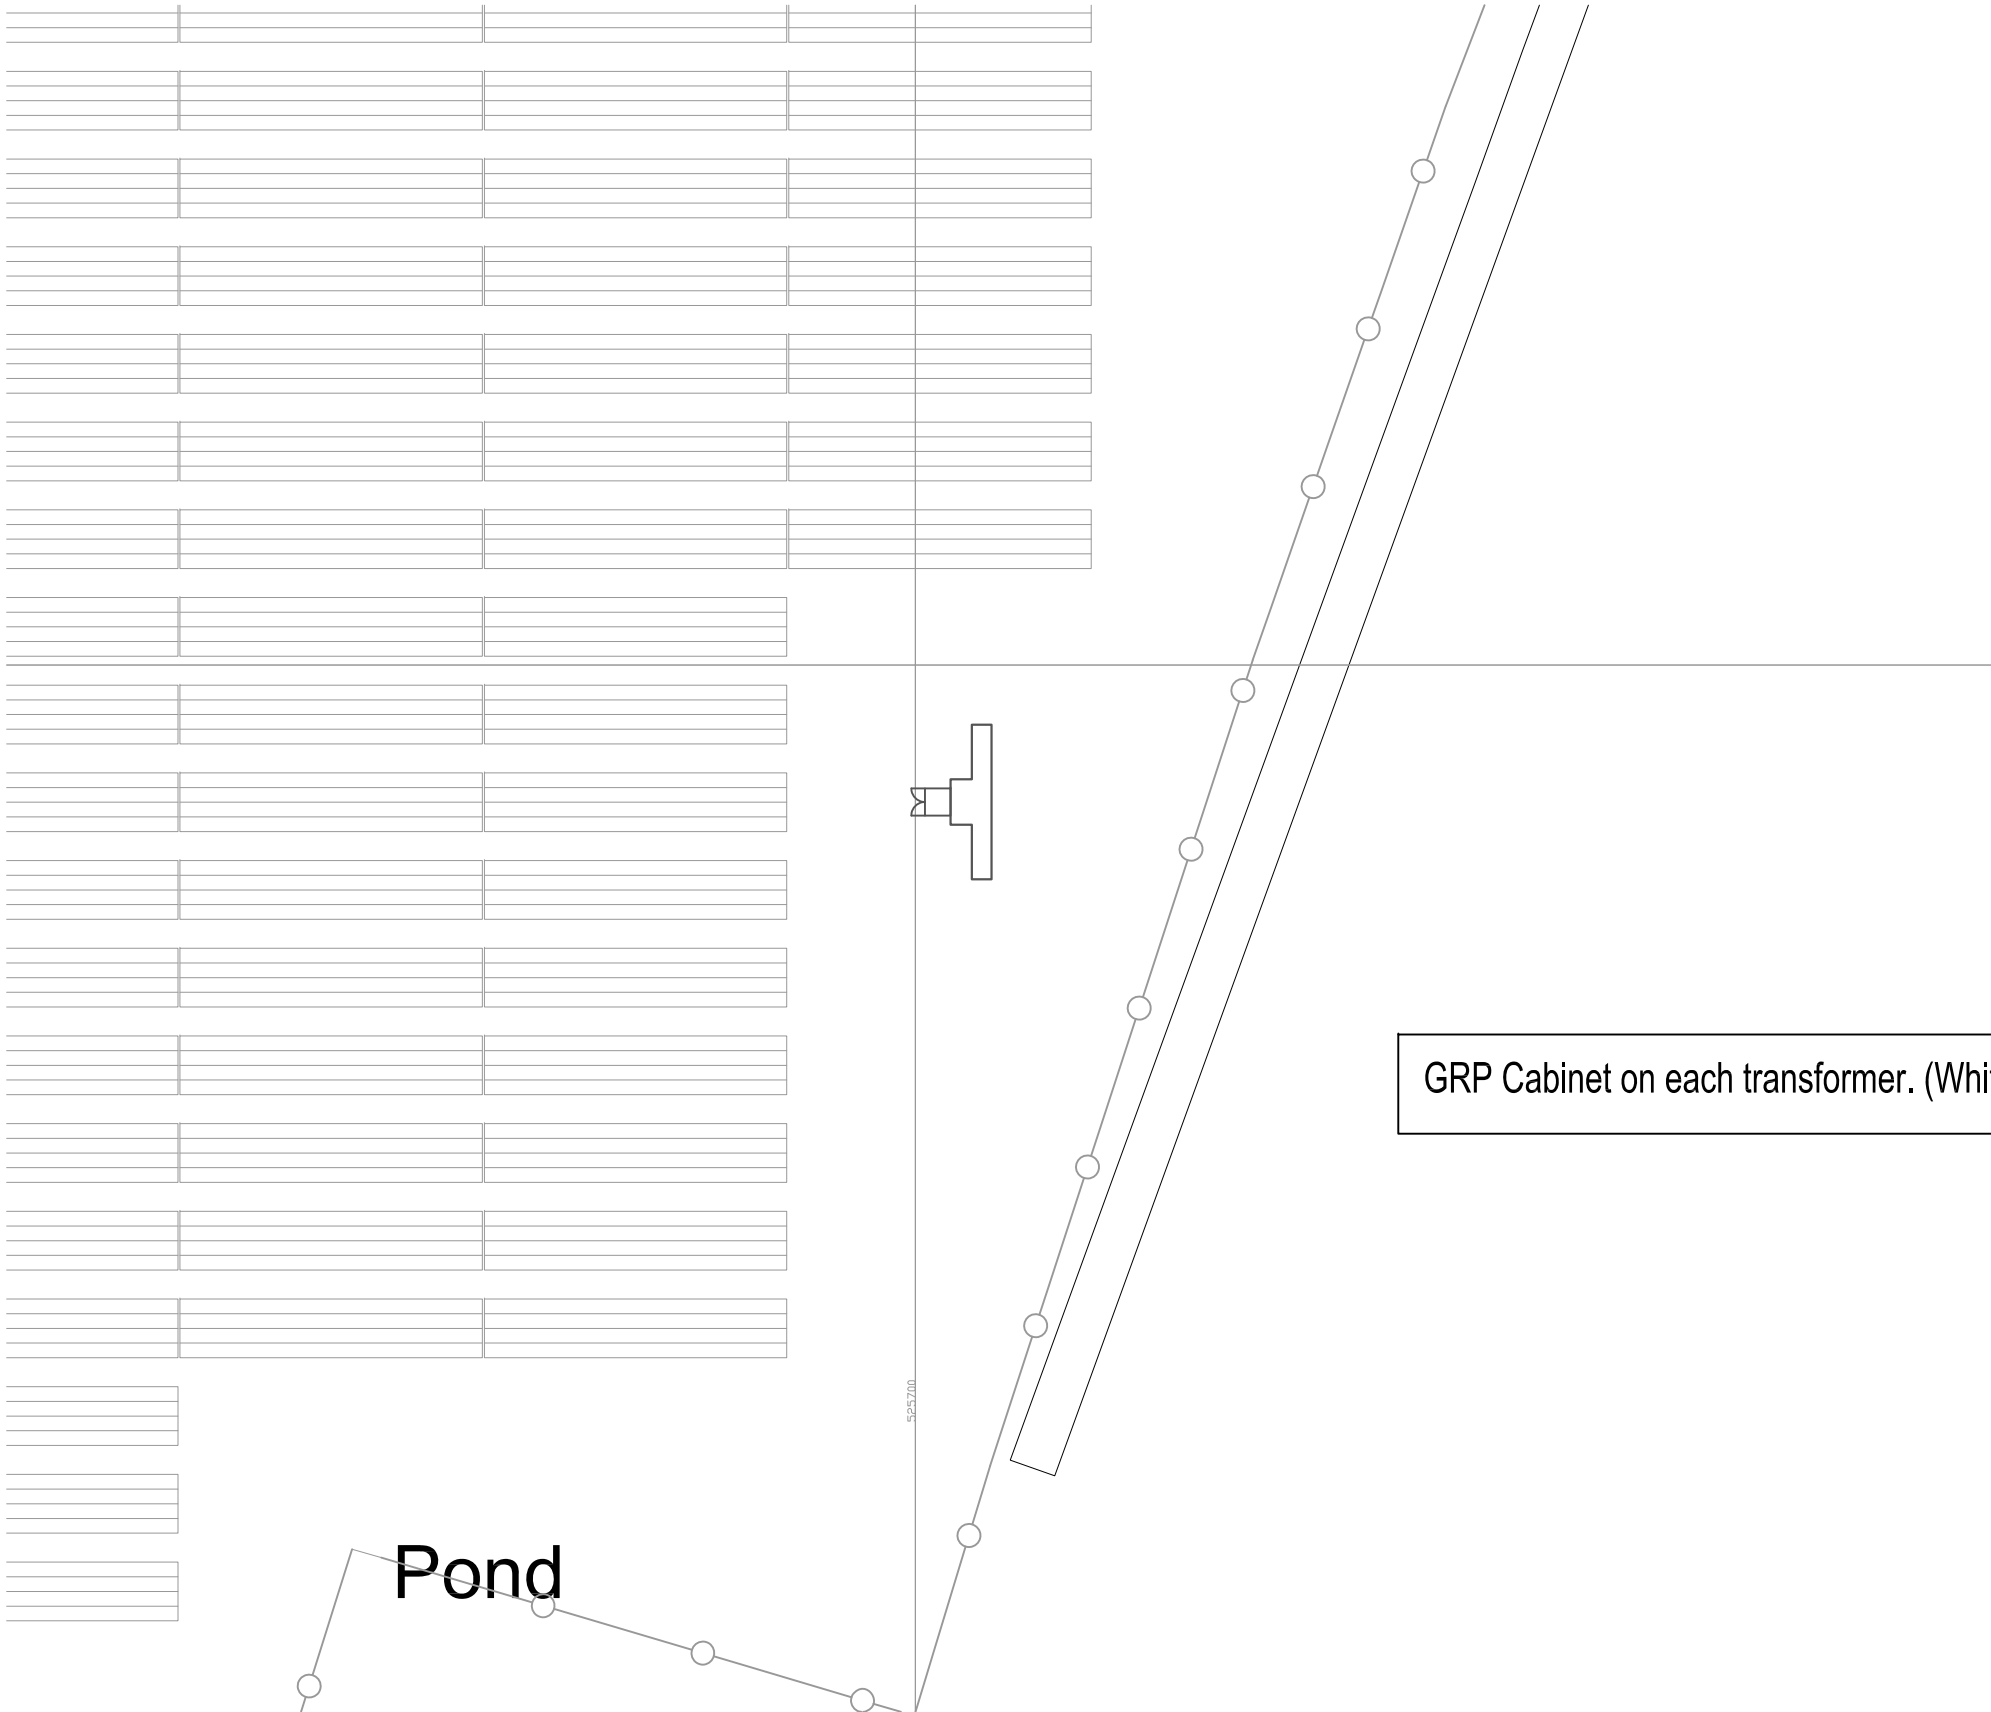


Block Plan B 1:500

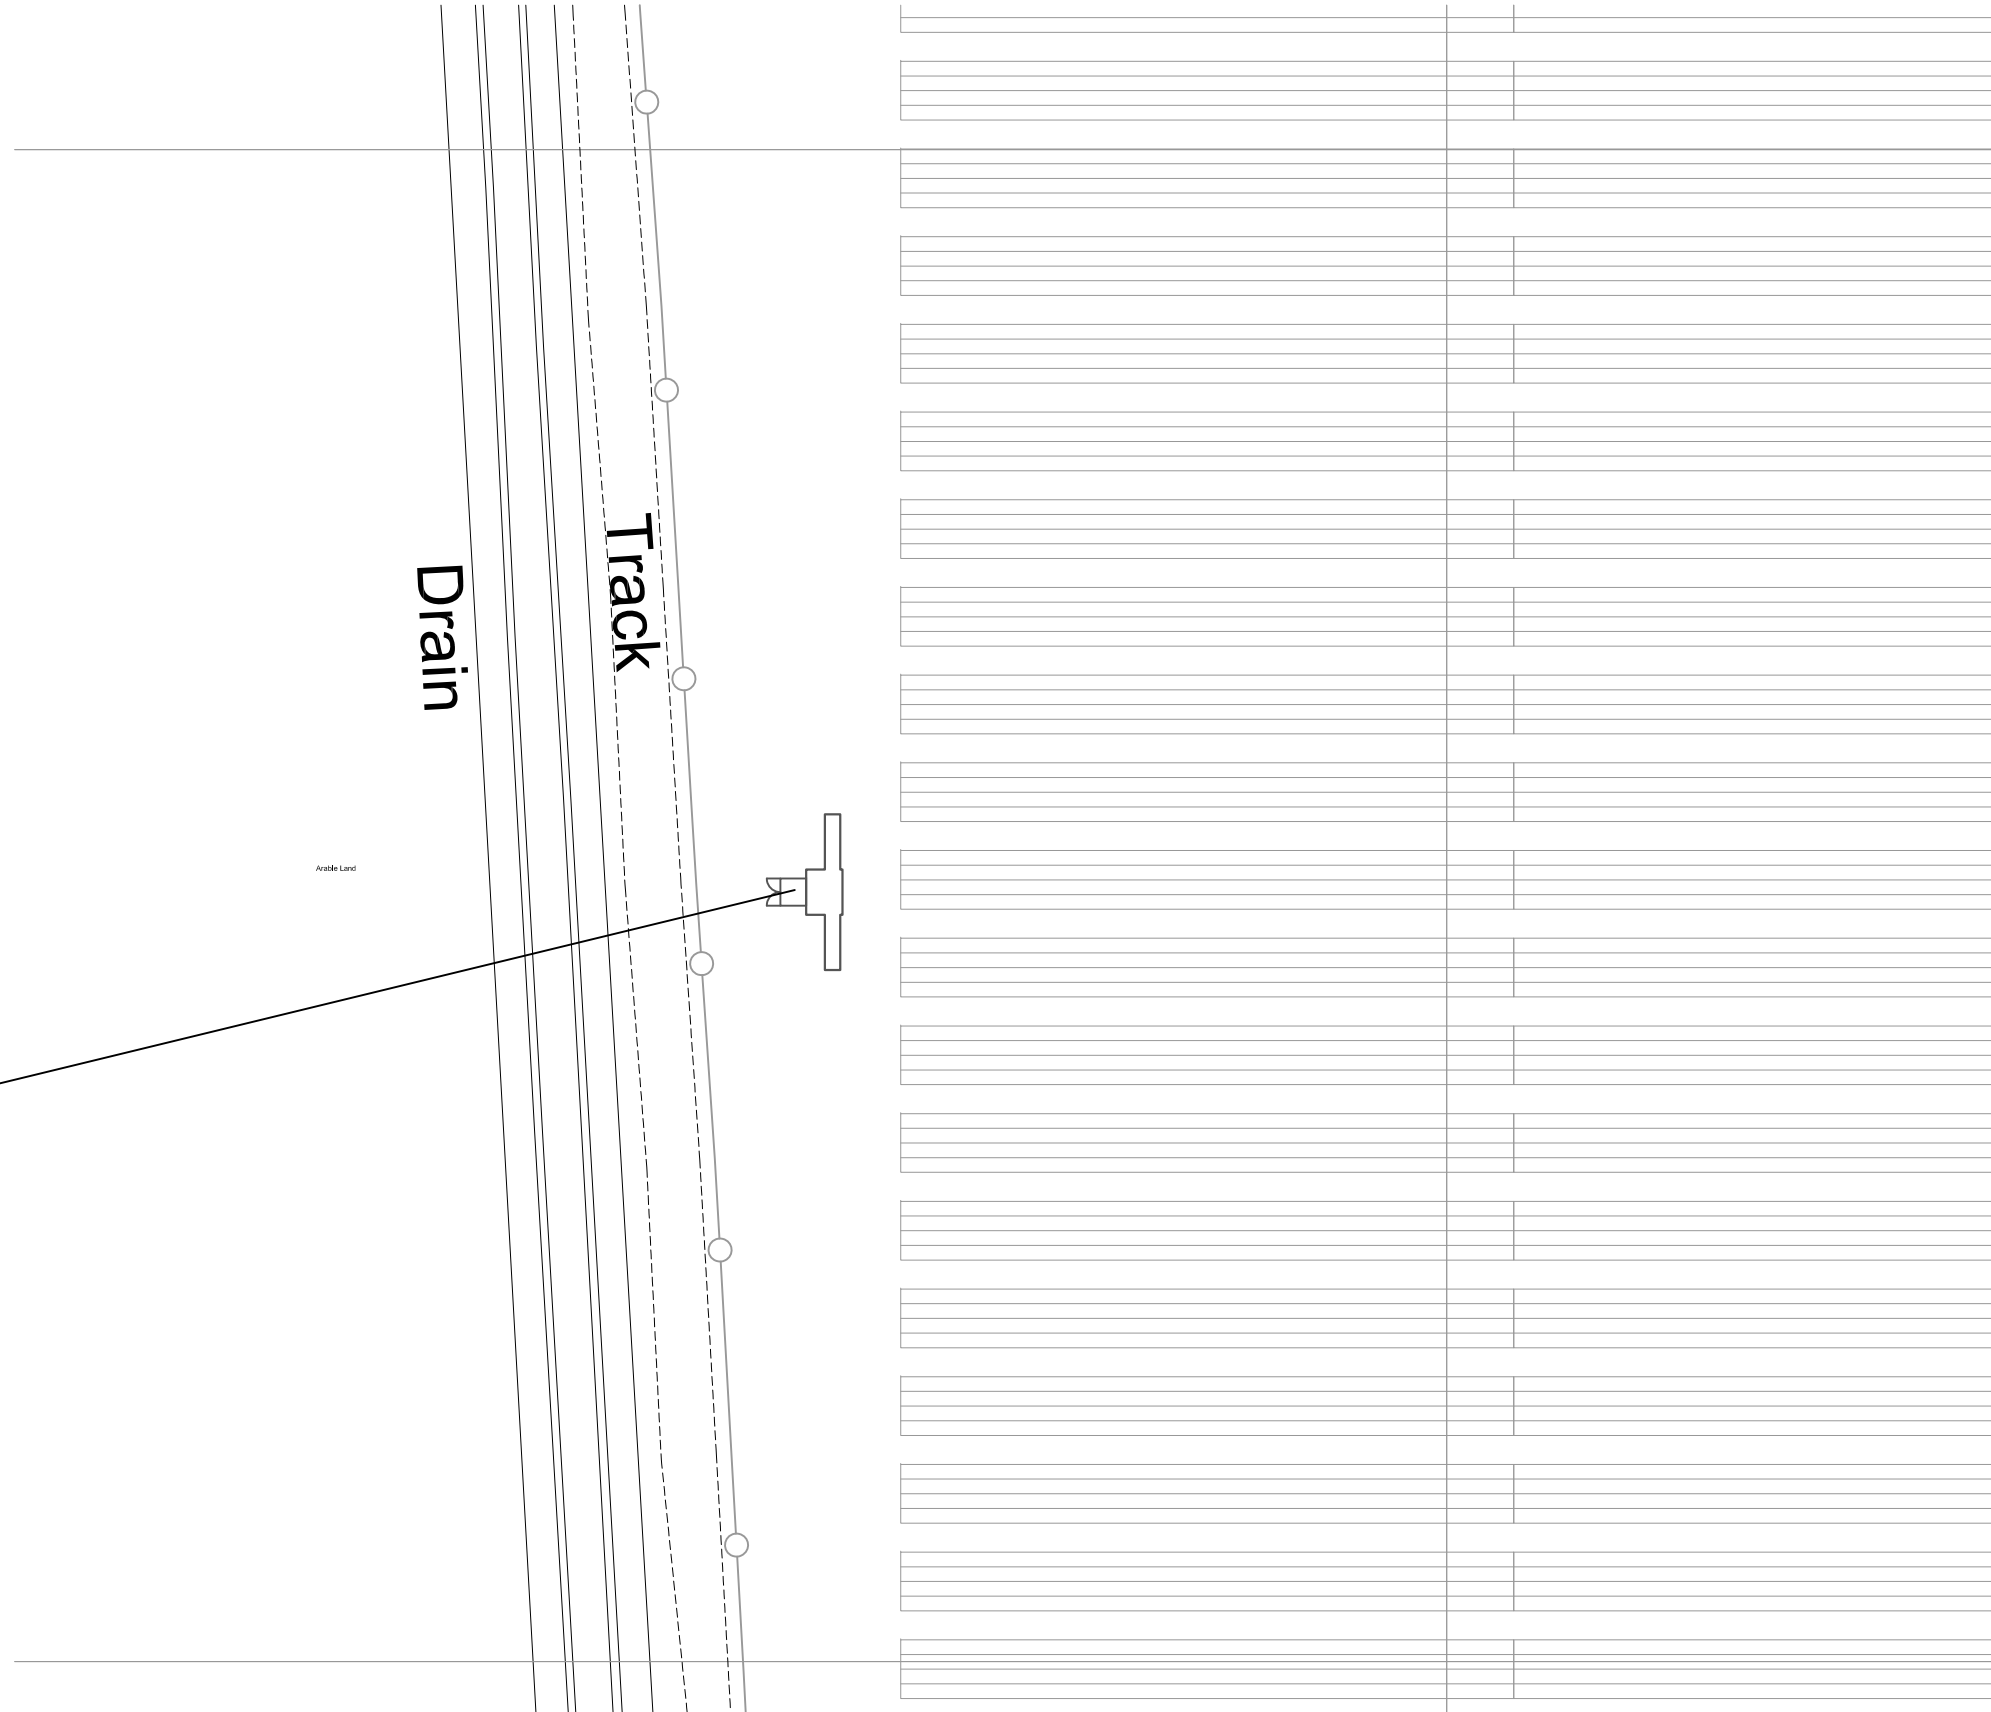


Block Plan C 1:500

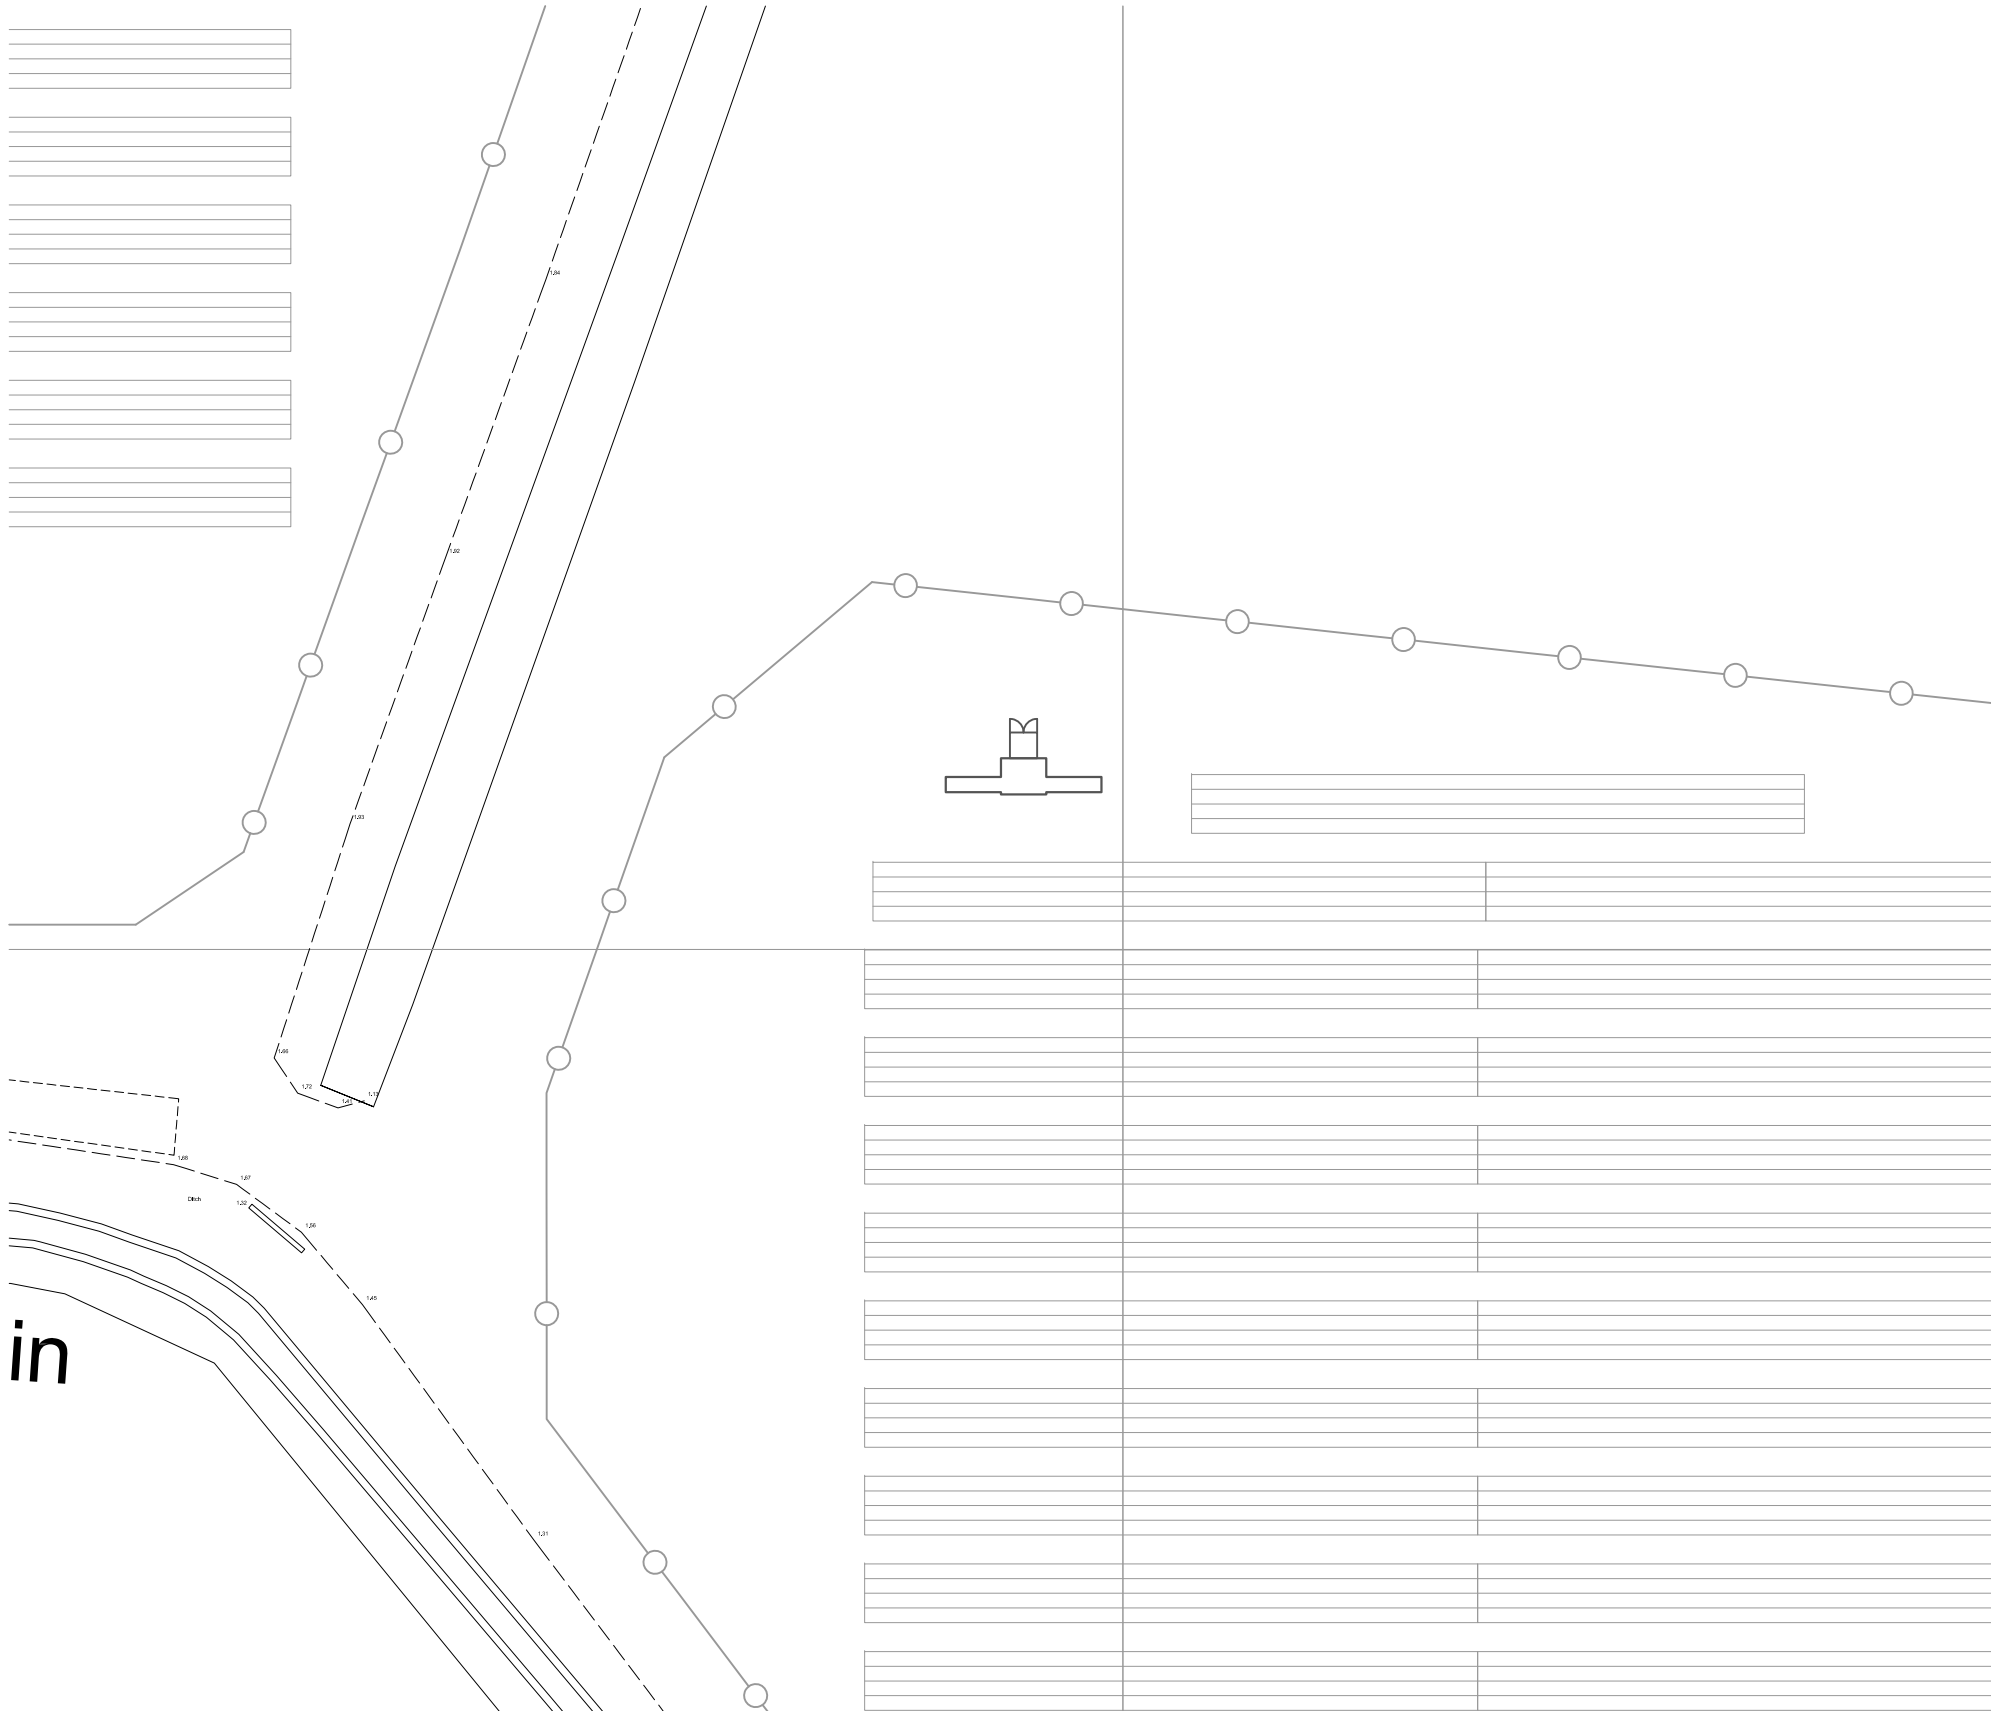


Block Plan D 1:500

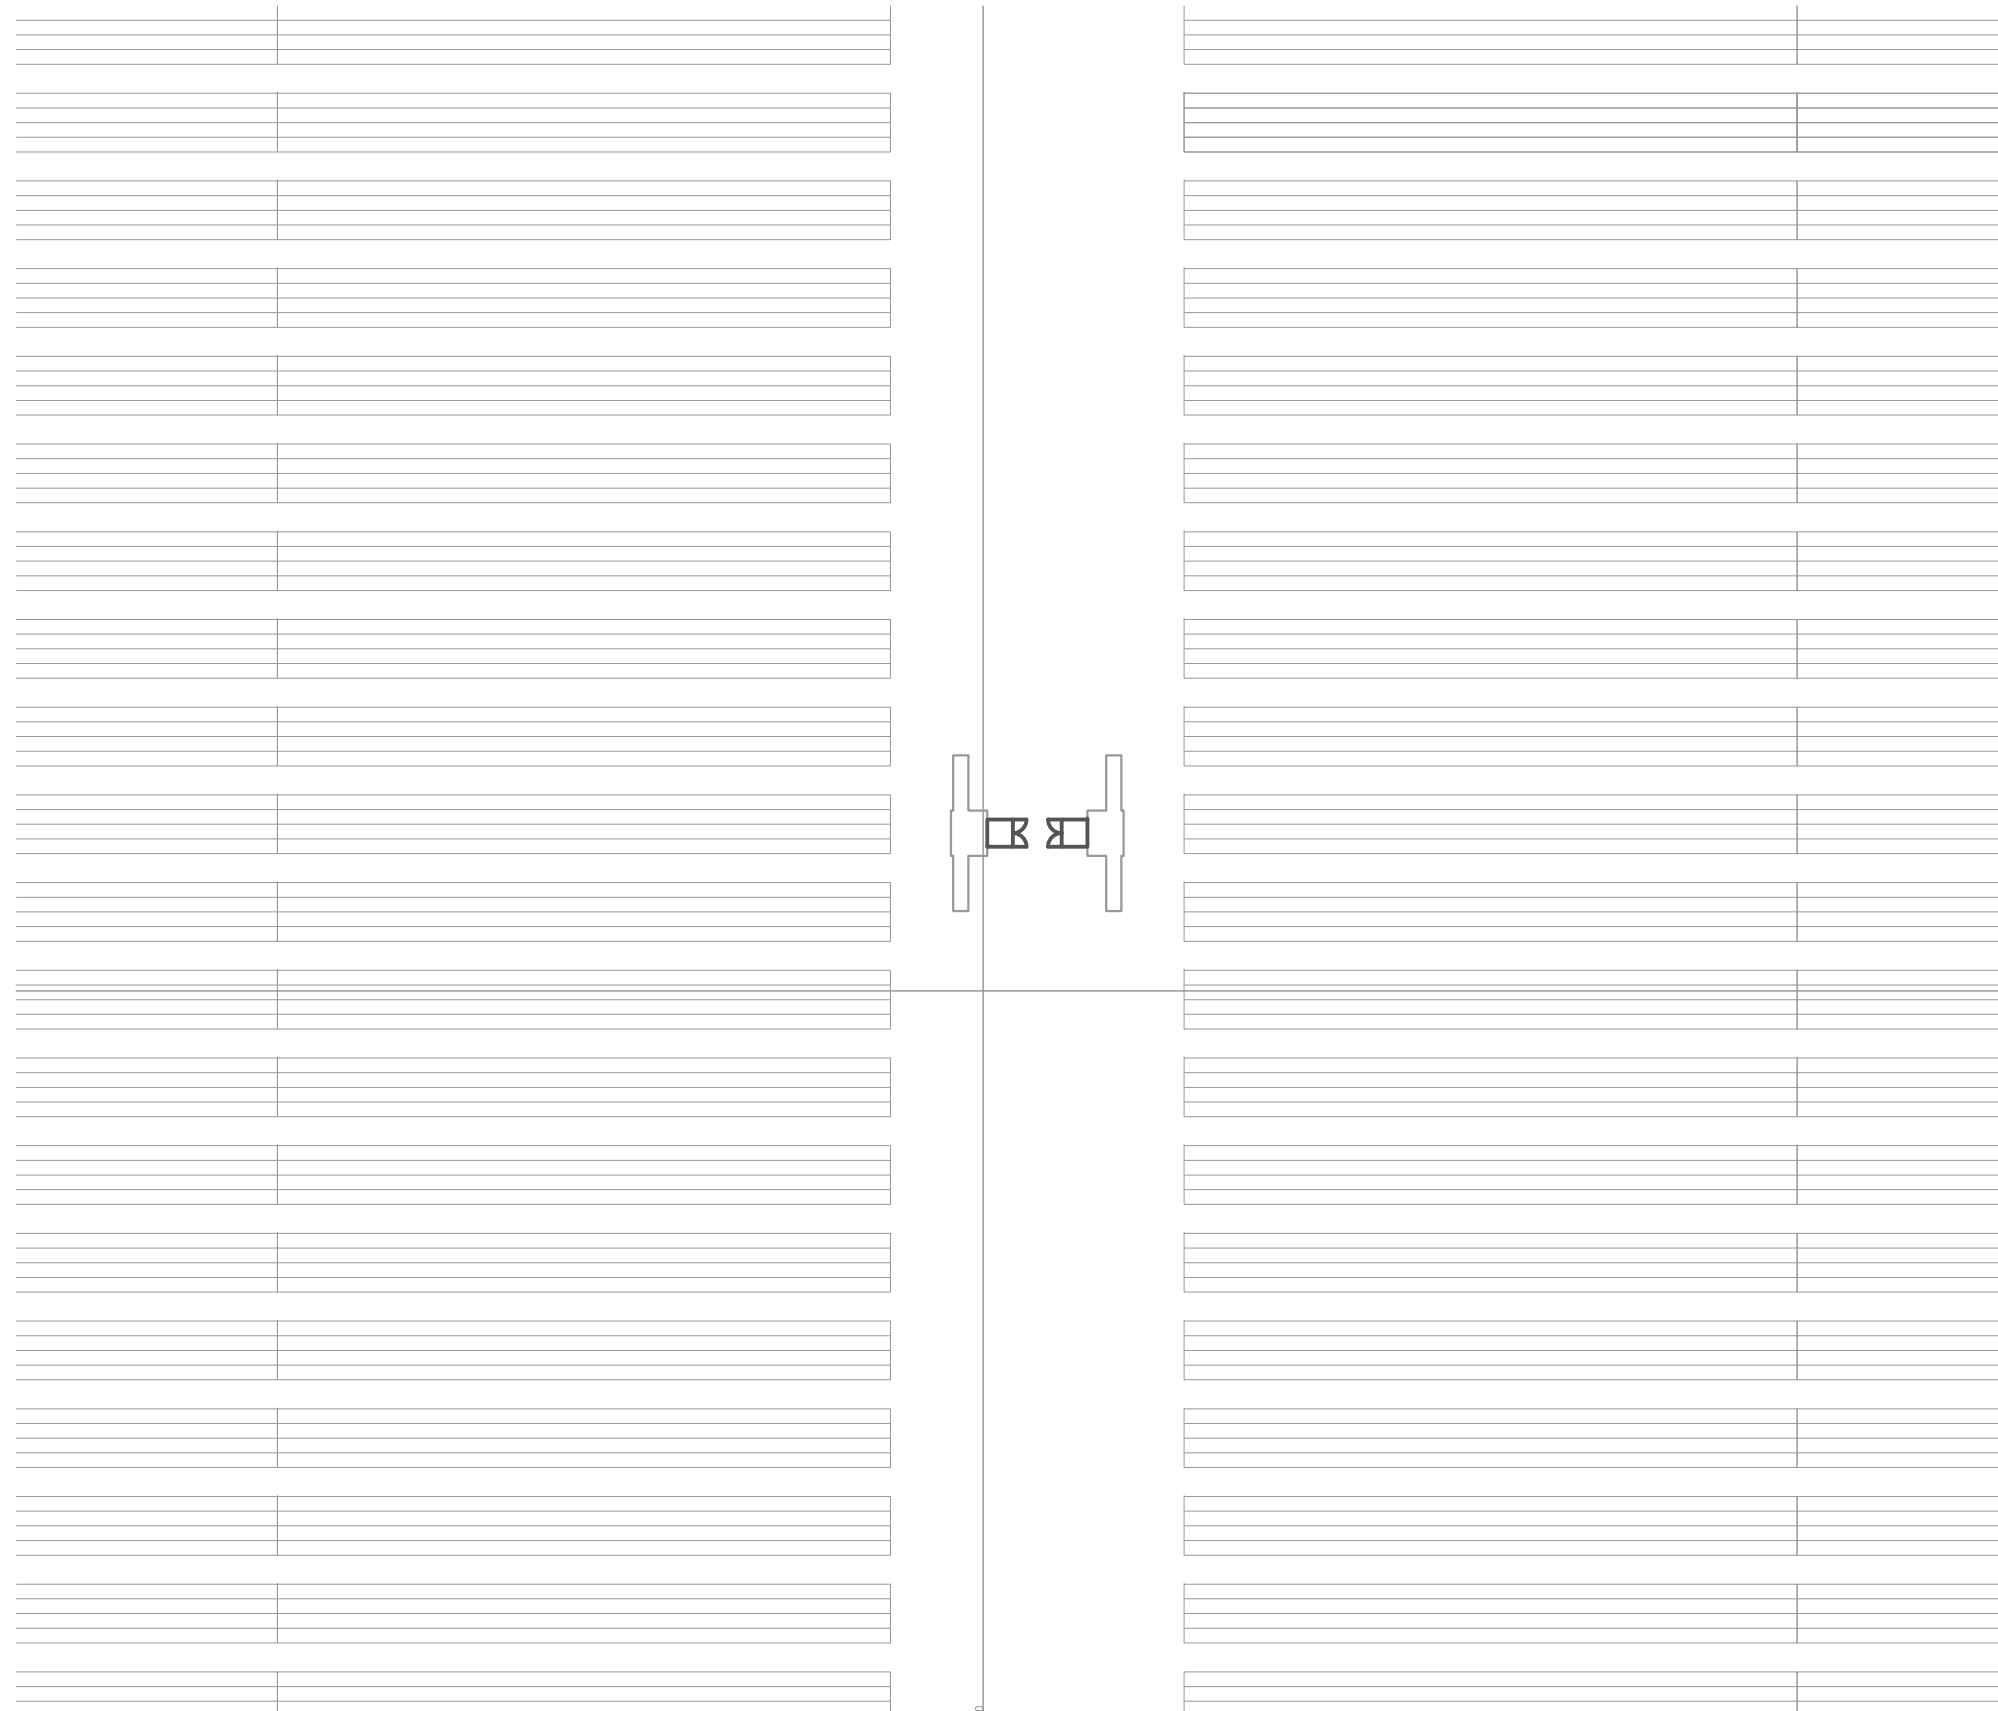


Block Plan E 1:500

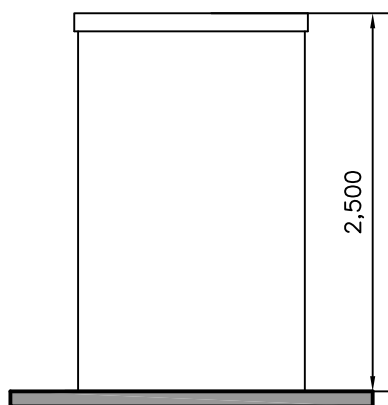


Elevation A

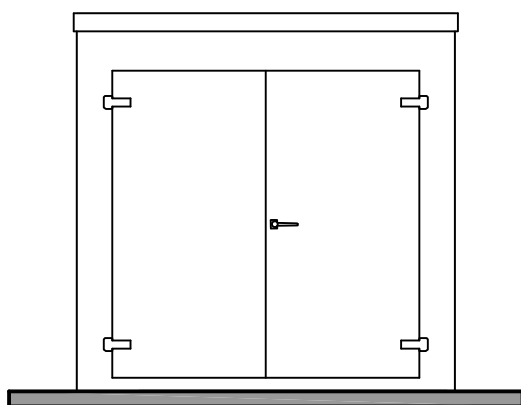


Elevation B

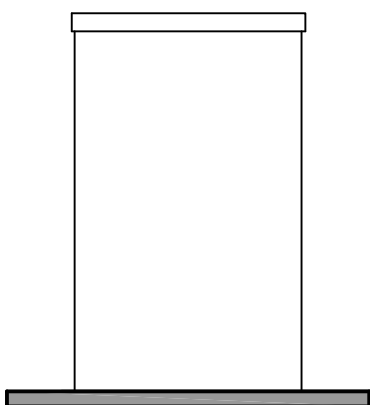

Elevation C

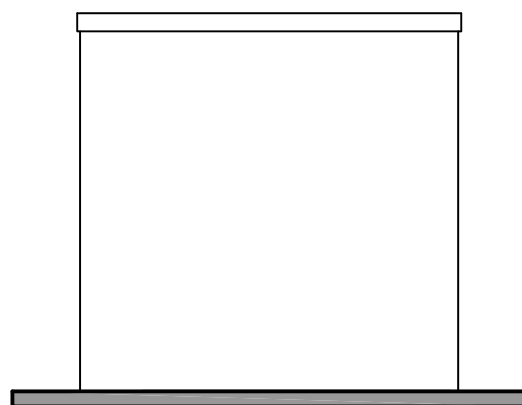

Elevation D

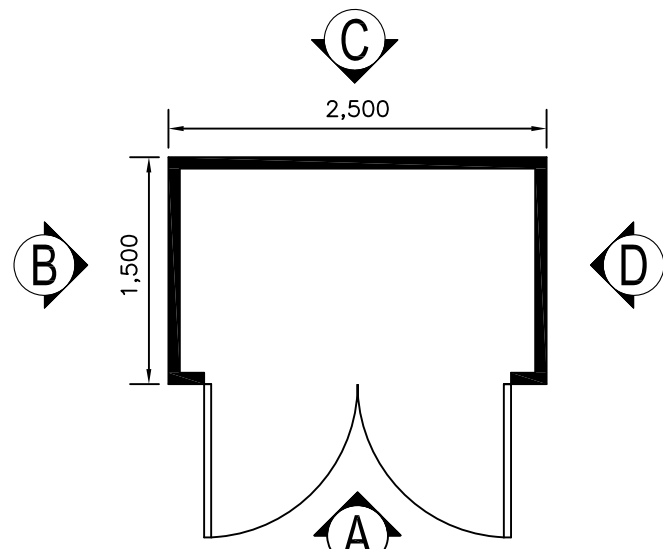

Typical Switchgear Cabinet Plan 1:50

Typical Switchgear Cabinet Elevations 1:50

A - 24/09/18 - NMA (JL)

Revision:

Project:
Decoy Solar Farm
Decoy Farm
Crowland
Peterborough

Client:

Push Energy

Drawing Title:

Switchgear Protection Block Plan
and Elevations

Project Ref: / Drawing No.

15/PA203A

Scale: Date: Drawn: Checked:
As Noted @ A1 25/09/2015 JL JK



PUSH ENERGY
1&2 Tollgate Business Park
Tollgate West
Stanway
Colchester
CO3 8AB
Tel: 01206 203253
Web: www.pushenergy.co.uk

Do not scale this drawing. Work to figured dimensions only. This drawing is copyright of Push Energy Ltd and should only be reproduced with their express permission.