
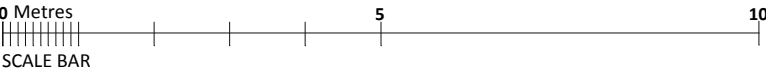
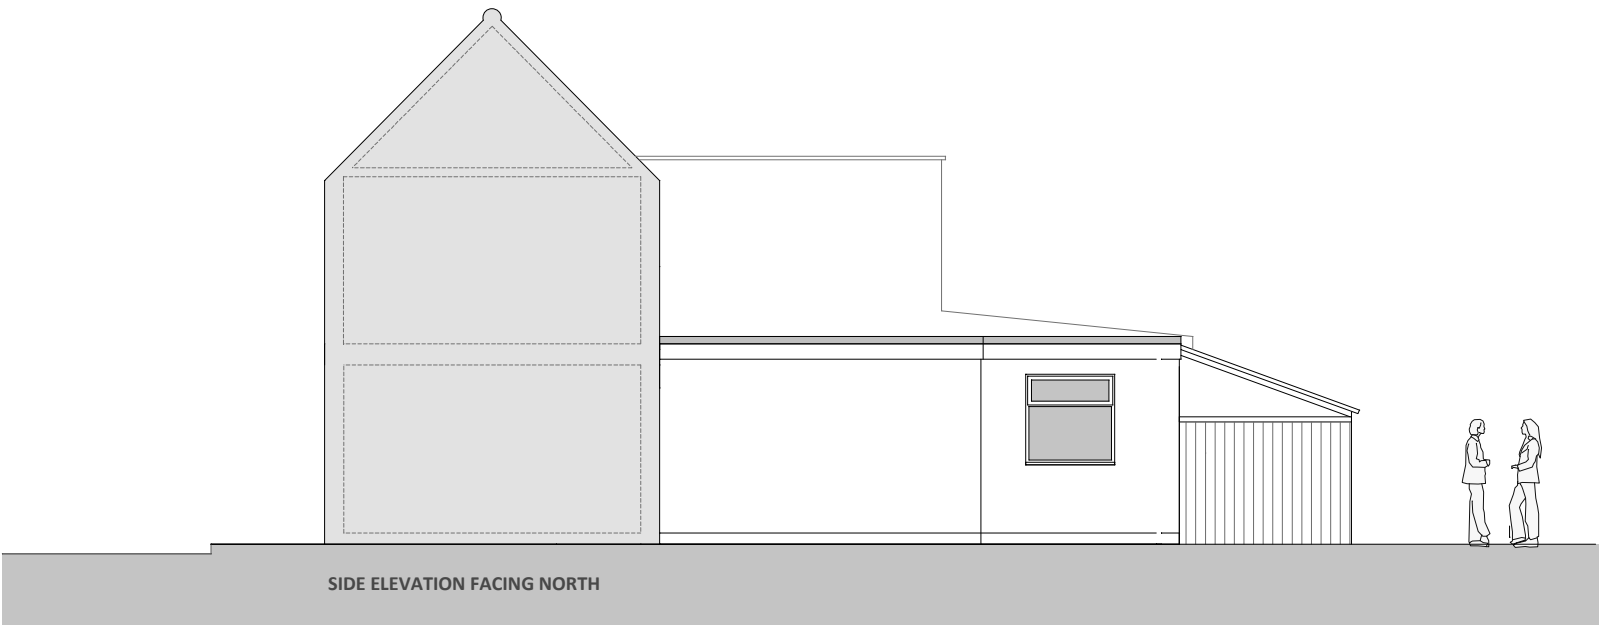


NOTE: All drawings are the copyright of sharman architecture.

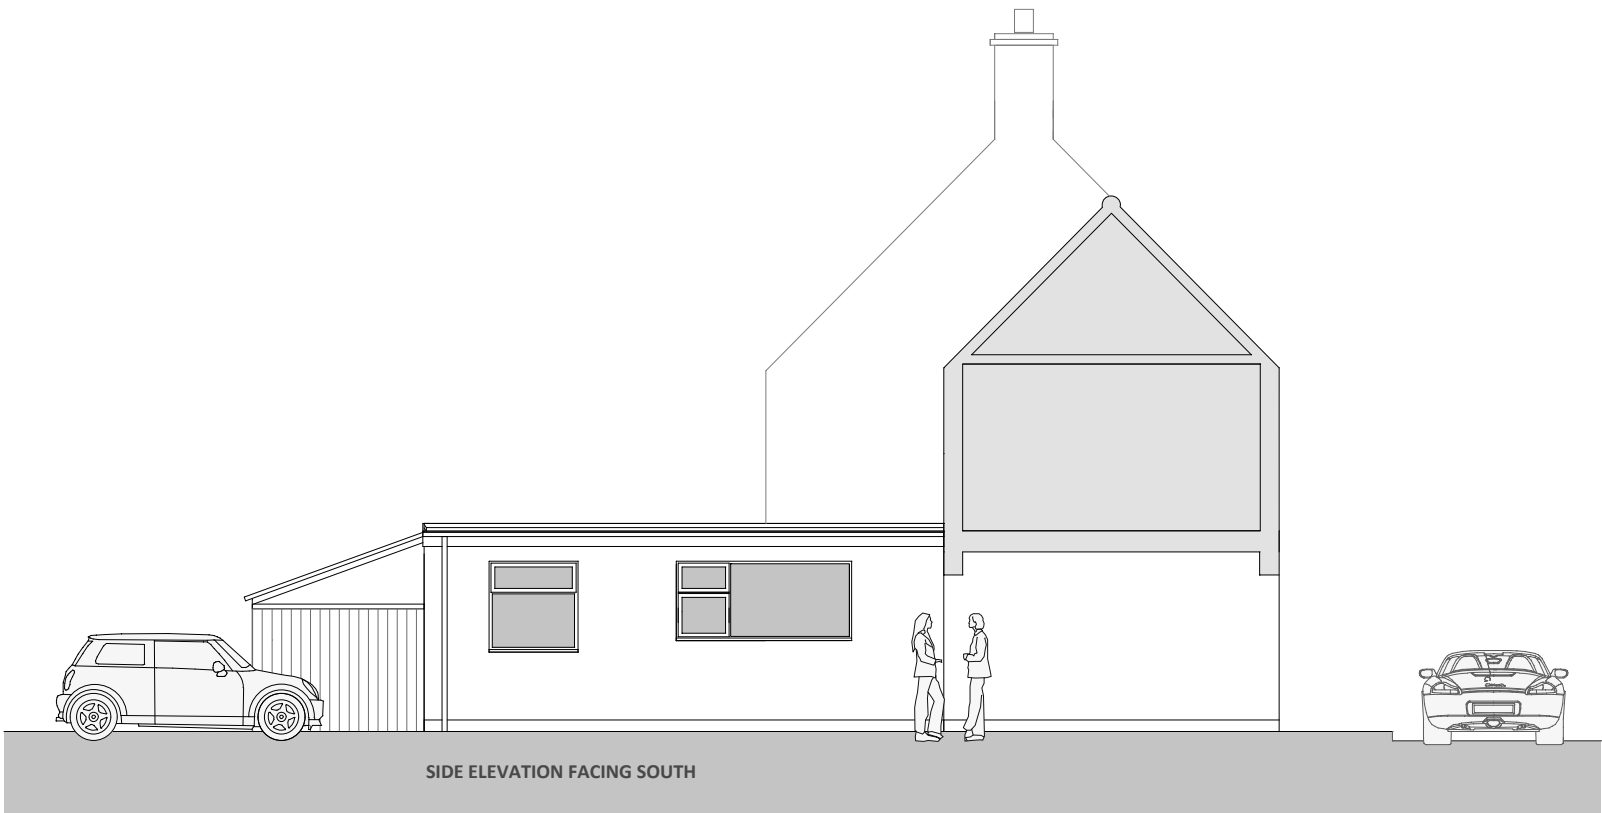

title EXISTING ELEVATIONS	scale 1:100 @ A3	date NOVEMBER 2023
contract MR STEVE HUTSON	revision A 17/11/2023 DRAWING FIRST ISSUED	