

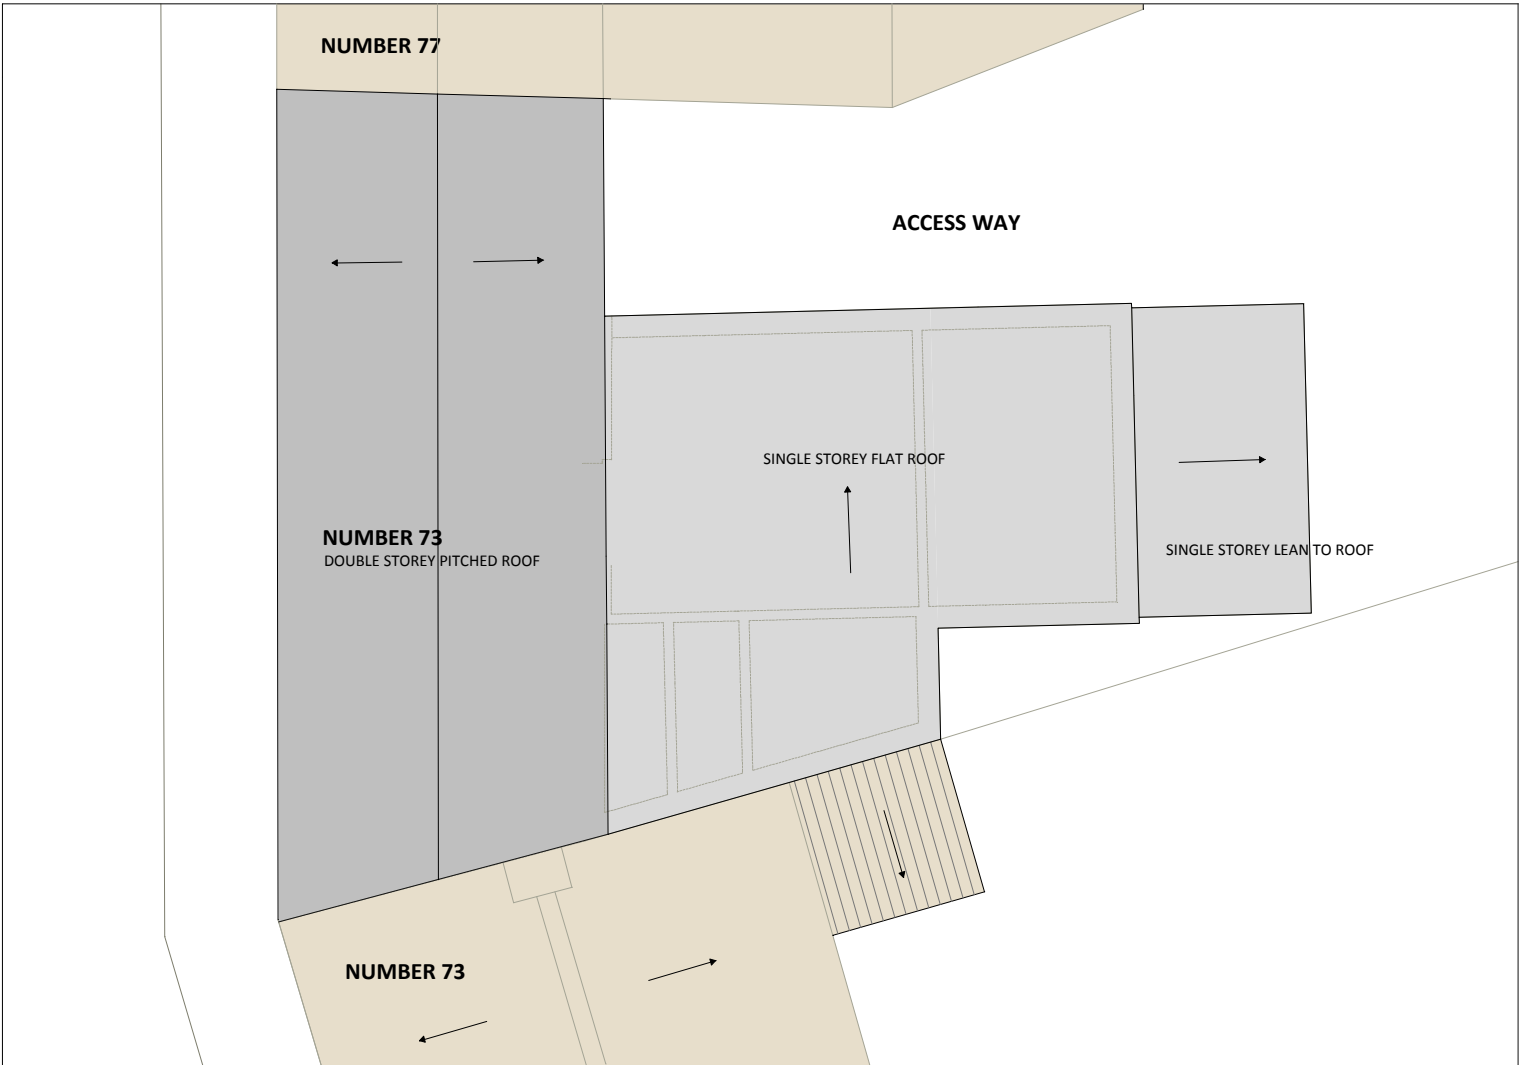
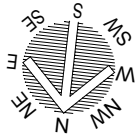


All drawings are the copyright of sharman architecture.

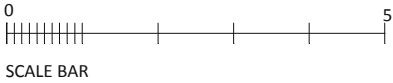

EXISTING ROOF PLAN

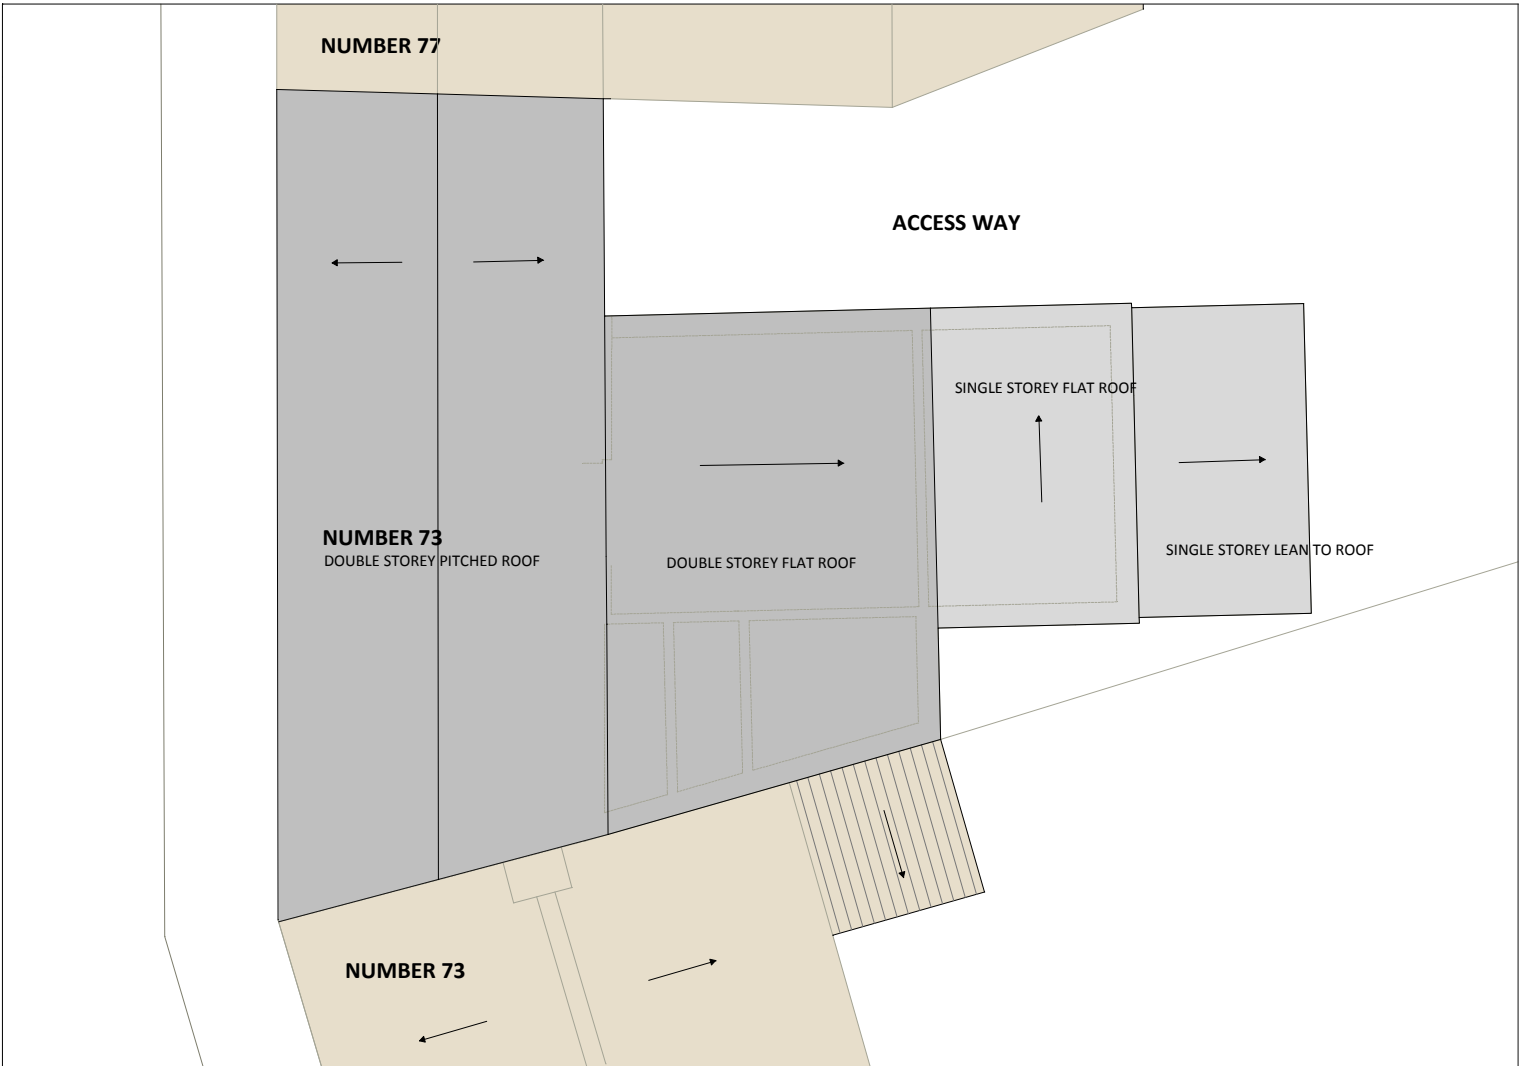

PROPOSED ROOF PLAN

|                                         |                                         |                       |
|-----------------------------------------|-----------------------------------------|-----------------------|
| title<br>EXISTING & PROPOSED ROOF PLANS | scale<br>1:100 @ A3                     | date<br>NOVEMBER 2023 |
| contract<br>MR STEVE HUTSON             | revision<br>A 20/11/2023 DRAWING ISSUED |                       |