


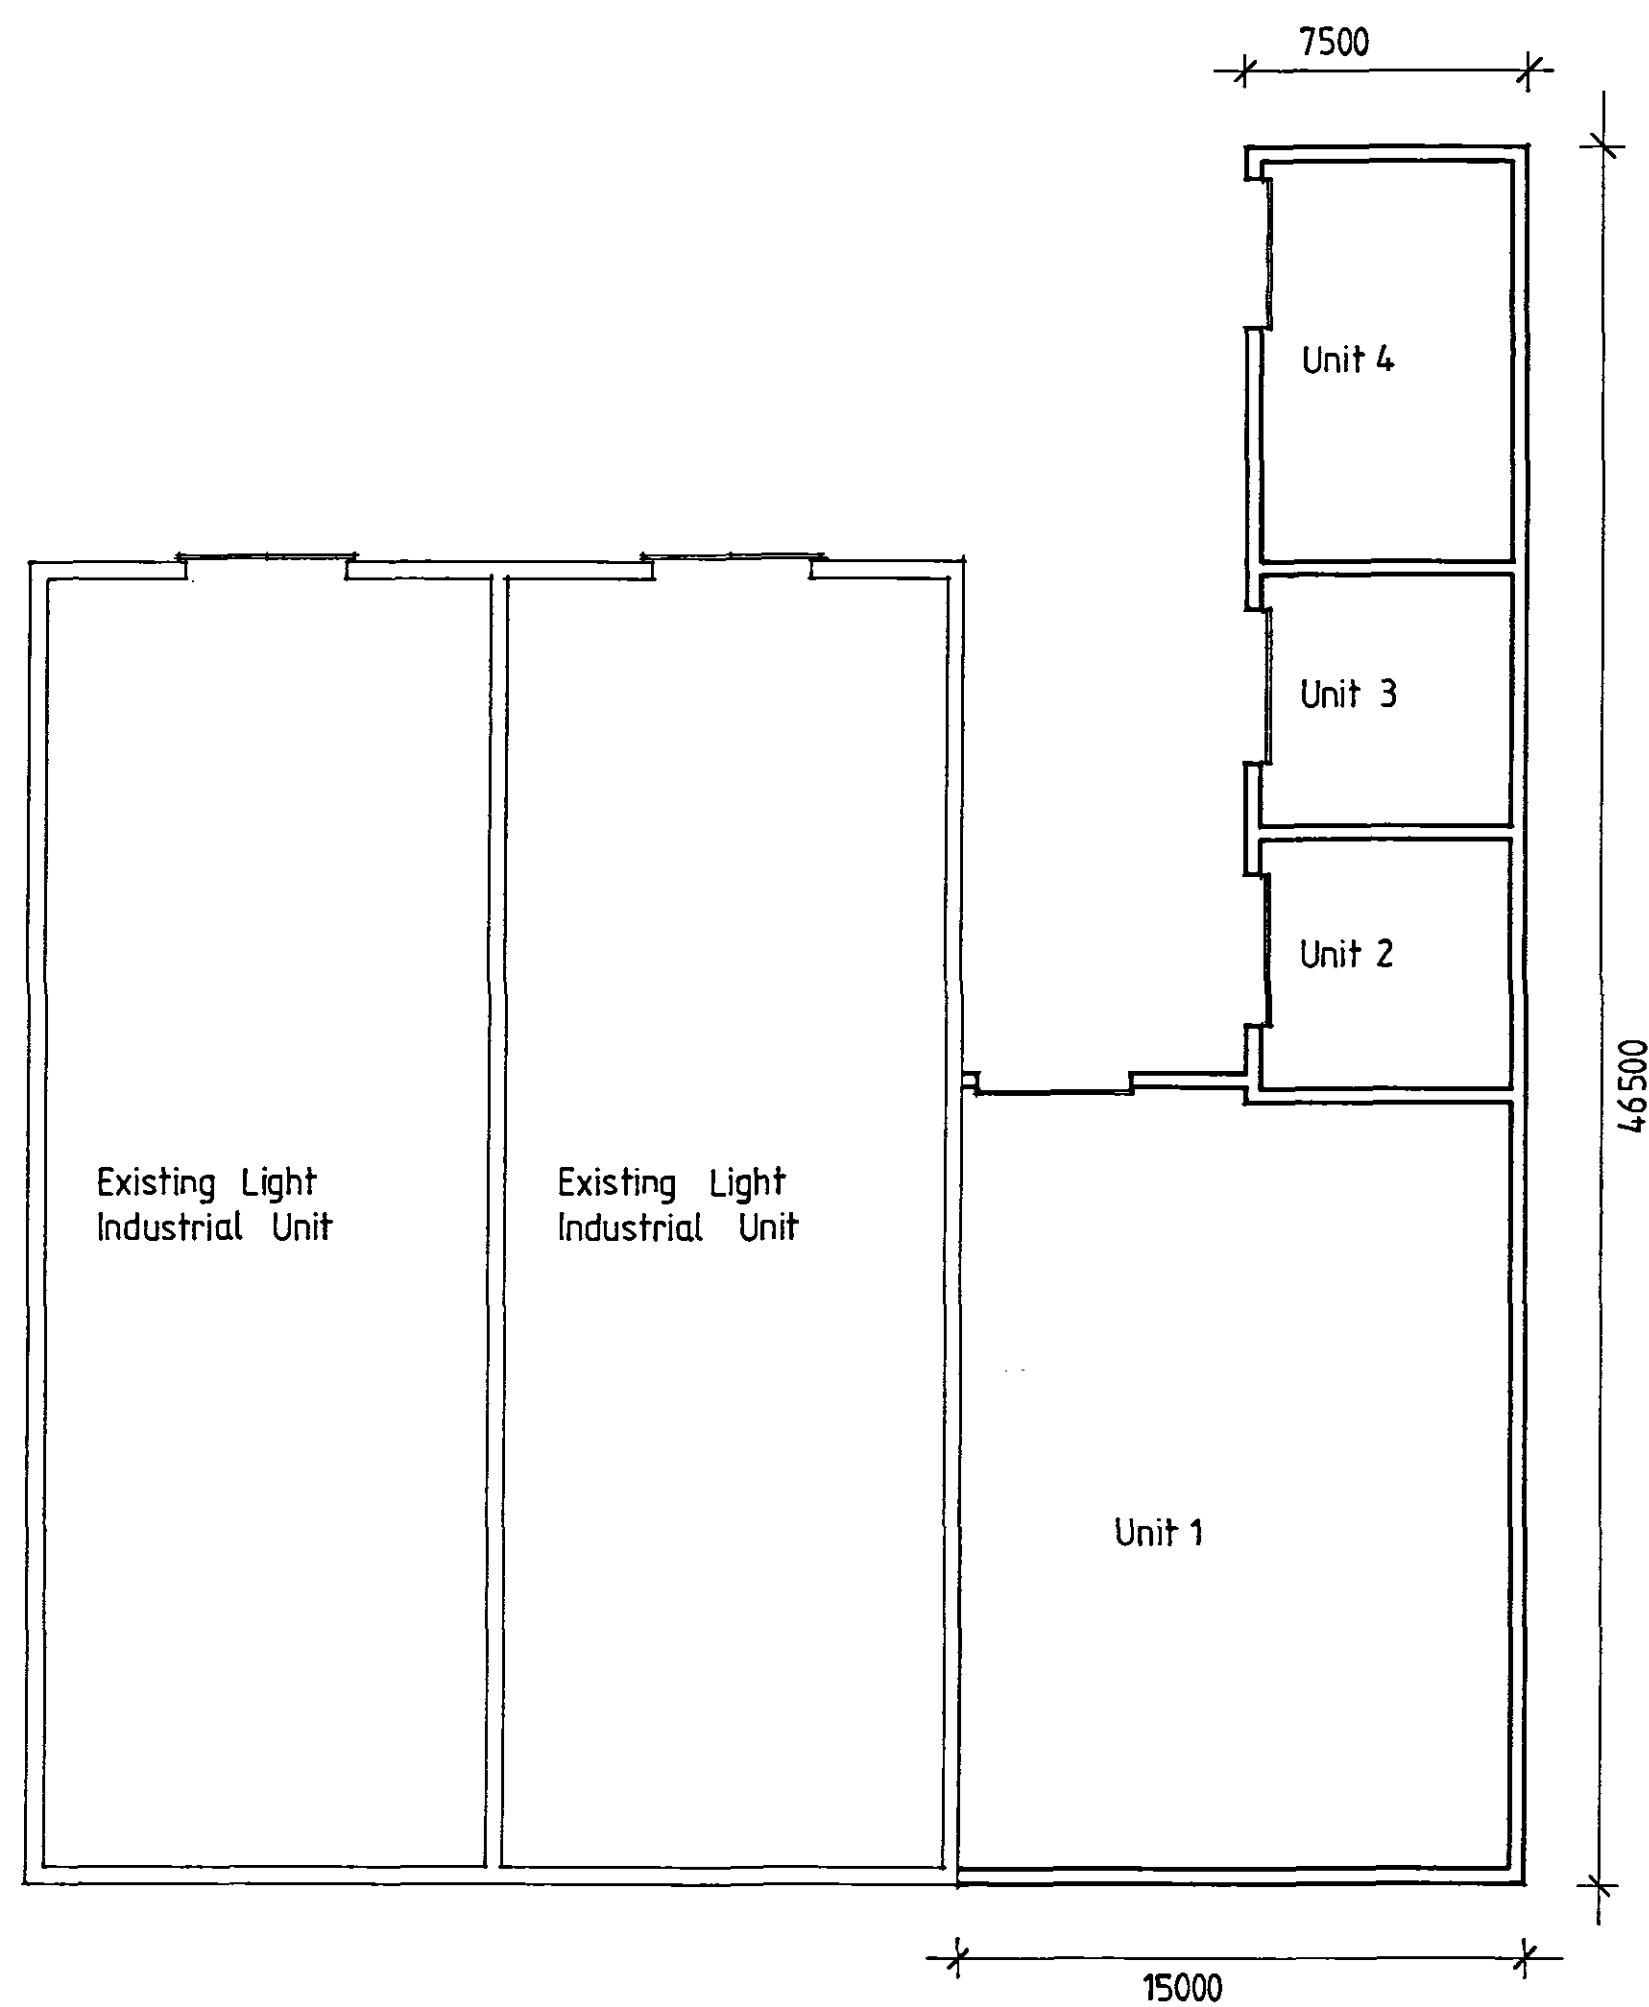
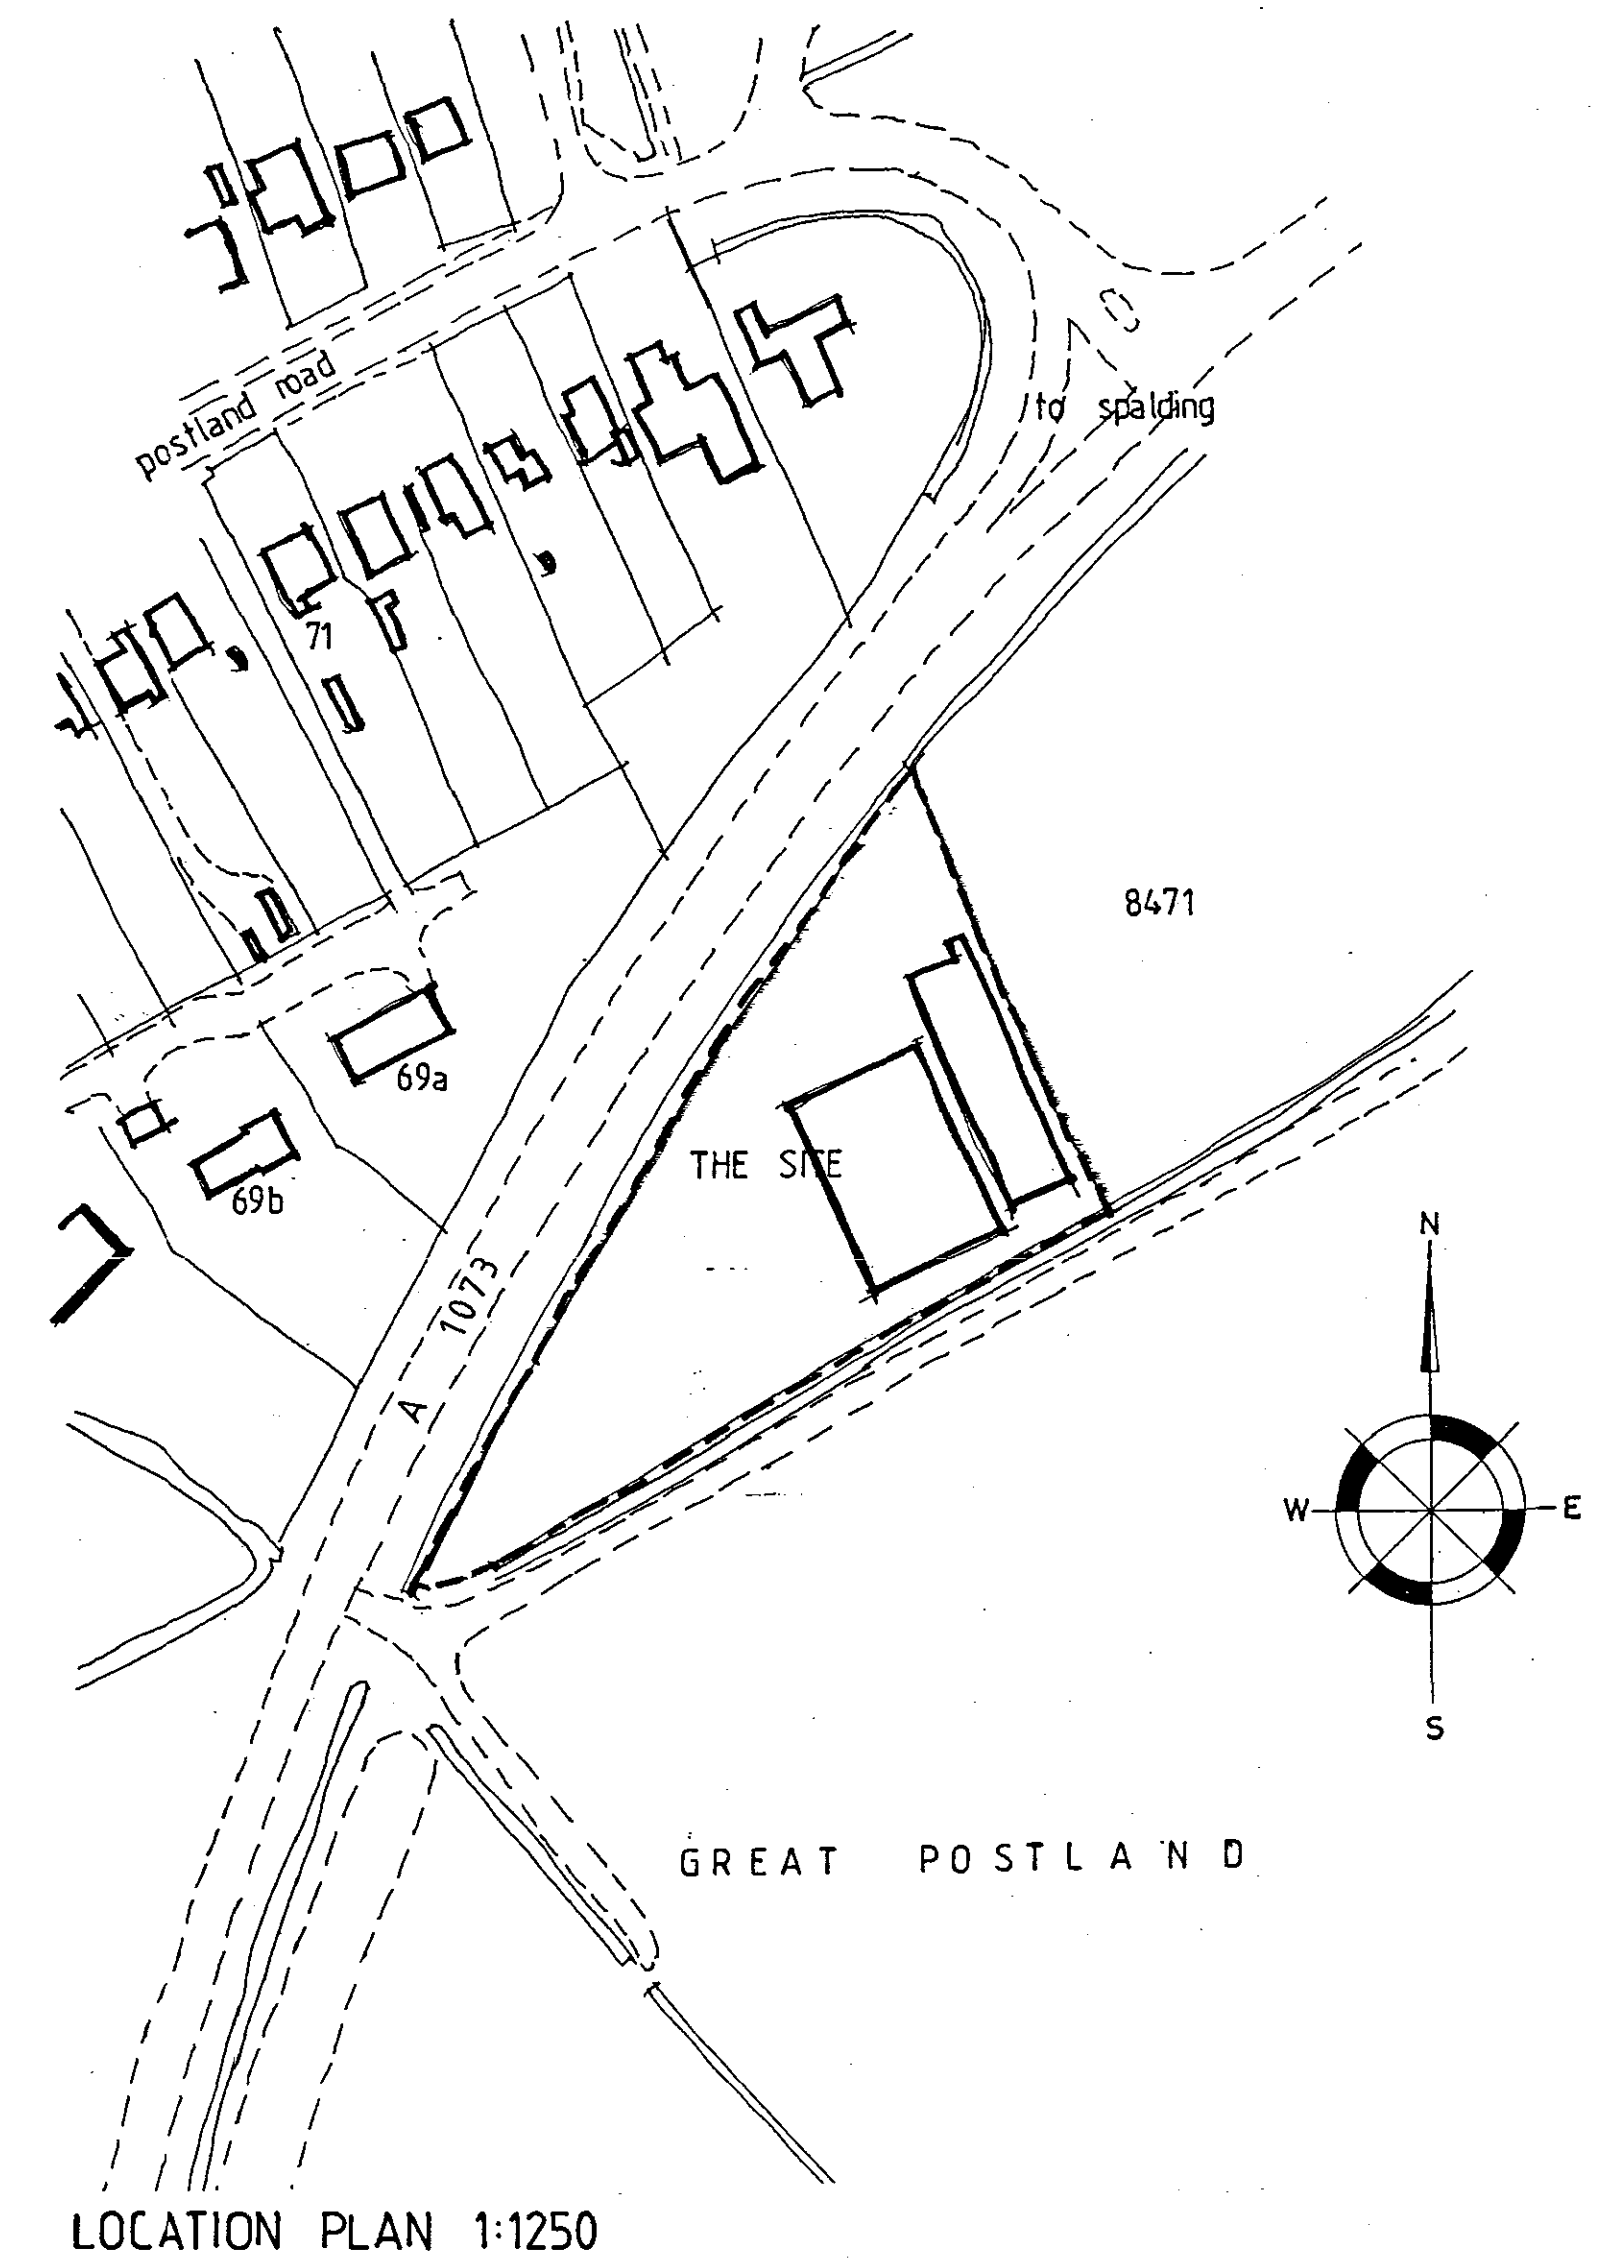
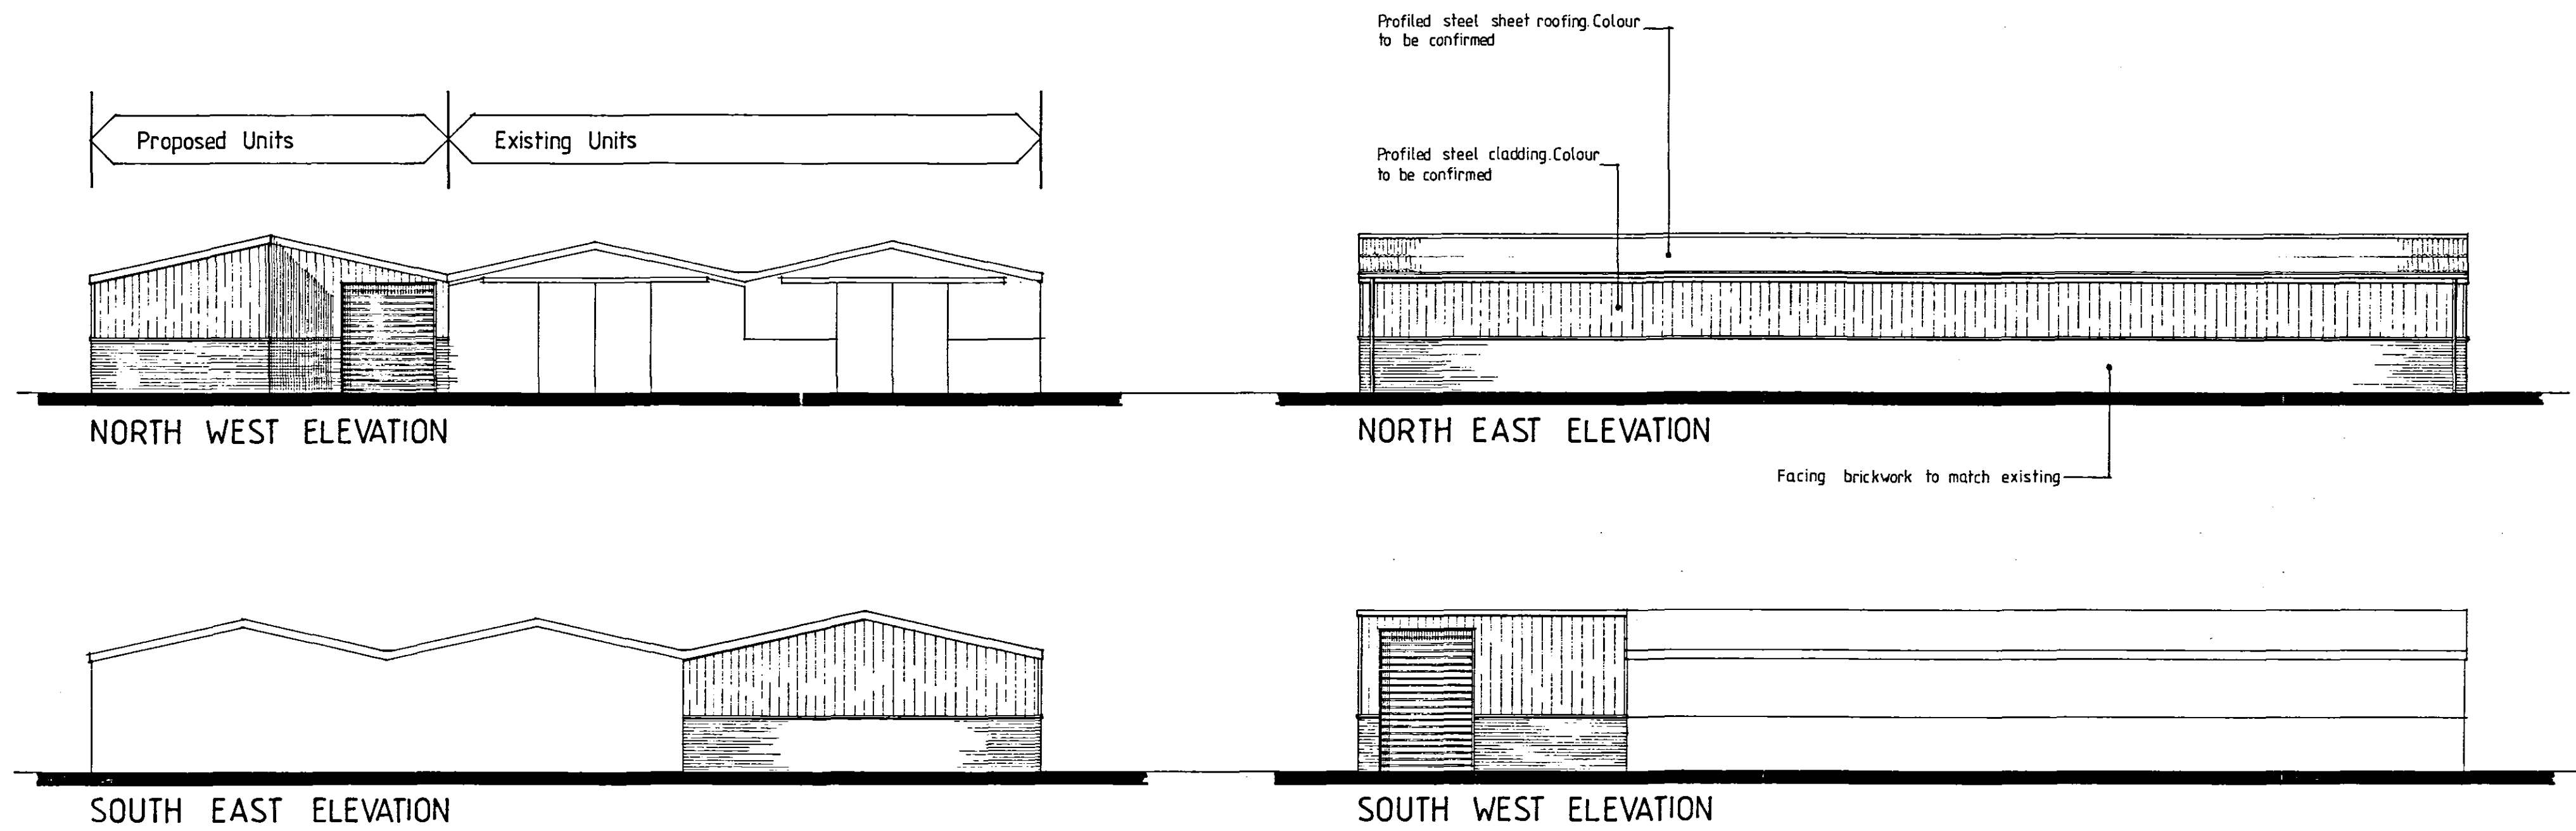


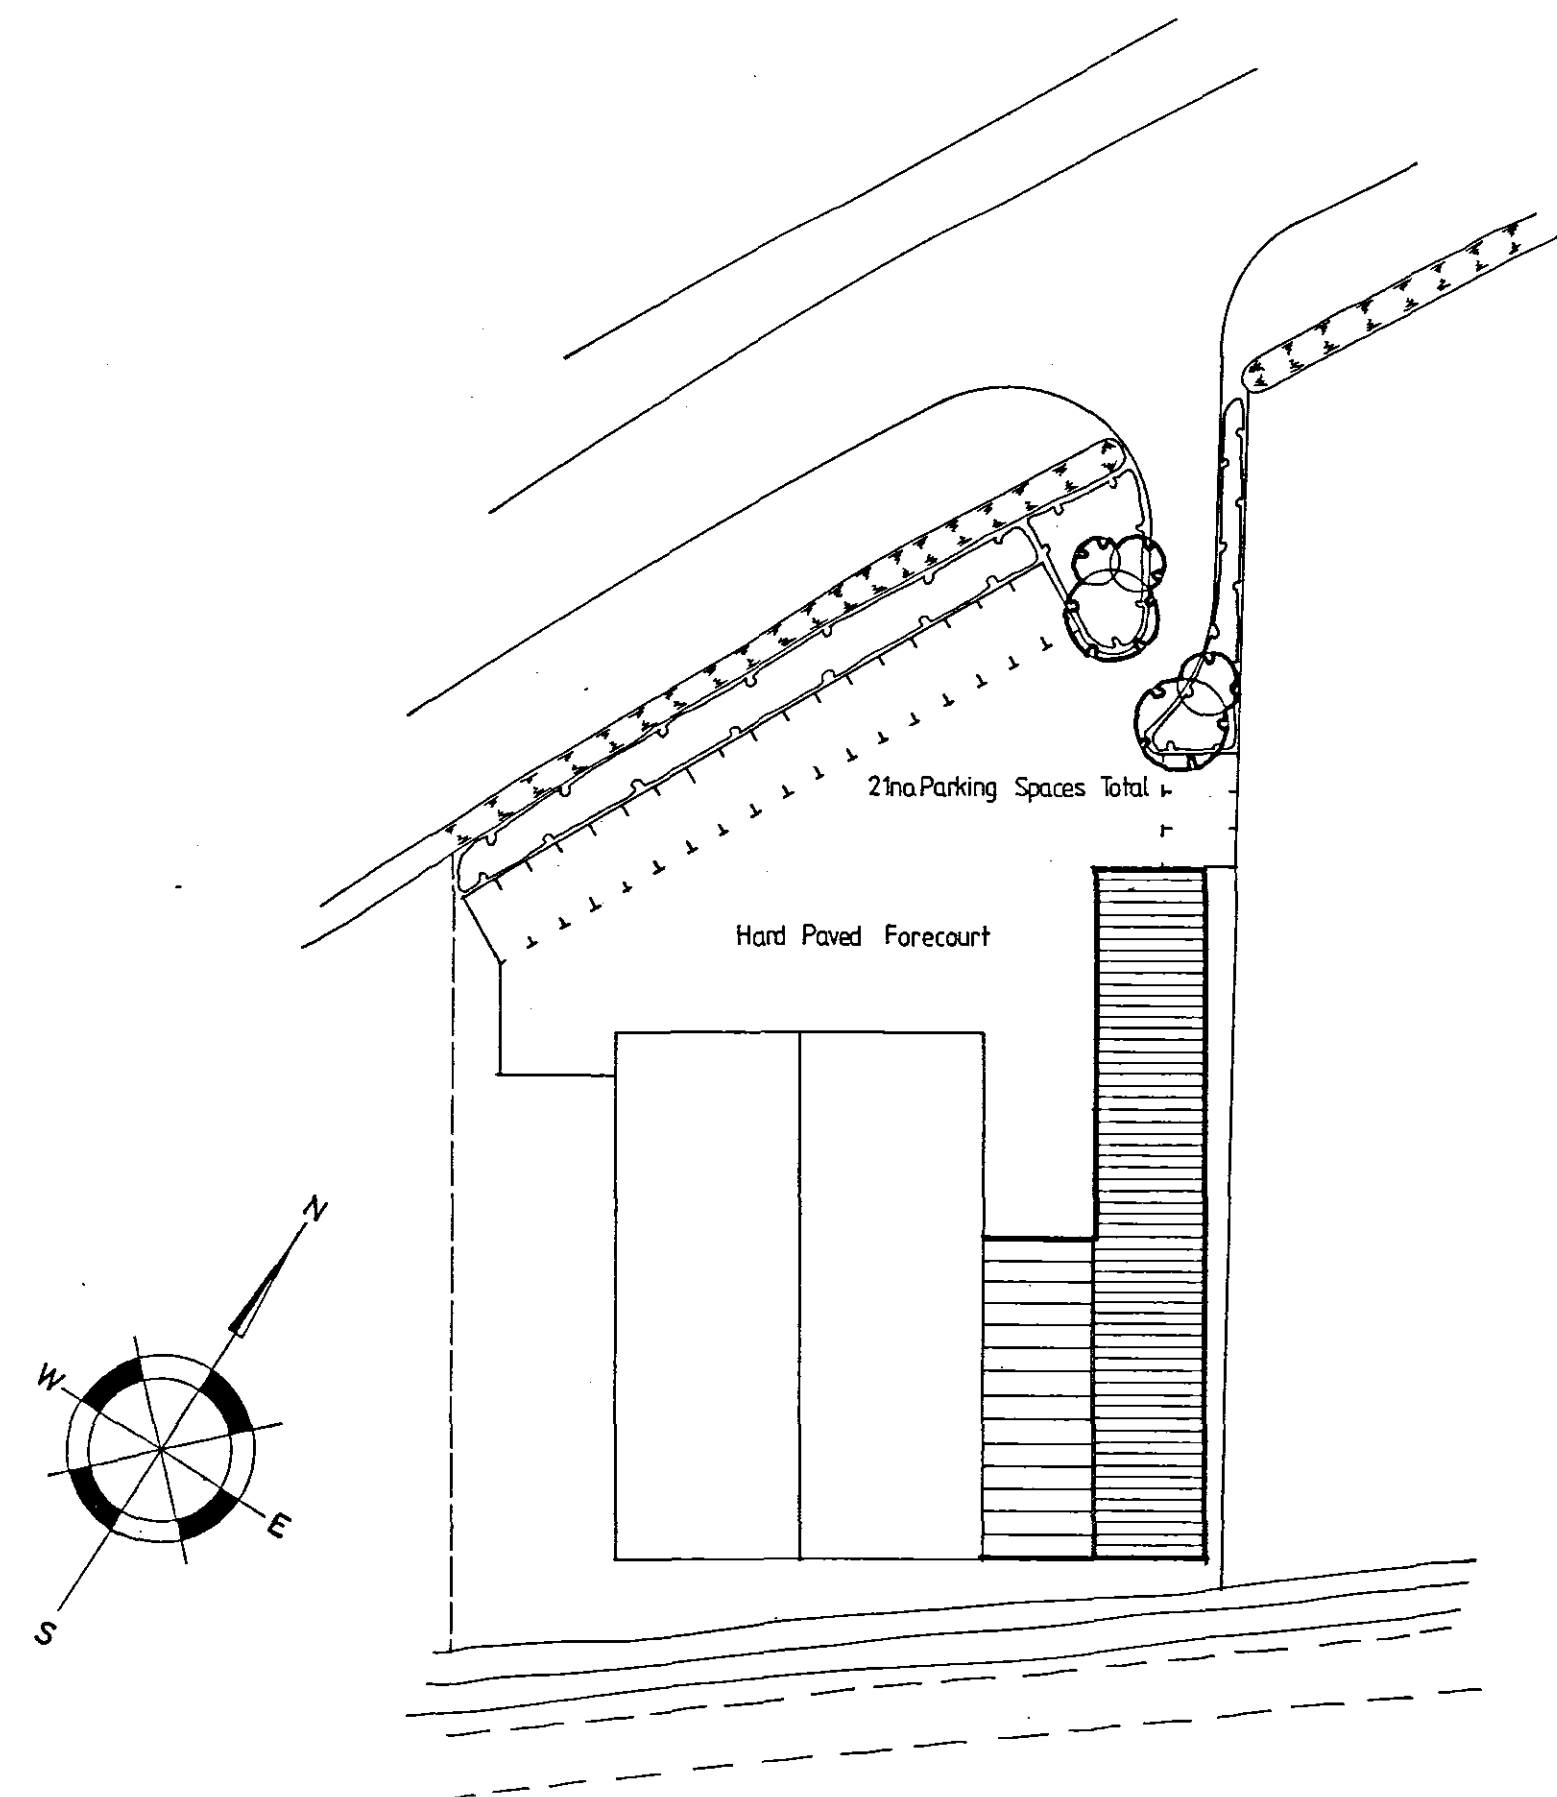

FLOOR PLAN

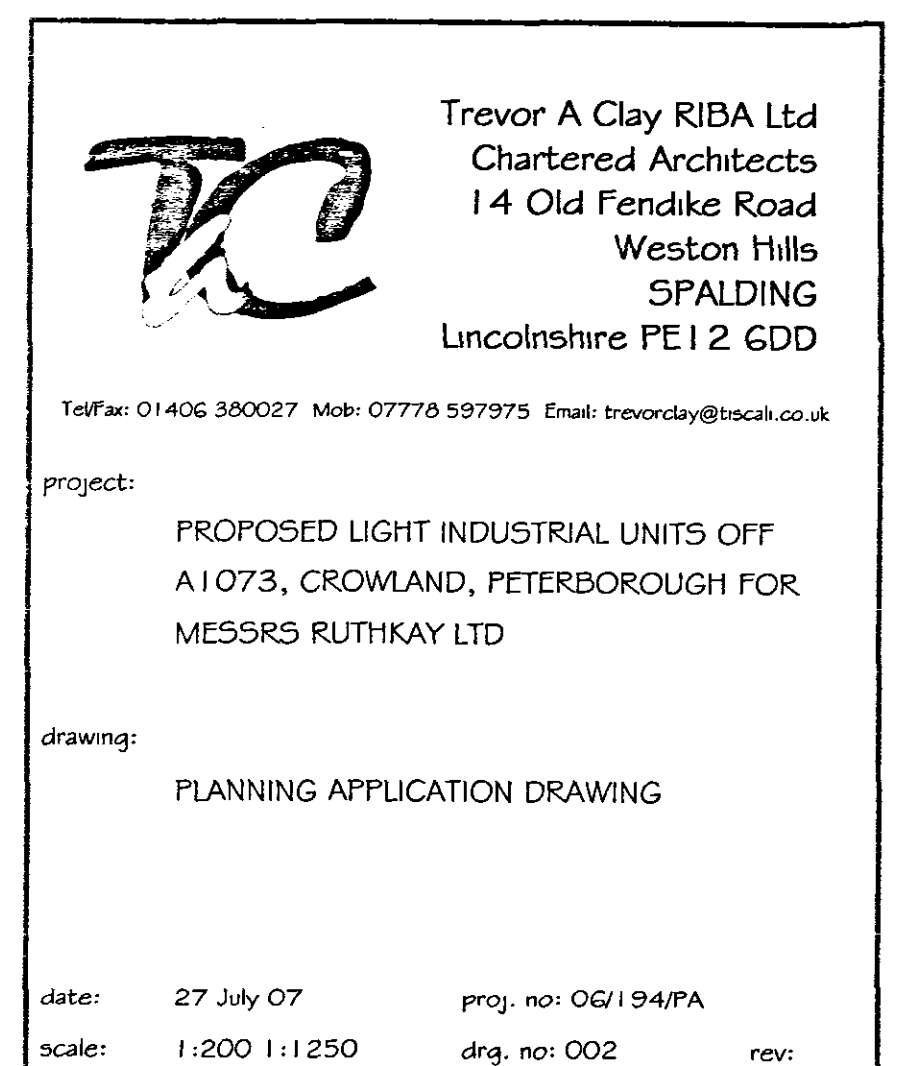

SITE PLAN 1:500

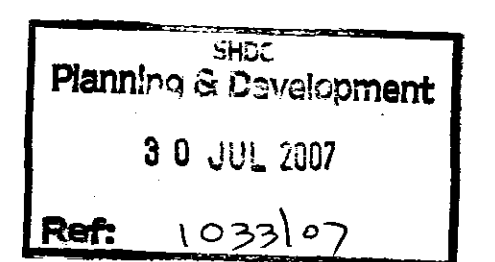

DETERMINED
PLAN