

BLOCK PLAN - SCALE 1:500

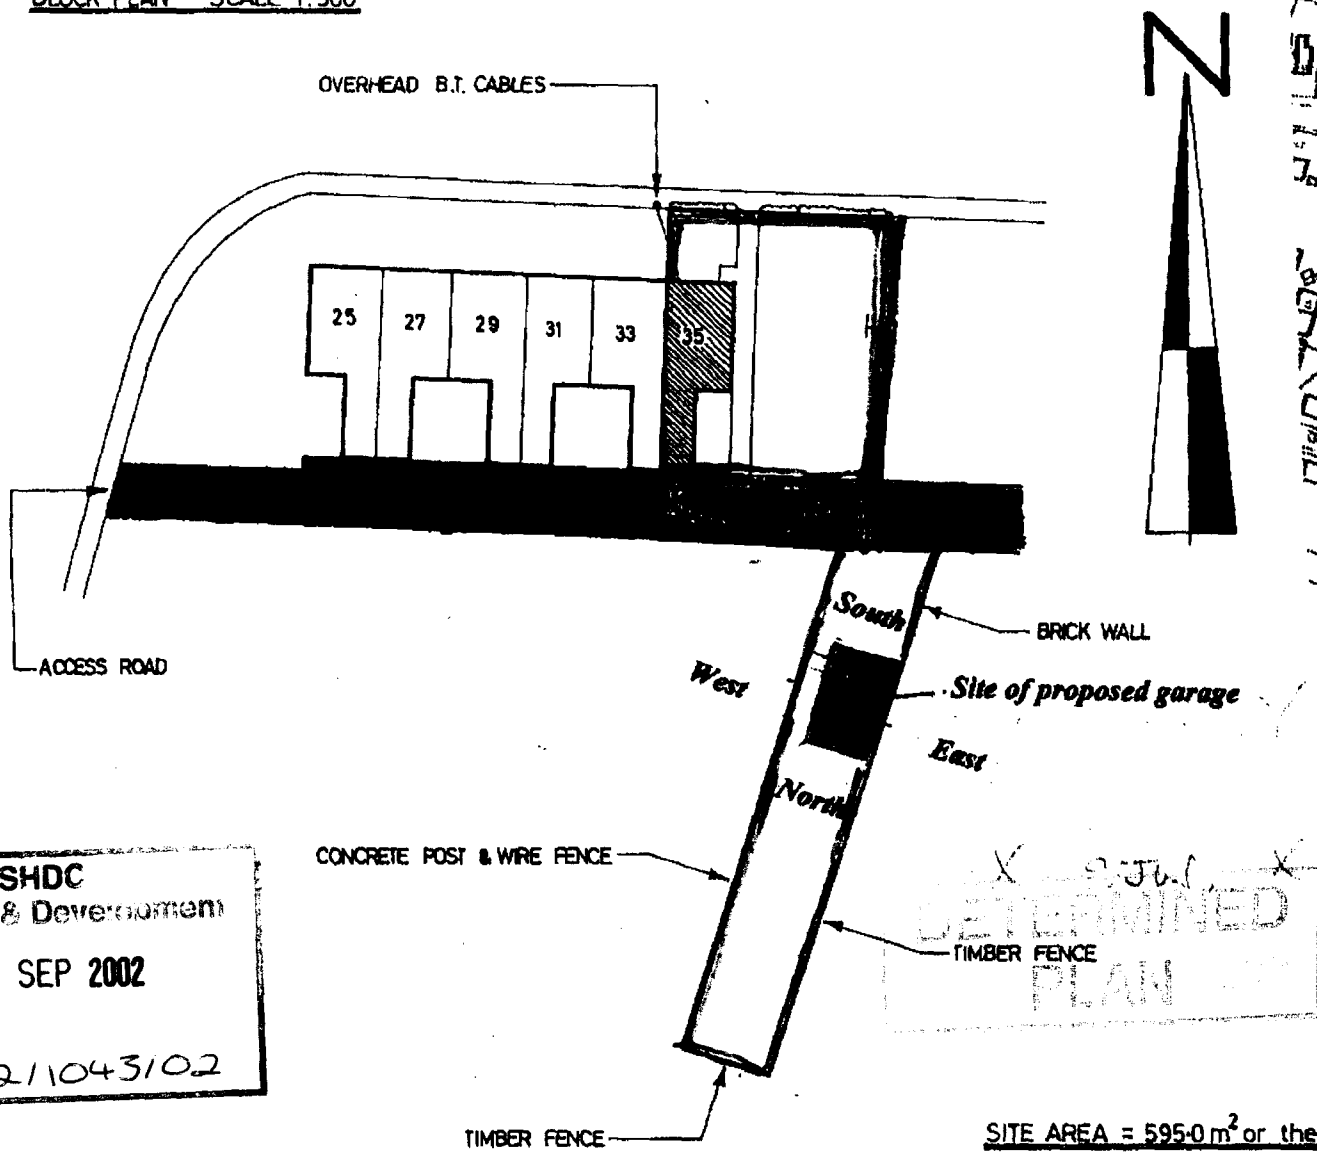

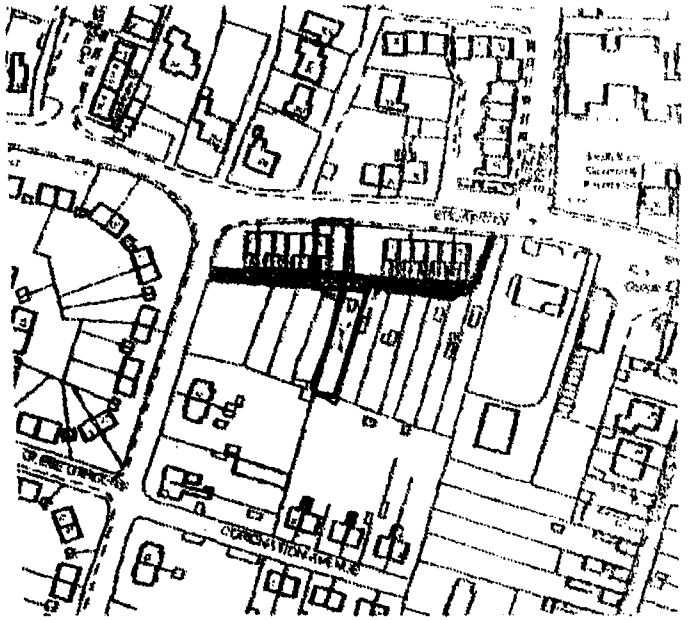

LOCATION PLAN - SCALE 1:2 500

LOCATION PLAN REPRODUCED FROM THE ORDNANCE SURVEY SOUTH HOLLAND DISTRICT MAP WITH THE PERMISSION OF THE CONTROLLER OF HER MAJESTY'S STATIONERY OFFICE.
CROWN COPYRIGHT RESERVED.

O.S. SHEET No. T.F. 2309 N.E.
O.S. LICENCE No. L.A. 079413

SHDC
Planning & Development
19 SEP 2002
Ref H02/1043/02

DETERMINED PLAN

SITE AREA = 595·0 m^2 or thereabouts

SOUTH HOLLAND DISTRICT COUNCIL


PROPERTY SERVICES

Council Offices, Priory Road
Spalding, Lincolnshire PE11 2XF
Telephone (01775) 761161
Fax (01775) 761048

PROJECT	DATE	SCALE	JOB No
SALE OF COUNCIL HOUSES	16 APRIL 2002	1:500 / 1:2 500	R.T.B. 3703
No. 35 BROADWAY, CROWLAND	DRAWN	DRAWING No	
Ms. S.J. WRIGHT & Mr. S.A. MARTIN	R. SCORTHORNE	——	

Summit DS(UK) 020114


East Elevation

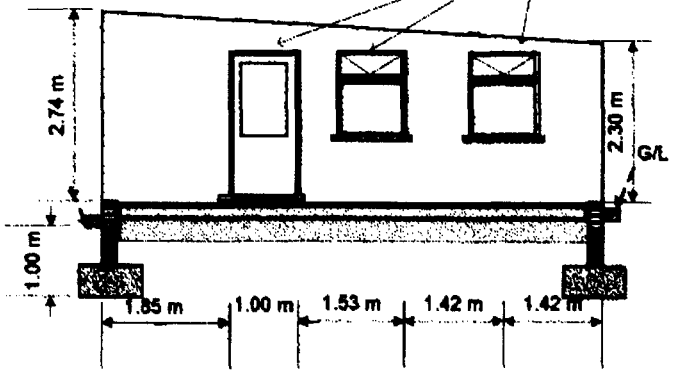

Lintels over all windows and door heads

Purpose made steel lintel to all door heads and windows with at least 150mm bearing on all reveals

NorthElevation

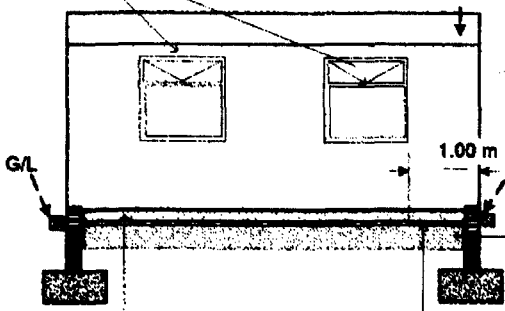

Light weight roof construction

Light weight roof construction . Plastic coated "Trafford tile pattern purpose made metal roof sheets

Building brick description

External walls constructed from local clay bricks with sand face finished to match near as possible . the type and colour texture as near by dwellings

Class "B" engineering bricks

Class "B" engineering bricks four courses framing DPM

Footings

Strip footing 900 x 450 4.2.1 concrete

Hard-core

300 mm deep. 100mm clean stone hard-core Consolidated with vibrating roller, finally blinded with 22mm stone dust


Concrete over site slab

4.2.1 concrete over sute slab 150 mm thickness laid to line and level finished with fine brush pattern


Visqueen D.P.M

500 gauge visqueen sheet laid over the complete over site dressed up edges of slab and lapped over brickwork edges

West Elevation

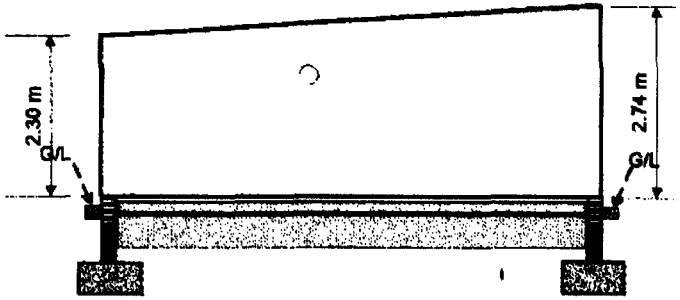


South Elevation

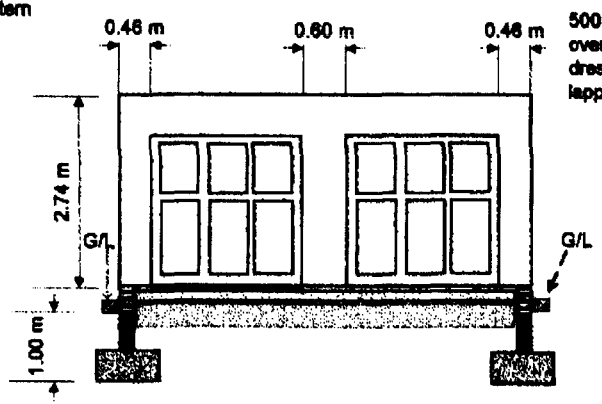


ELEVATION OF PROPOSED GARAGE AT 35 BROADWAY CROWLAND


SCALE 1/100
DATE 27.07 200
DRAWN JKB

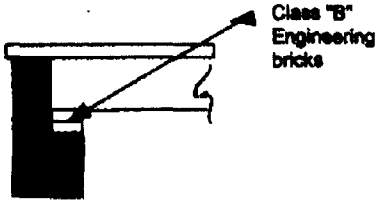


Section though brickwork
and brick pier
at section "A"" A"

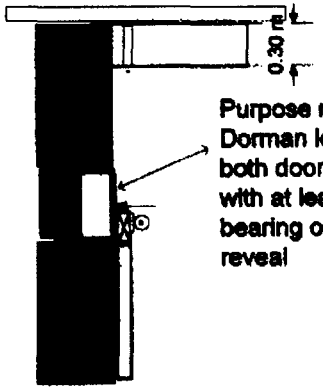


Section though garage door openings at "C" "C"

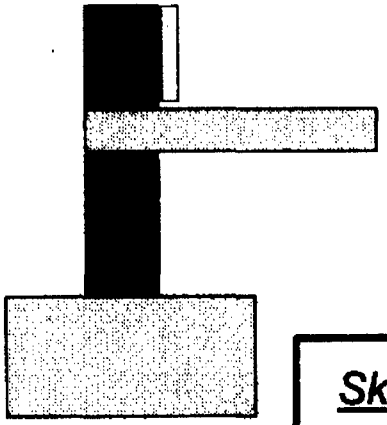

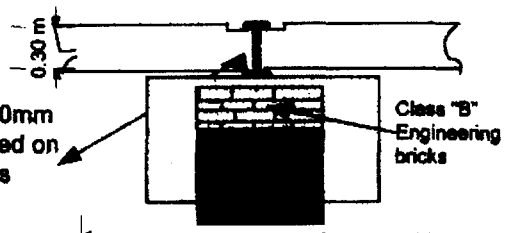

Section "B-B"

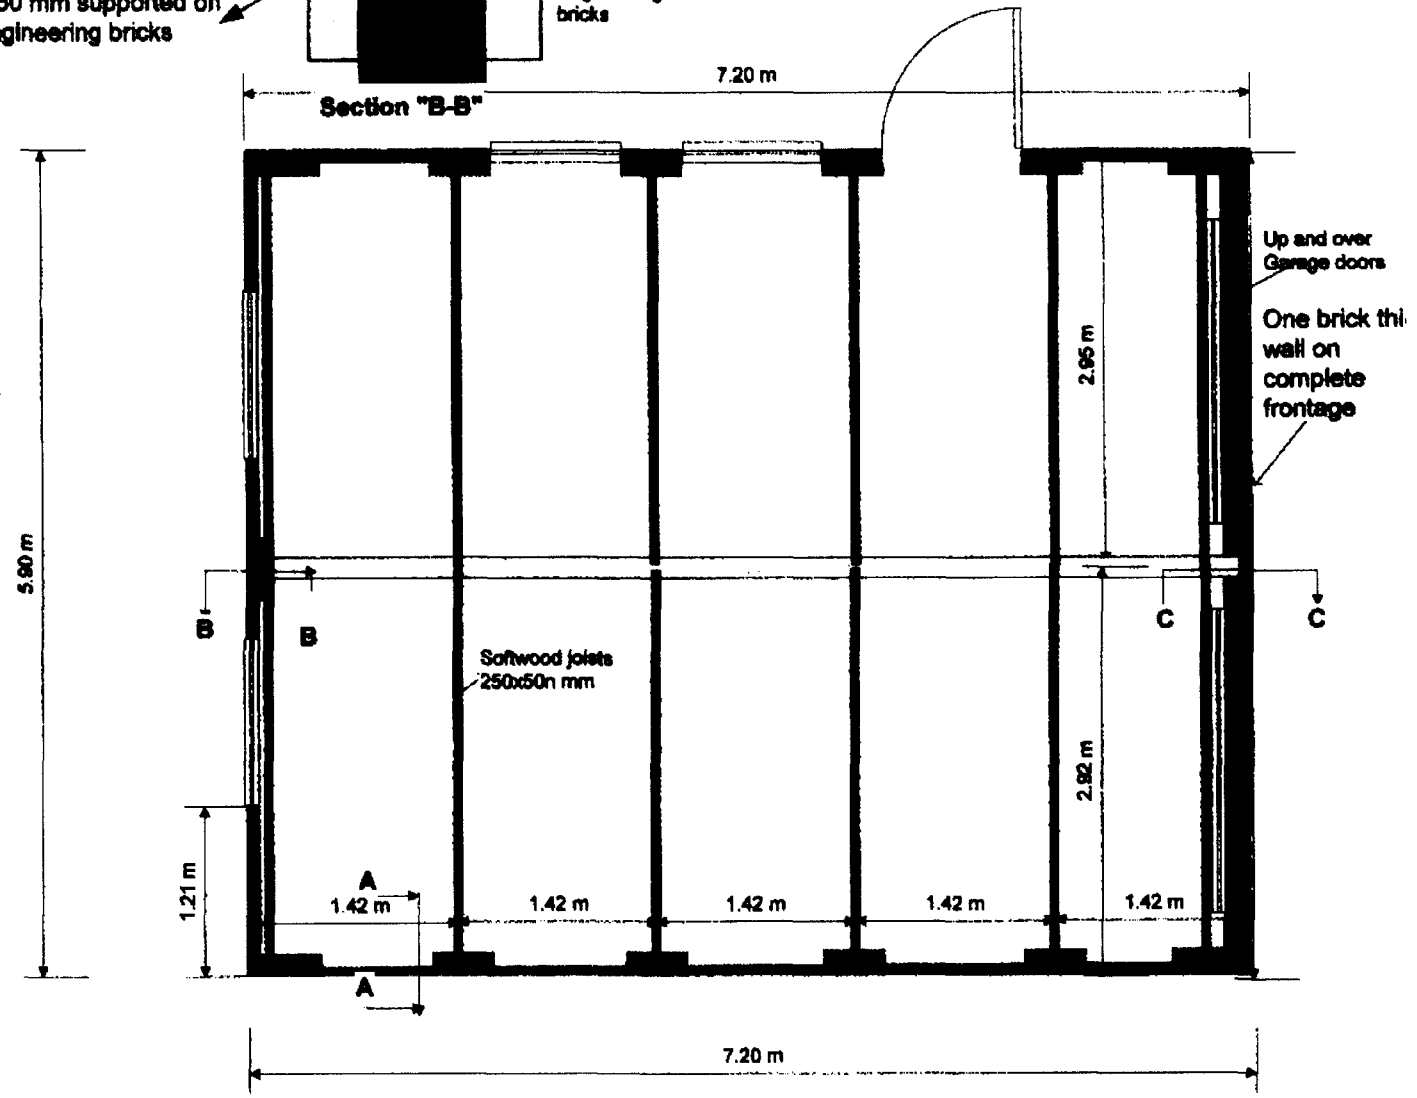

Sketch plan of proposed garage at 35 Broadway Crowland

Sketch plan scale 1/100
Details not to any scale