




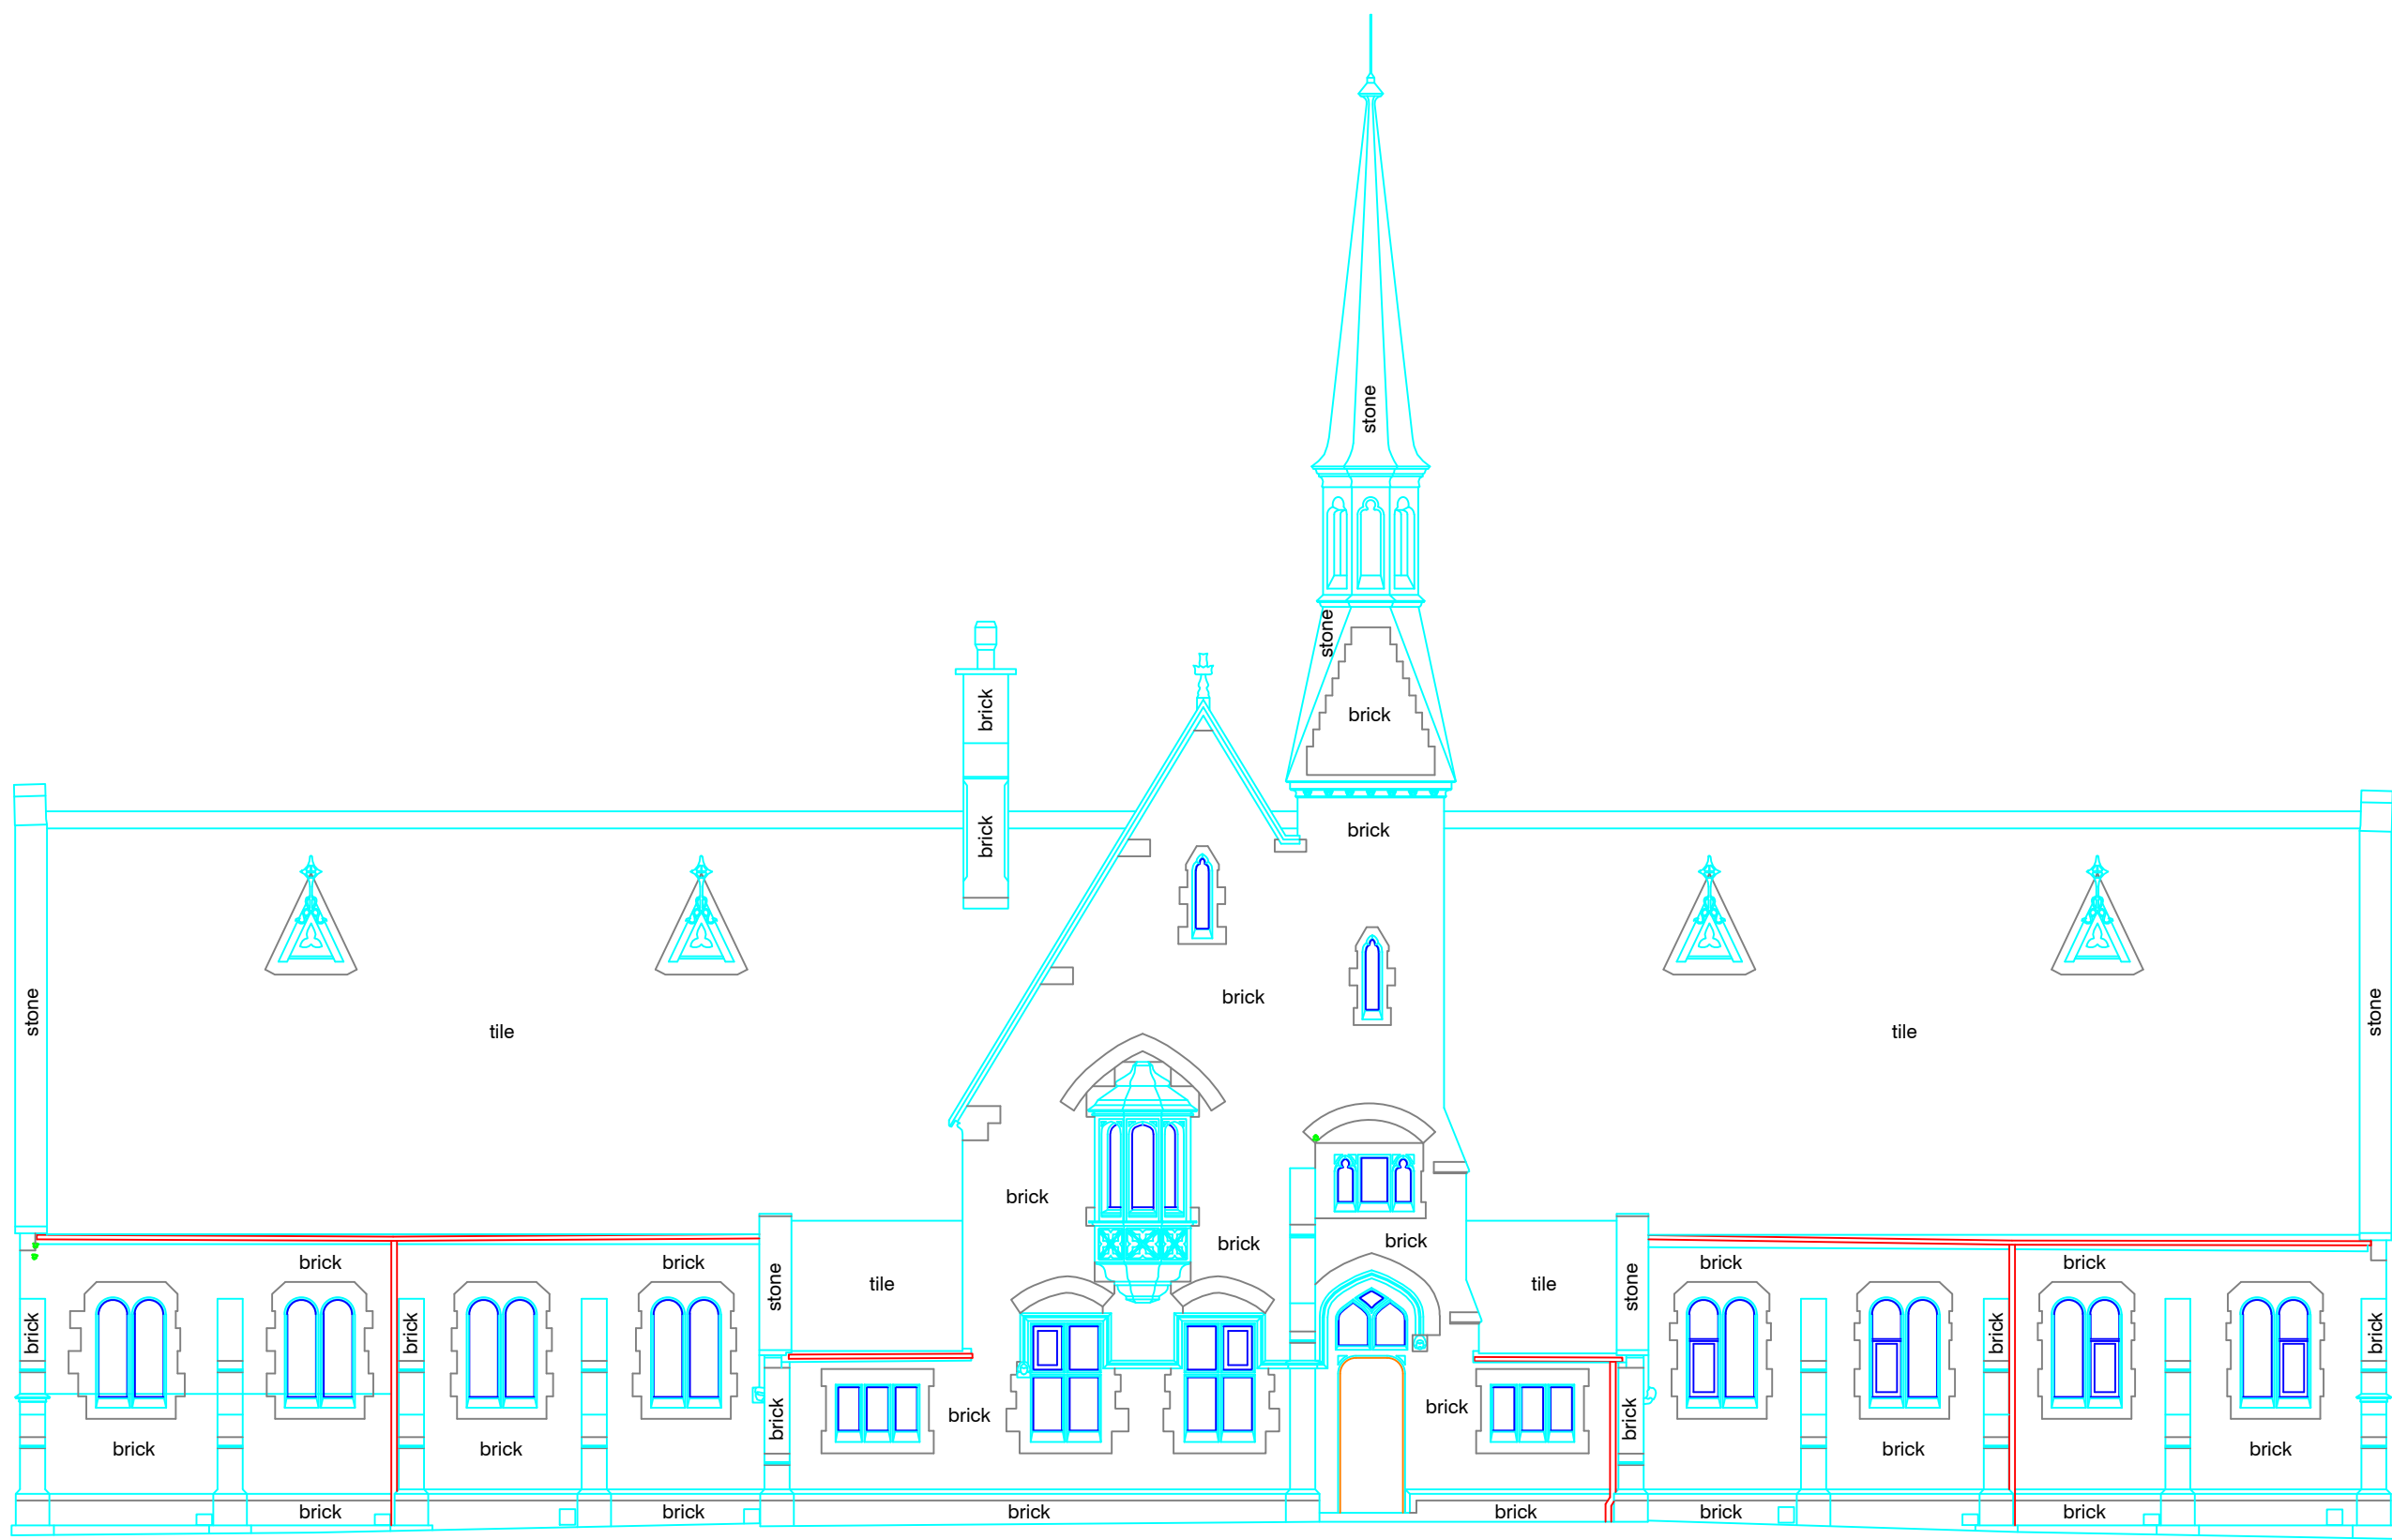

Elevation 1

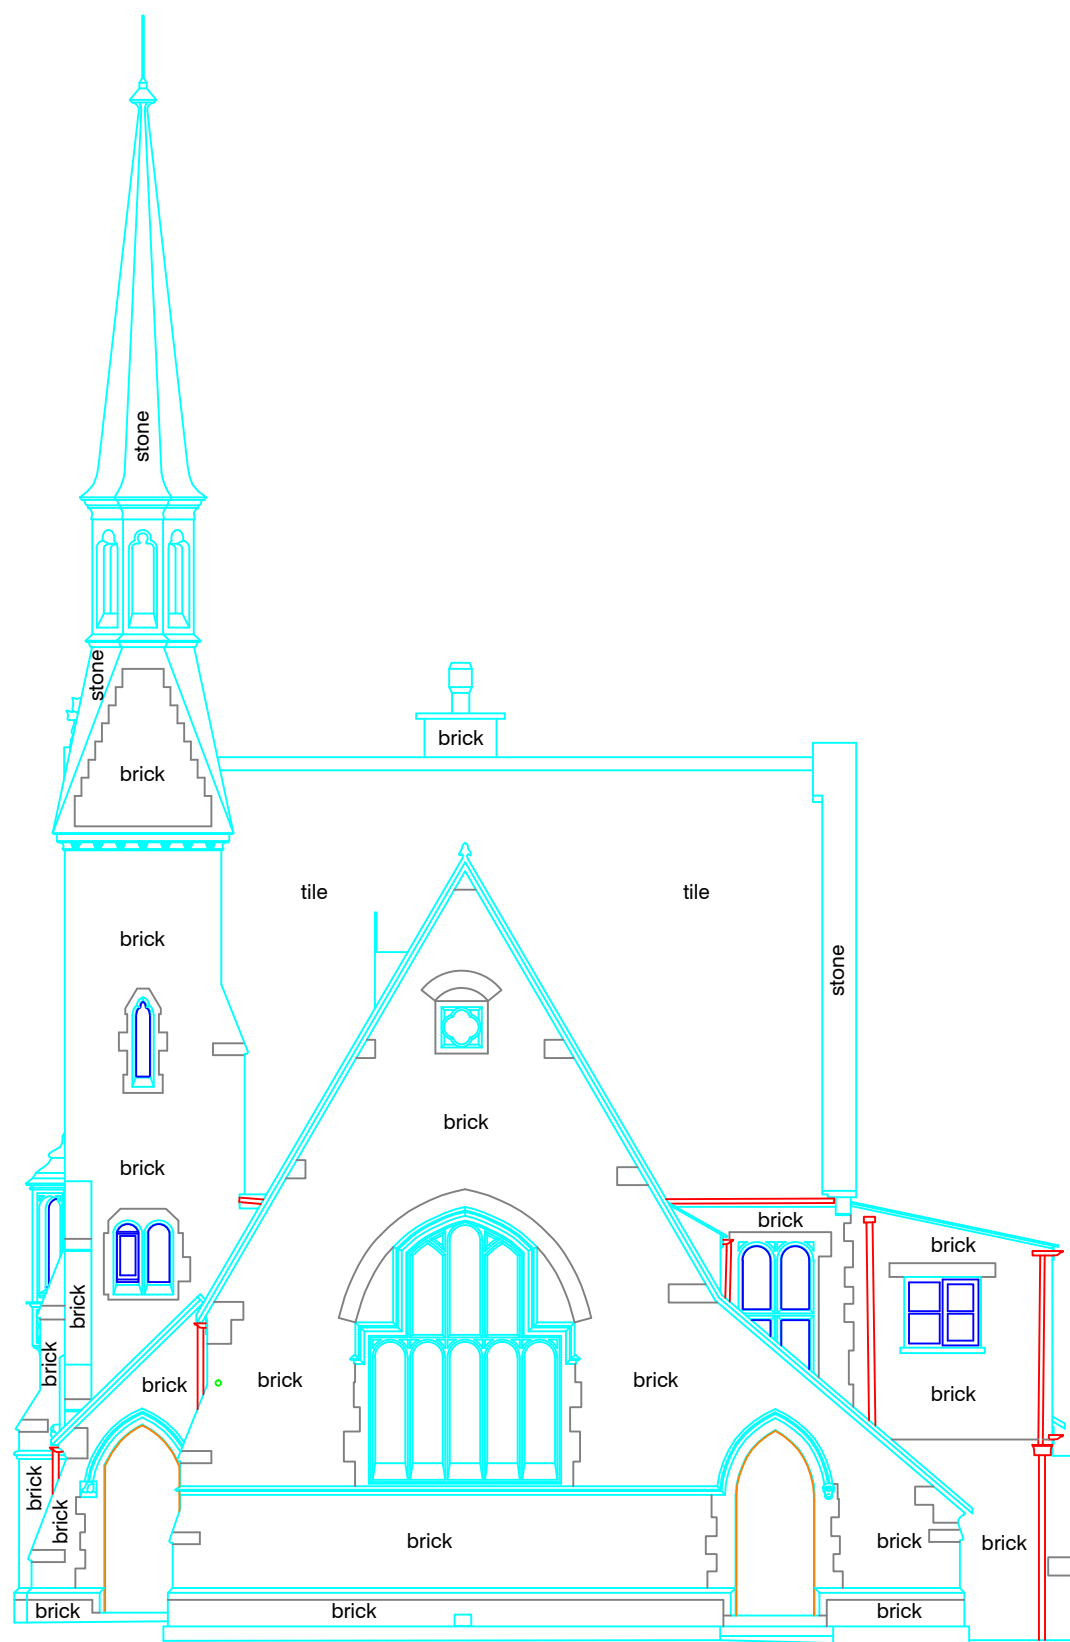


Elevation 2

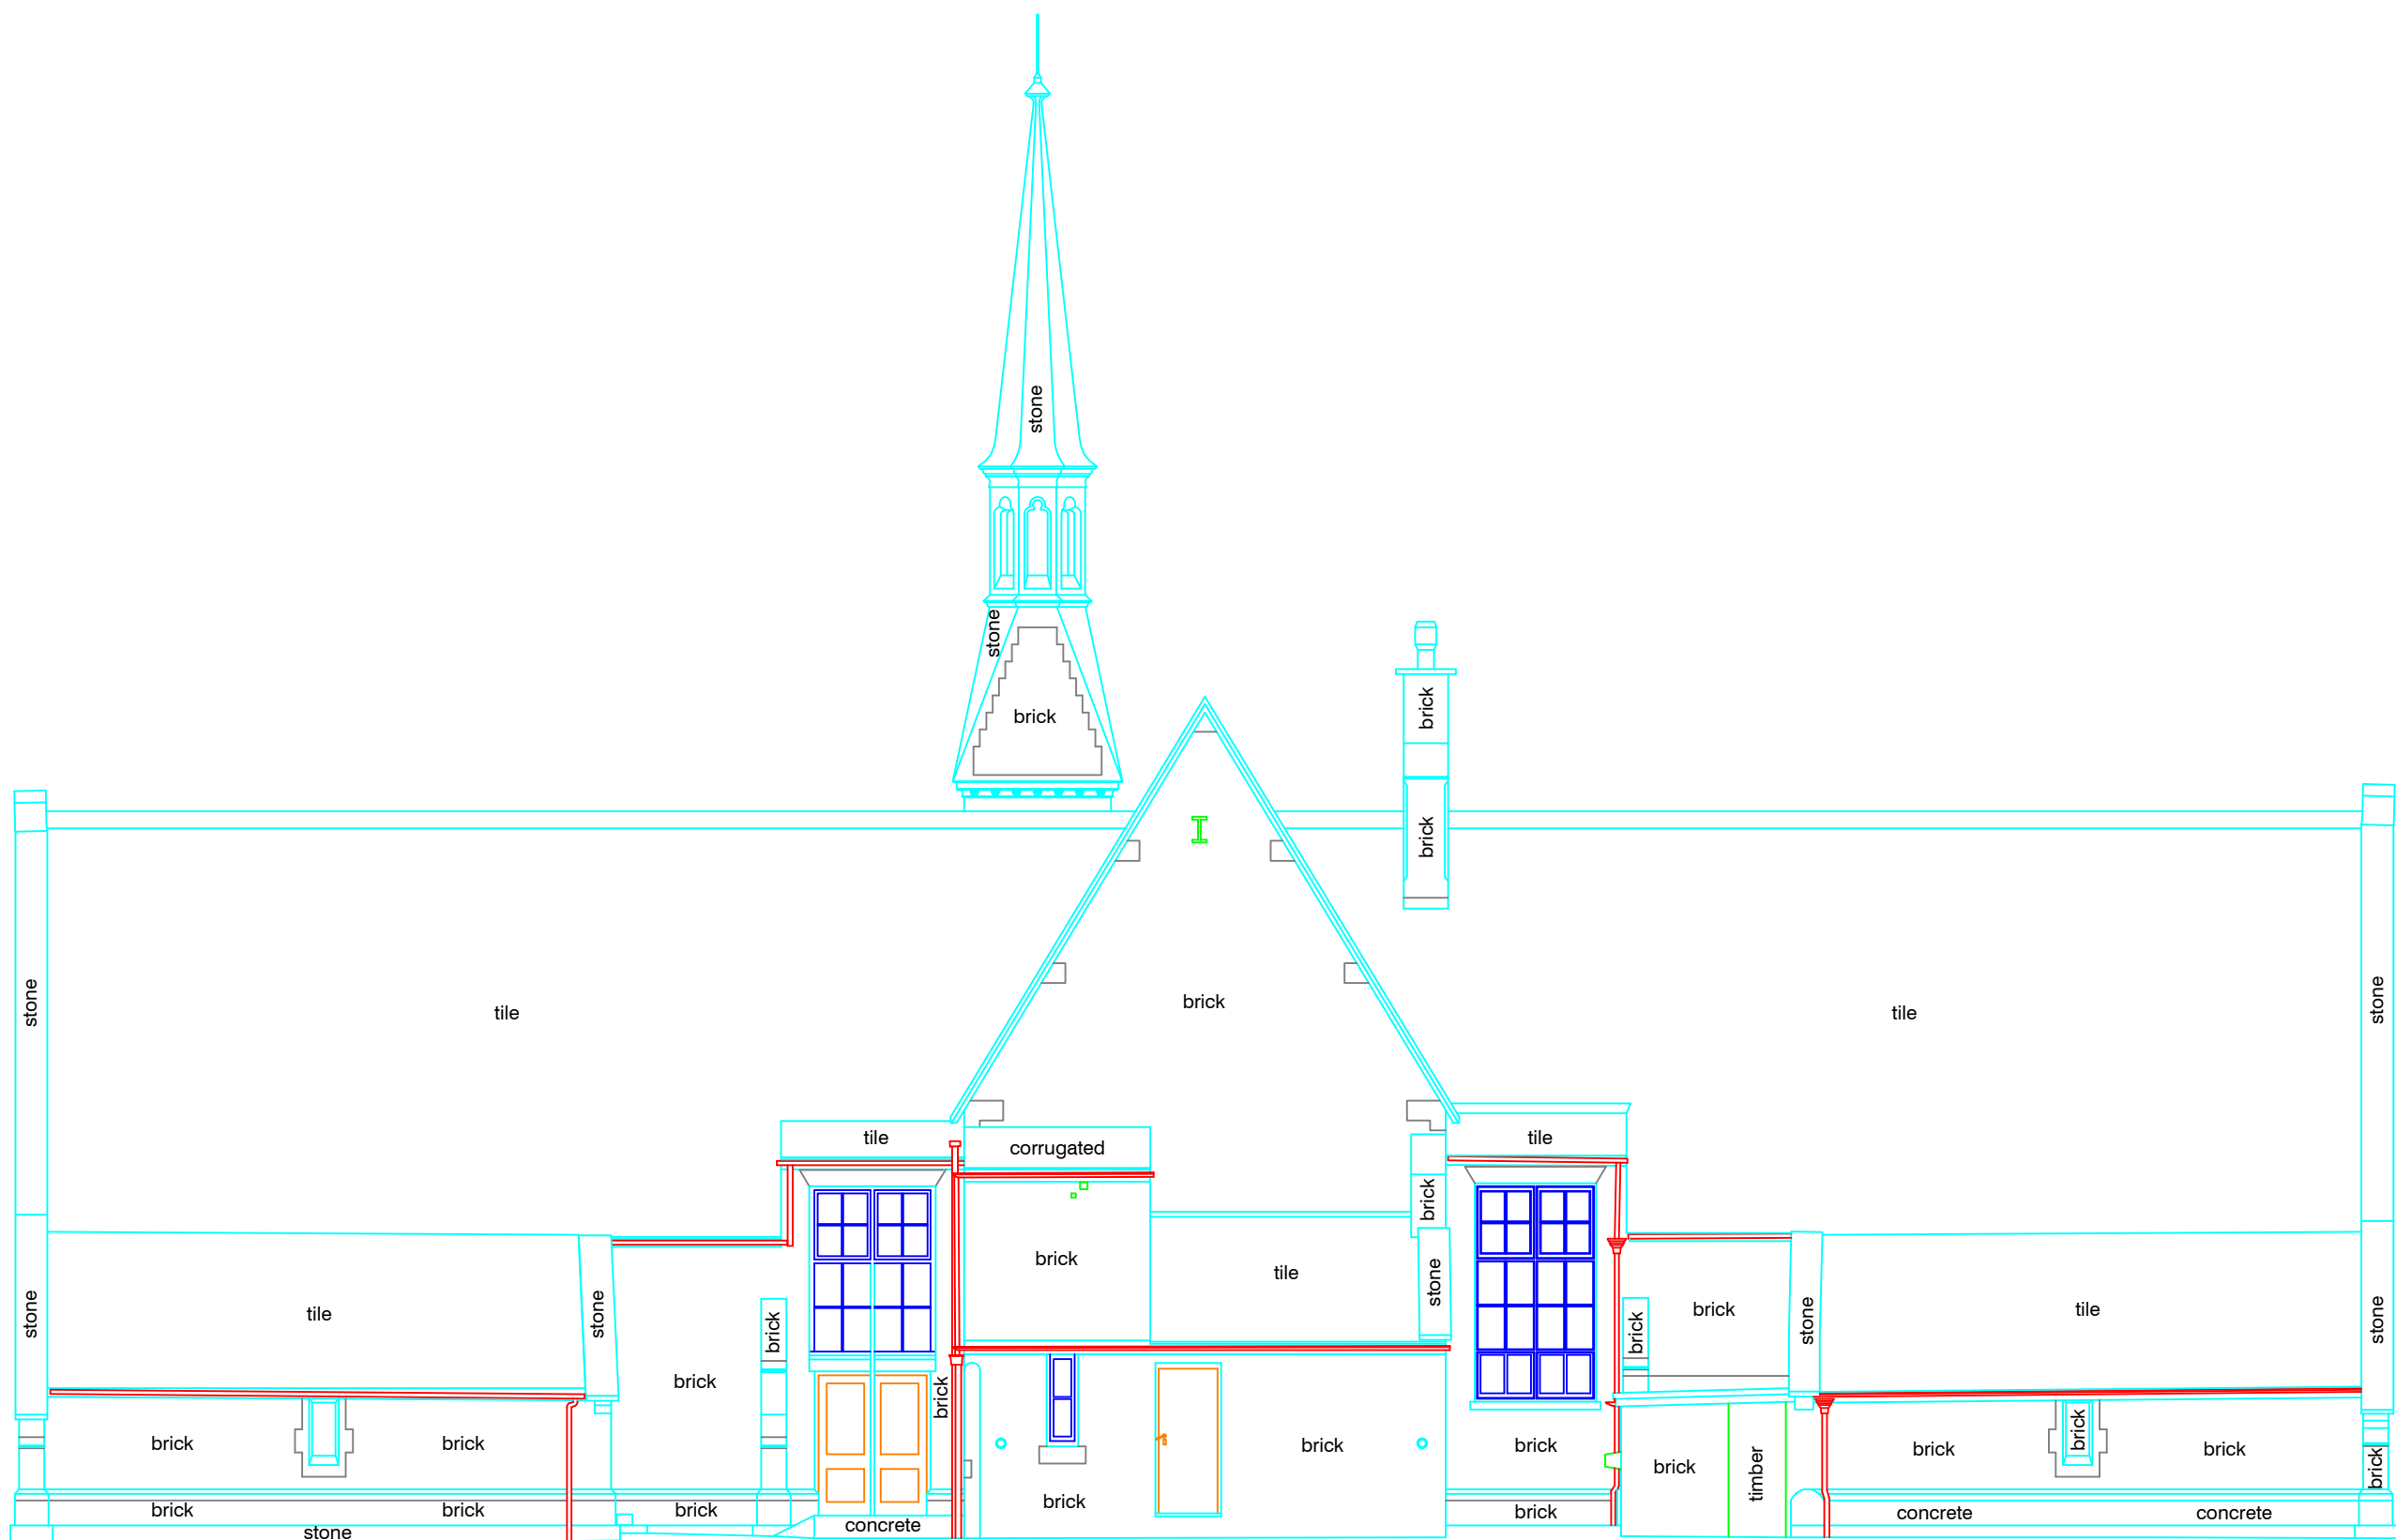


Elevation 3


Level Datum 0.00m

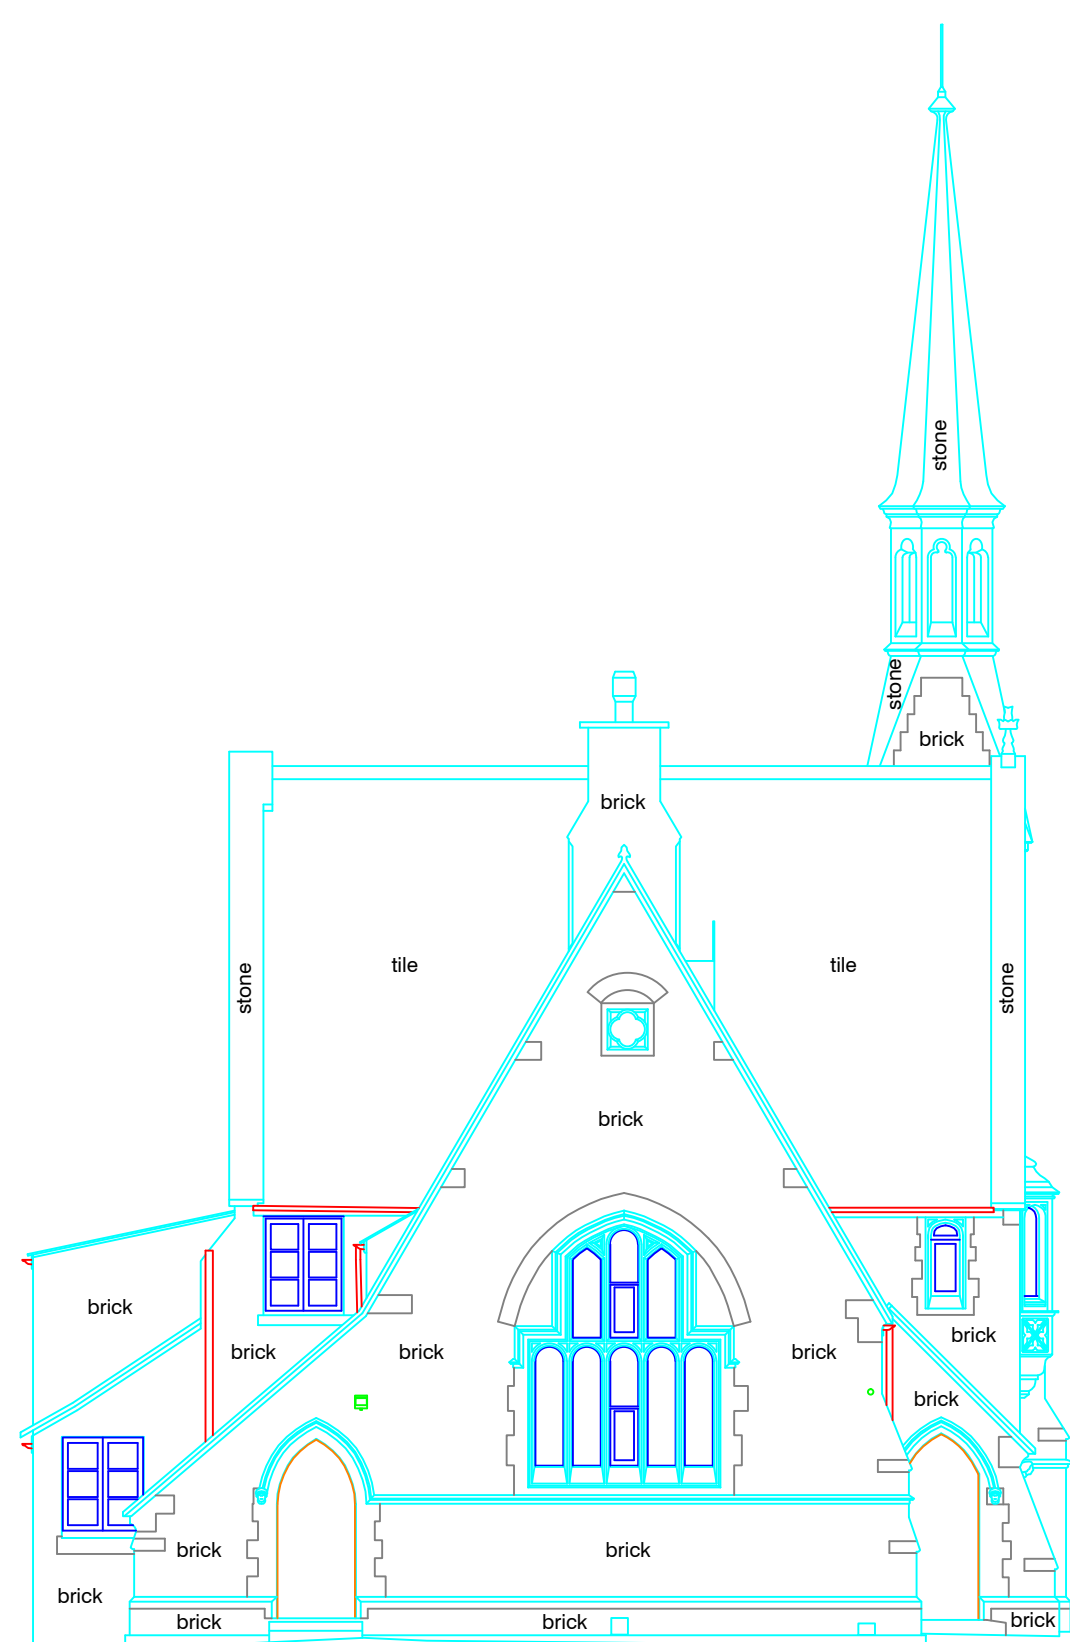


Elevation 4

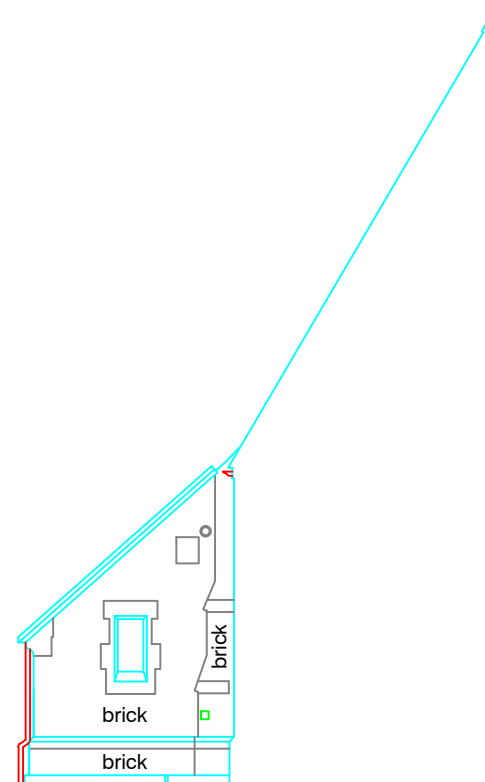


Elevation 5

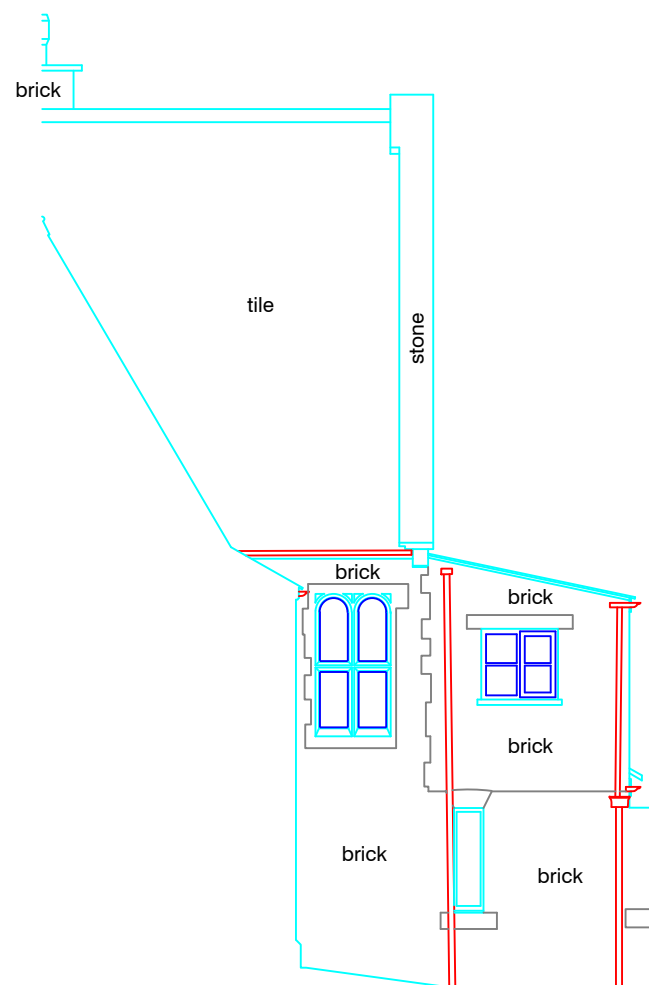

Elevation 6

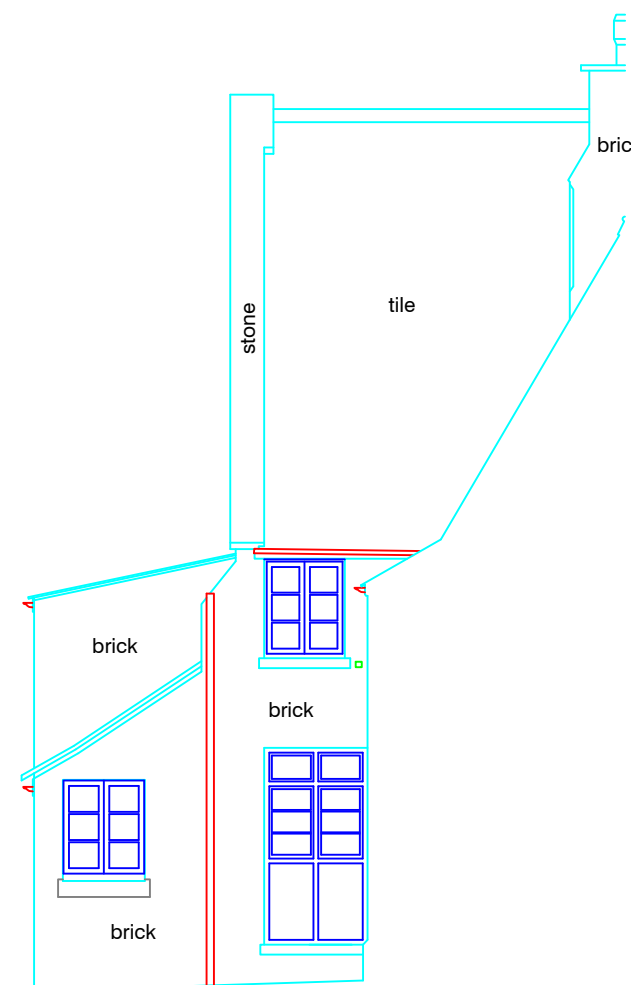


Elevation 7

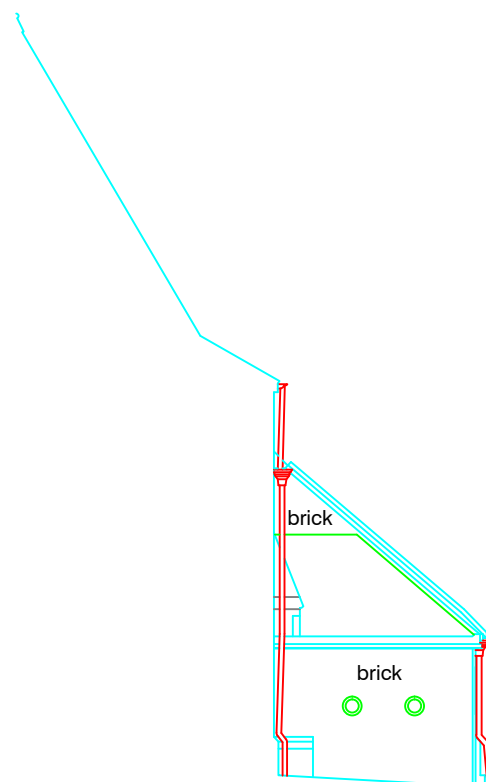


Elevation 8


Level Datum 0.00m

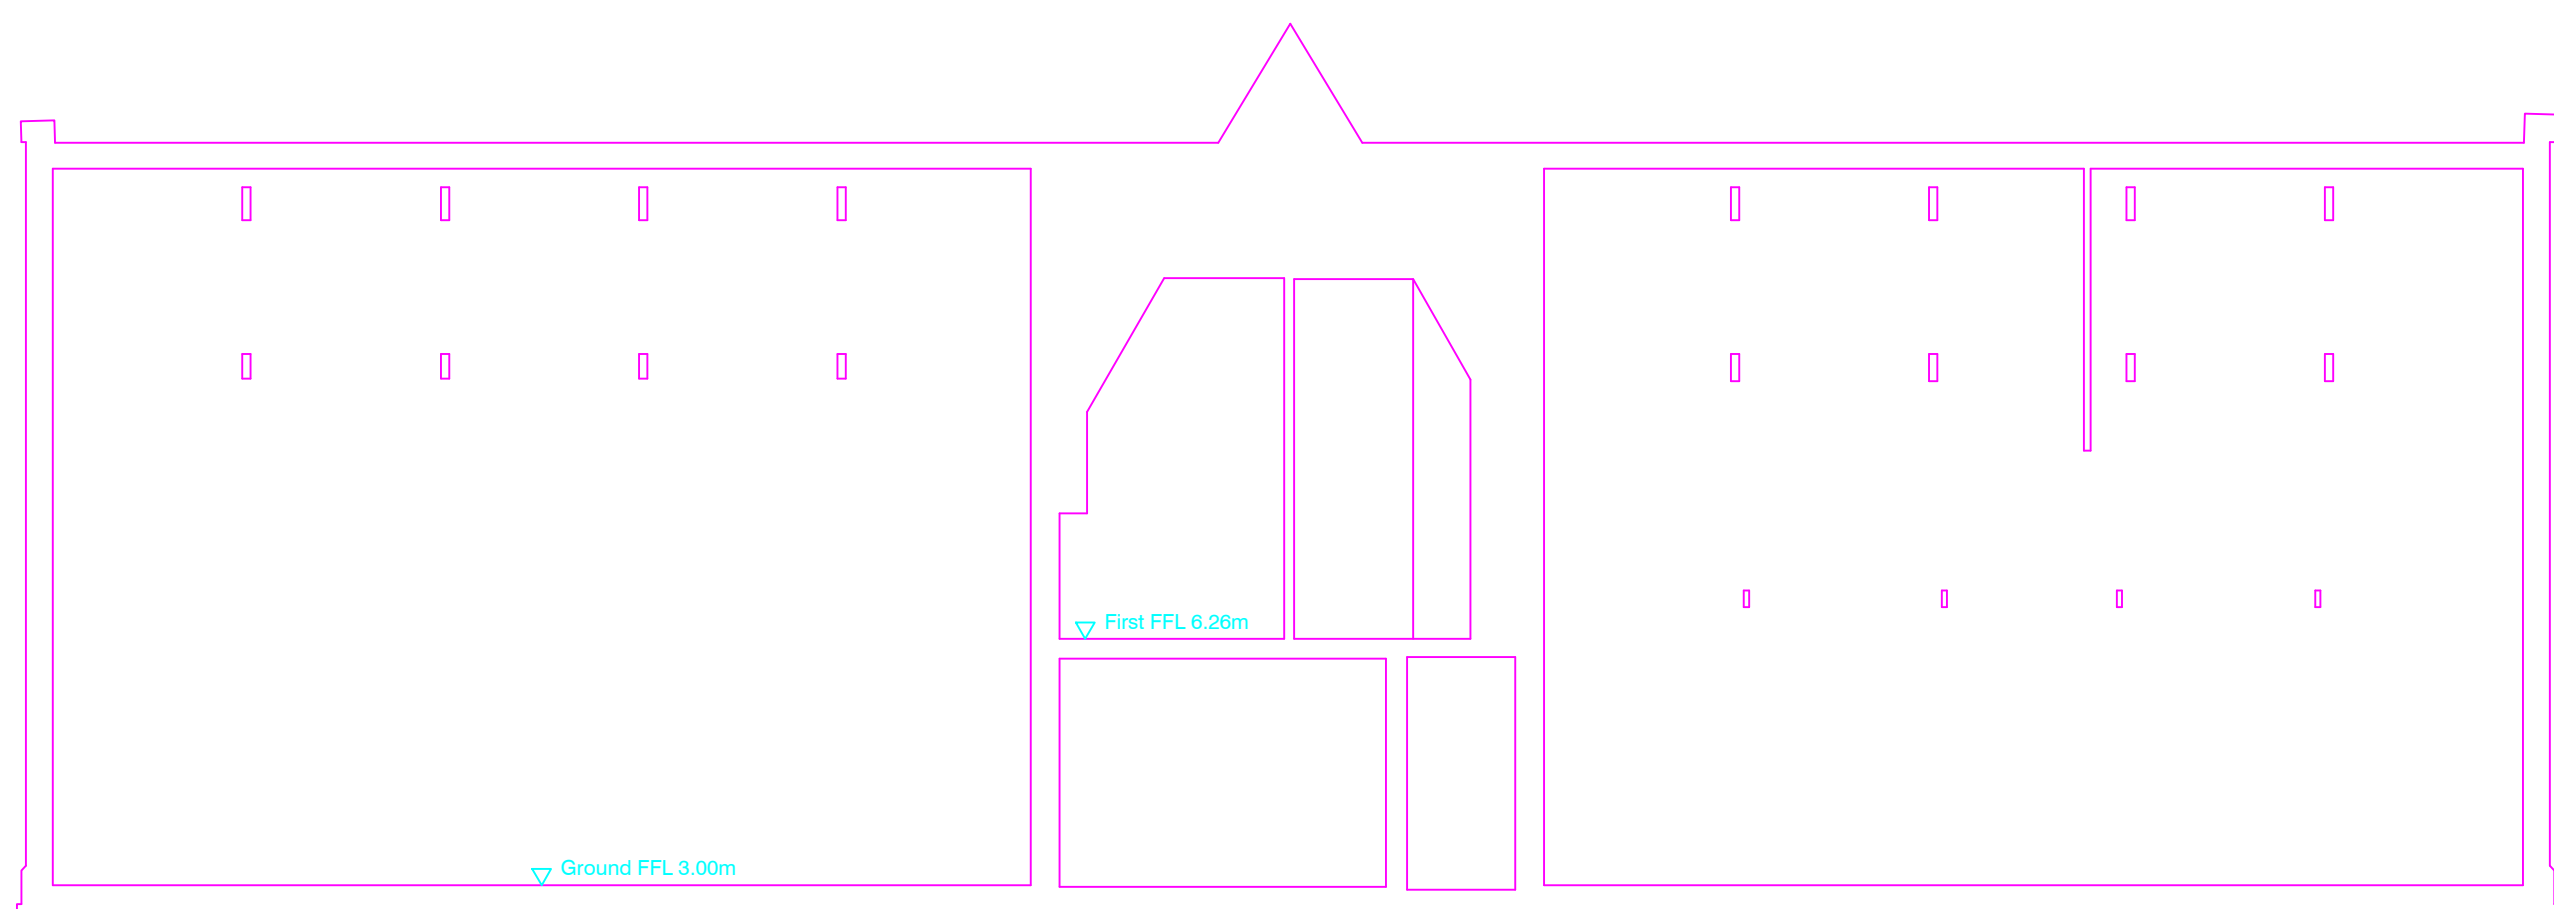

Section A-A

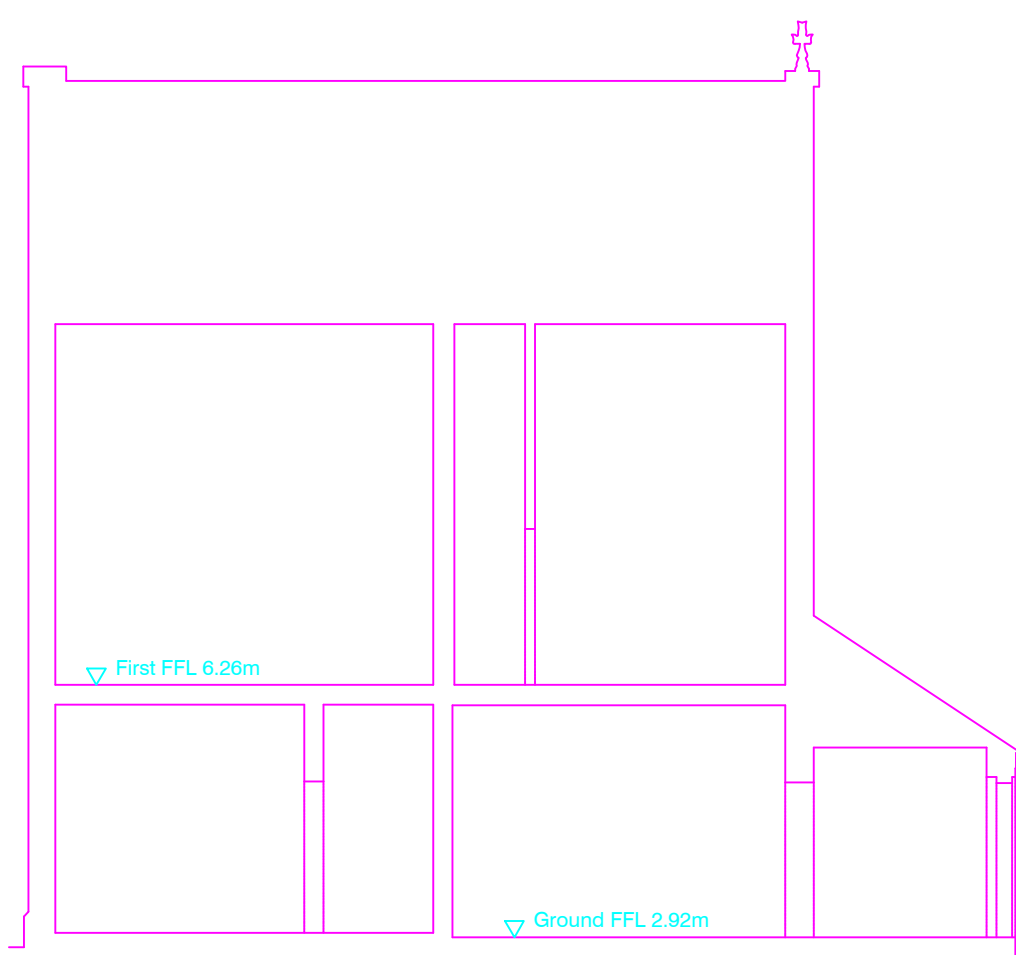


Section B-B

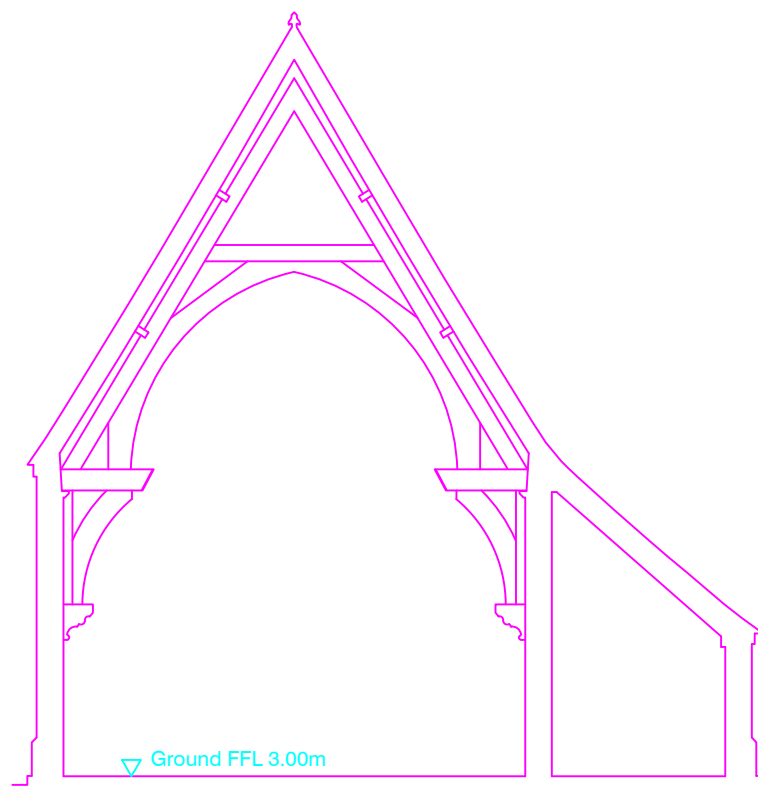

Section C-C

Level Datum 0.00m

KEY TO ELEVATIONS (N.T.S)

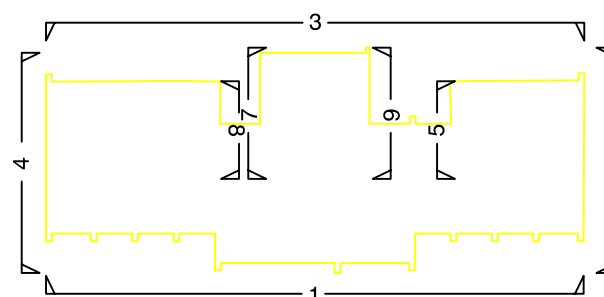

Notes.

Levels related to topographical survey 170060.

Rev	Details of Revision	Drawn	Date

Surveyed	Drawn	Date	Checked	Date	Approved	Date
BD	MS	25/05/17	APK	24/05/17	APK	24/05/17



Interlock Surveys Limited
St. Andrews House
Radford Semele
Leamington Spa
Warwickshire
CV31 1TF

T: 01926 330123
F: 01926 330120
E: info@interlocksurveys.co.uk

Client.
DAVID TURNOCK ARCHITECTS
DATUM HOUSE
3 COMMERCE ROAD
PETERBOROUGH
PE2 6LR

Title.
ELEVATIONS
THE OLD SCHOOL
POSTLAND ROAD
CROWLANDS
PETERBOROUGH, PE6 0JA

Dwg No. **170060 ELE** Sheet **1 of 1**

Scale 1:100 A0 Sheet Rev. -